THE CONTRACTOR SHALL VERIFY AND BE RESPONSIBLE FOR ALL DIMENSIONS. DO NOT SCALE THE DRAWING. ALL DRAWINGS, CONCEPTS, DESIGNS, AND IDEAS PROVIDED TO CLIENT IN CONNECTION WITH THE PROJECT ARE THE PROPERTY OF STANTEC. REPRODUCTION OR USE FOR ANY PURPOSE OTHER THAN THAT AUTHORIZED BY STANTEC IS FORBIDDEN.

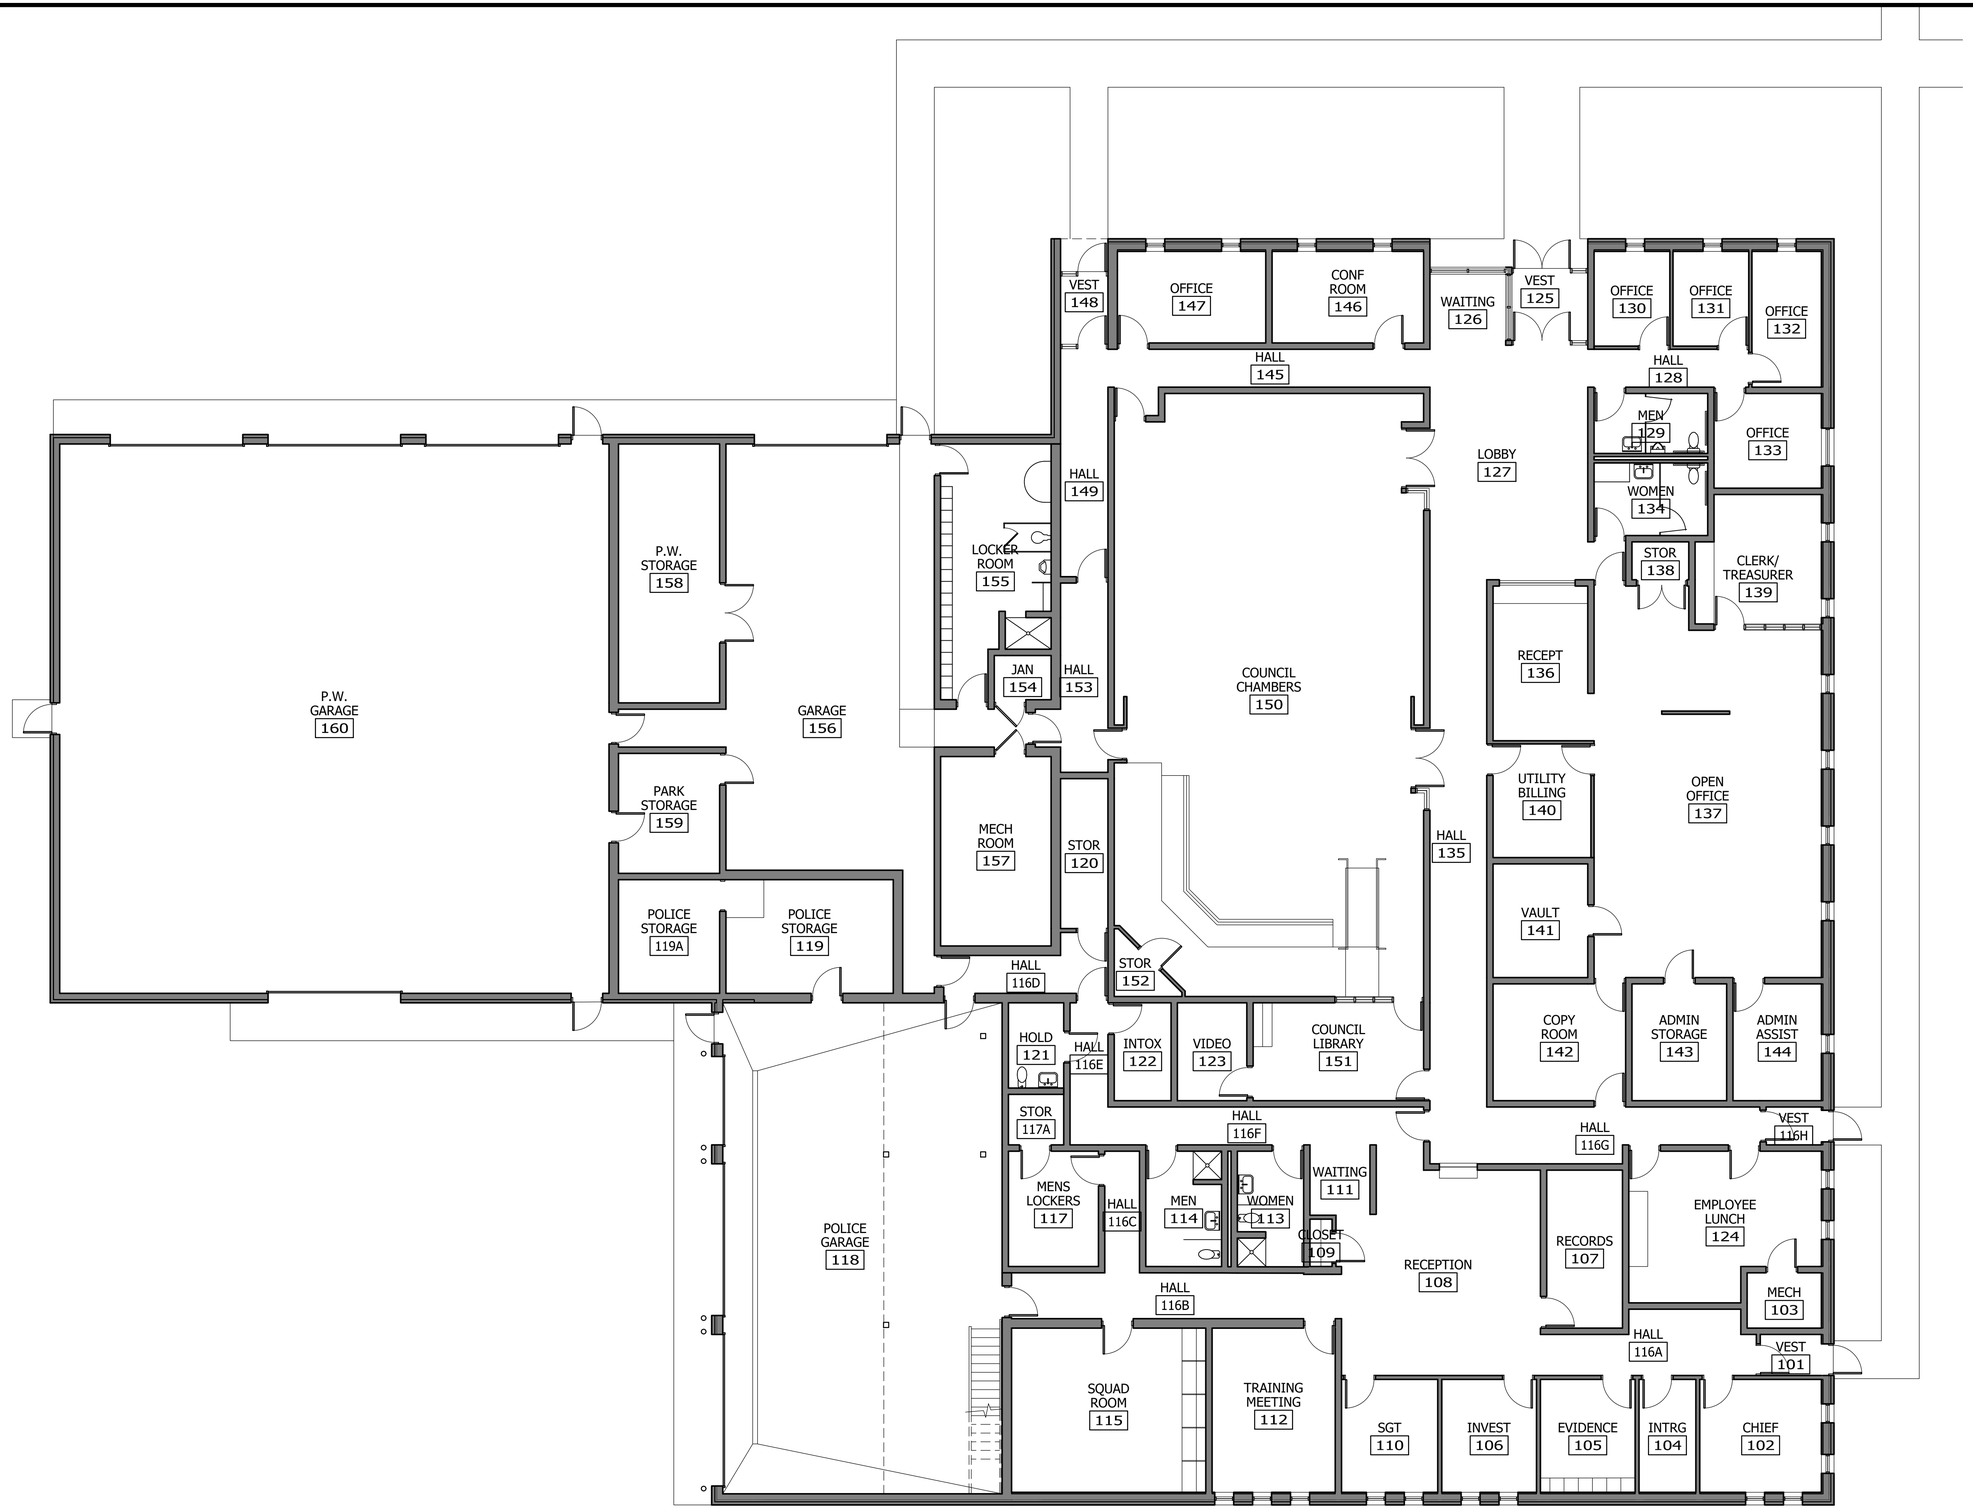

1 EXISTING FLOOR PLAN

0 4' 8' 16'

Stantec
733 Marquette Avenue, Suite 1000
Minneapolis, MN 55402
www.stantec.com

I HEREBY CERTIFY THAT THIS PLAN, SPECIFICATION, OR REPORT WAS PREPARED BY ME OR UNDER MY DIRECT SUPERVISION AND THAT I AM A DULY LICENSED ARCHITECT UNDER THE LAWS OF THE STATE OF MINNESOTA

PRINT NAME: BRUCE P. PAULSON

SIGNATURE:

DATE:

LIC. NO. 20210

SPRING LAKE PARK, MINNESOTA

CITY HALL RENOVATION STUDY

EXISTING FLOOR PLAN

NO	REVISION	DATE

SURVEY	
DRAWN	BPP
DESIGNED	BPP
CHECKED	
APPROVED	
PROJ. NO.	193805580

SHEET NUMBER
A001

Plot Date: 07/08/2022 - 10:56am
Drawing Name: c:\users\bruce.paulson\ghosted_projects\193805580\CAD\Drawing\Dwg\193805580-A001.dwg
Xrefs: 193805580-BASE, 193805580-XTXA