THE CONTRACTOR SHALL VERIFY AND BE RESPONSIBLE FOR ALL DIMENSIONS. DO NOT SCALE THE DRAWING. ANY ERRORS OR OMISSIONS SHALL BE REPORTED TO STANTEC IMMEDIATELY. ALL THE COPYRIGHTS TO ALL DESIGNS AND DRAWINGS ARE THE PROPERTY OF STANTEC. REPRODUCTION OR USE FOR ANY PURPOSE OTHER THAN THAT AUTHORIZED BY STANTEC IS FORBIDDEN.

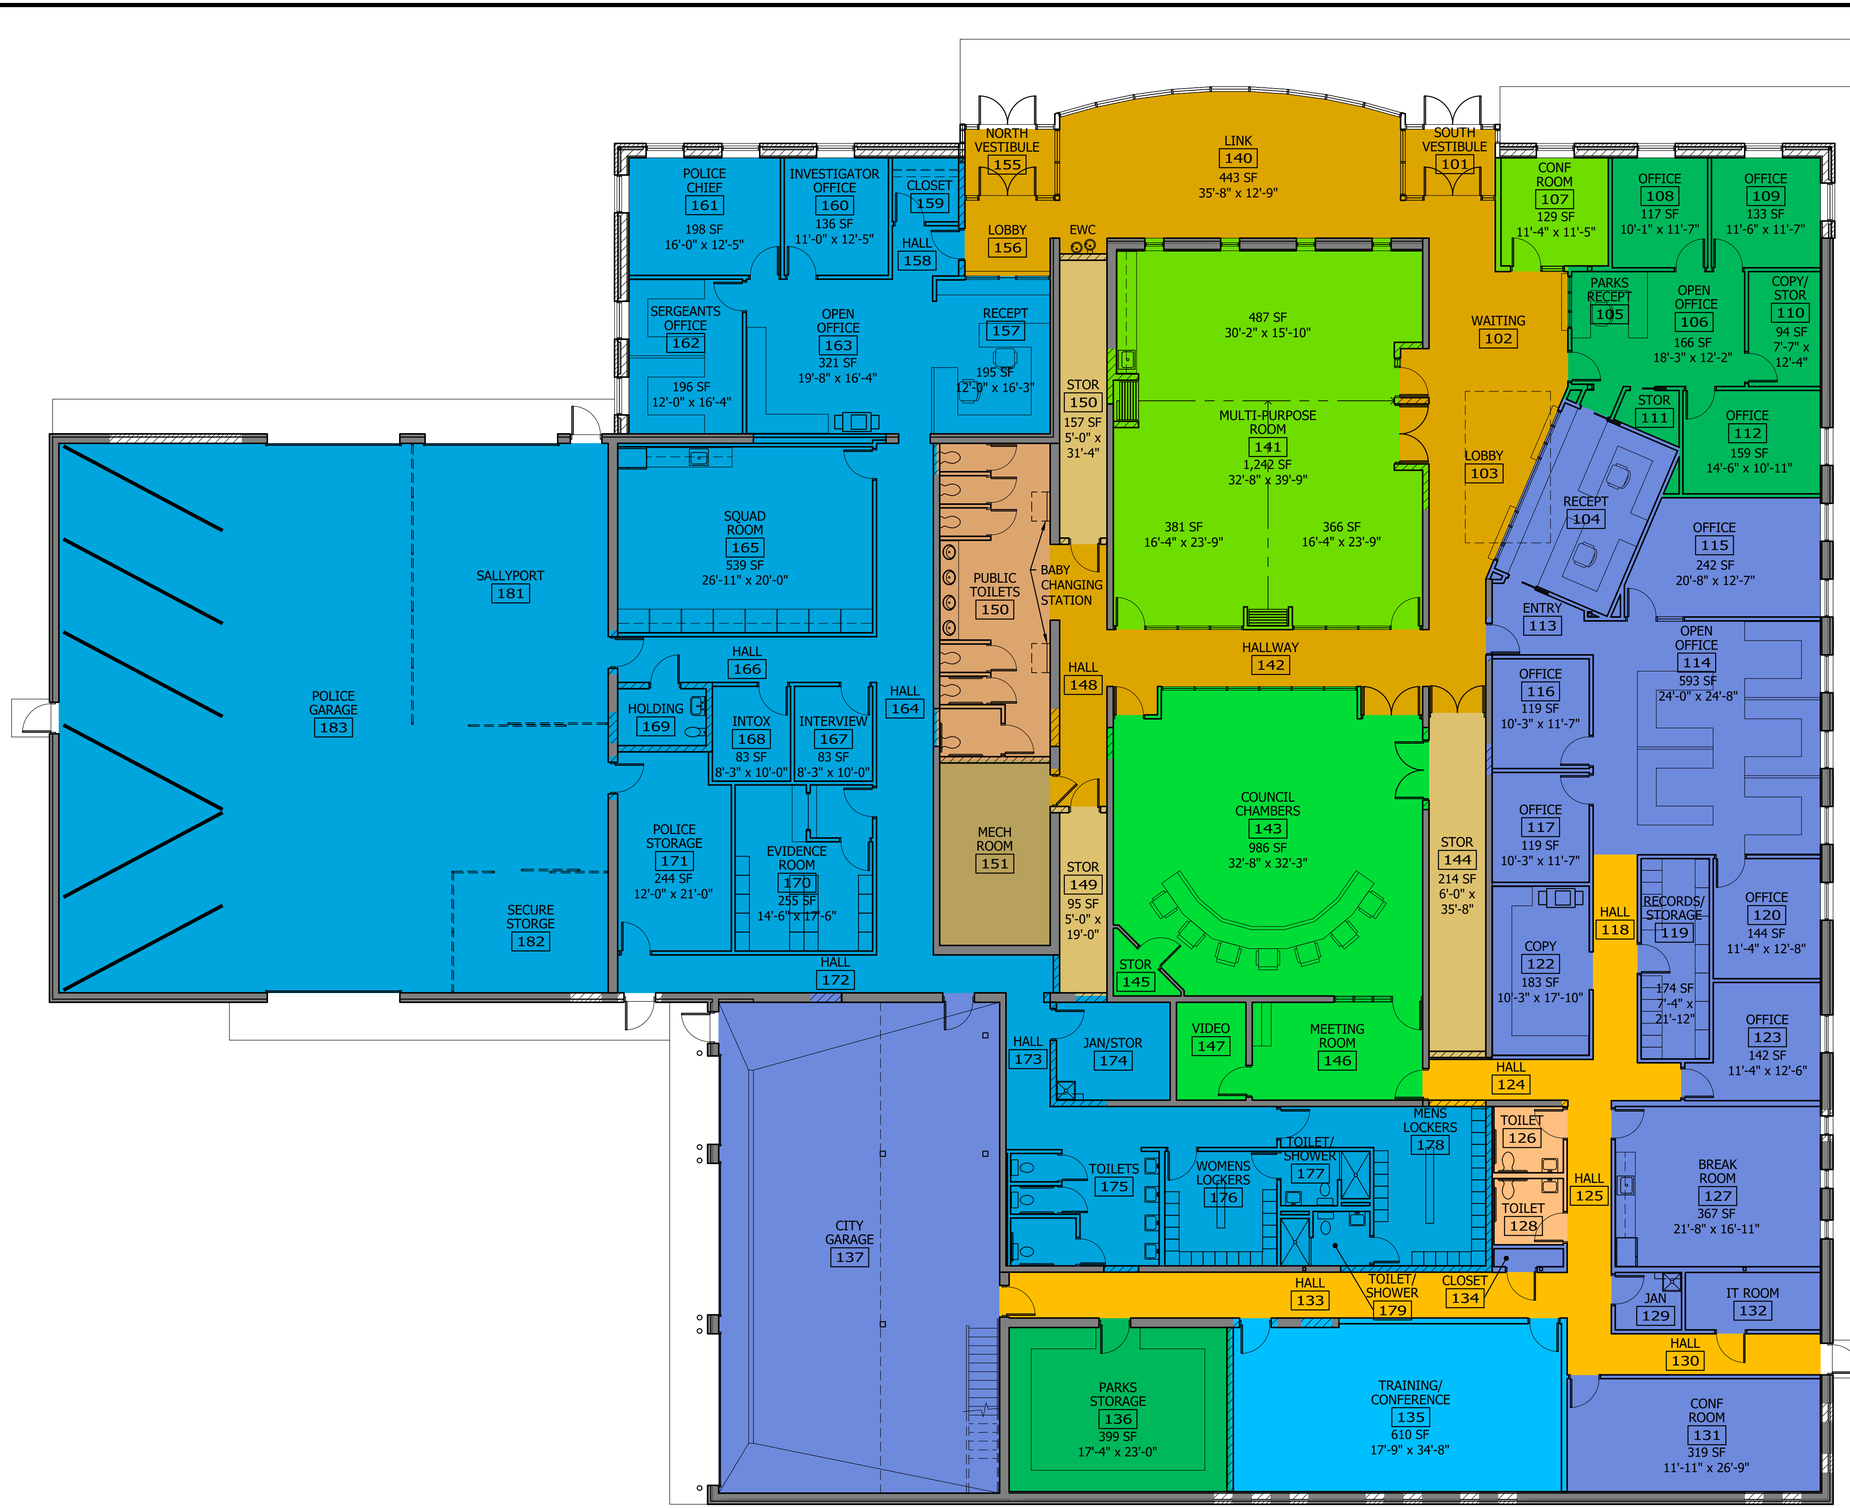

1 PROPOSED RENOVATED/EXPANDED FLOOR PLAN

0 4' 8' 16'

OCTOBER 10, 2022
PRESENTATION

Stantec
733 Marquette Avenue, Suite 1000
Minneapolis, MN 55402
www.stantec.com

I HEREBY CERTIFY THAT THIS PLAN, SPECIFICATION, OR REPORT WAS PREPARED BY ME OR UNDER MY DIRECT SUPERVISION AND THAT I AM A DULY LICENSED ARCHITECT UNDER THE LAWS OF THE STATE OF MINNESOTA

PRINT NAME: BRUCE P. PAULSON

SIGNATURE:

DATE: SEPTEMBER 29, 2022 LIC. NO. 20910

SPRING LAKE PARK, MINNESOTA
CITY HALL RENOVATION STUDY
PROPOSED RENOVATED/EXPANDED FLOOR PLAN

NO	REVISION	DATE

SURVEY	
DRAWN	BPP
DESIGNED	BPP
CHECKED	
APPROVED	
PROJ. NO.	193805580

SHEET NUMBER
A101

Plot Date: 10/04/2022 - 2:40pm
Drawing: C:\Users\bruce.paulson\Documents\Projects\193805580\CAD\Dtswing\Dwg\193805580-A101C.dwg
Xrefs: 193805580_BASE_193805580-X1.MA