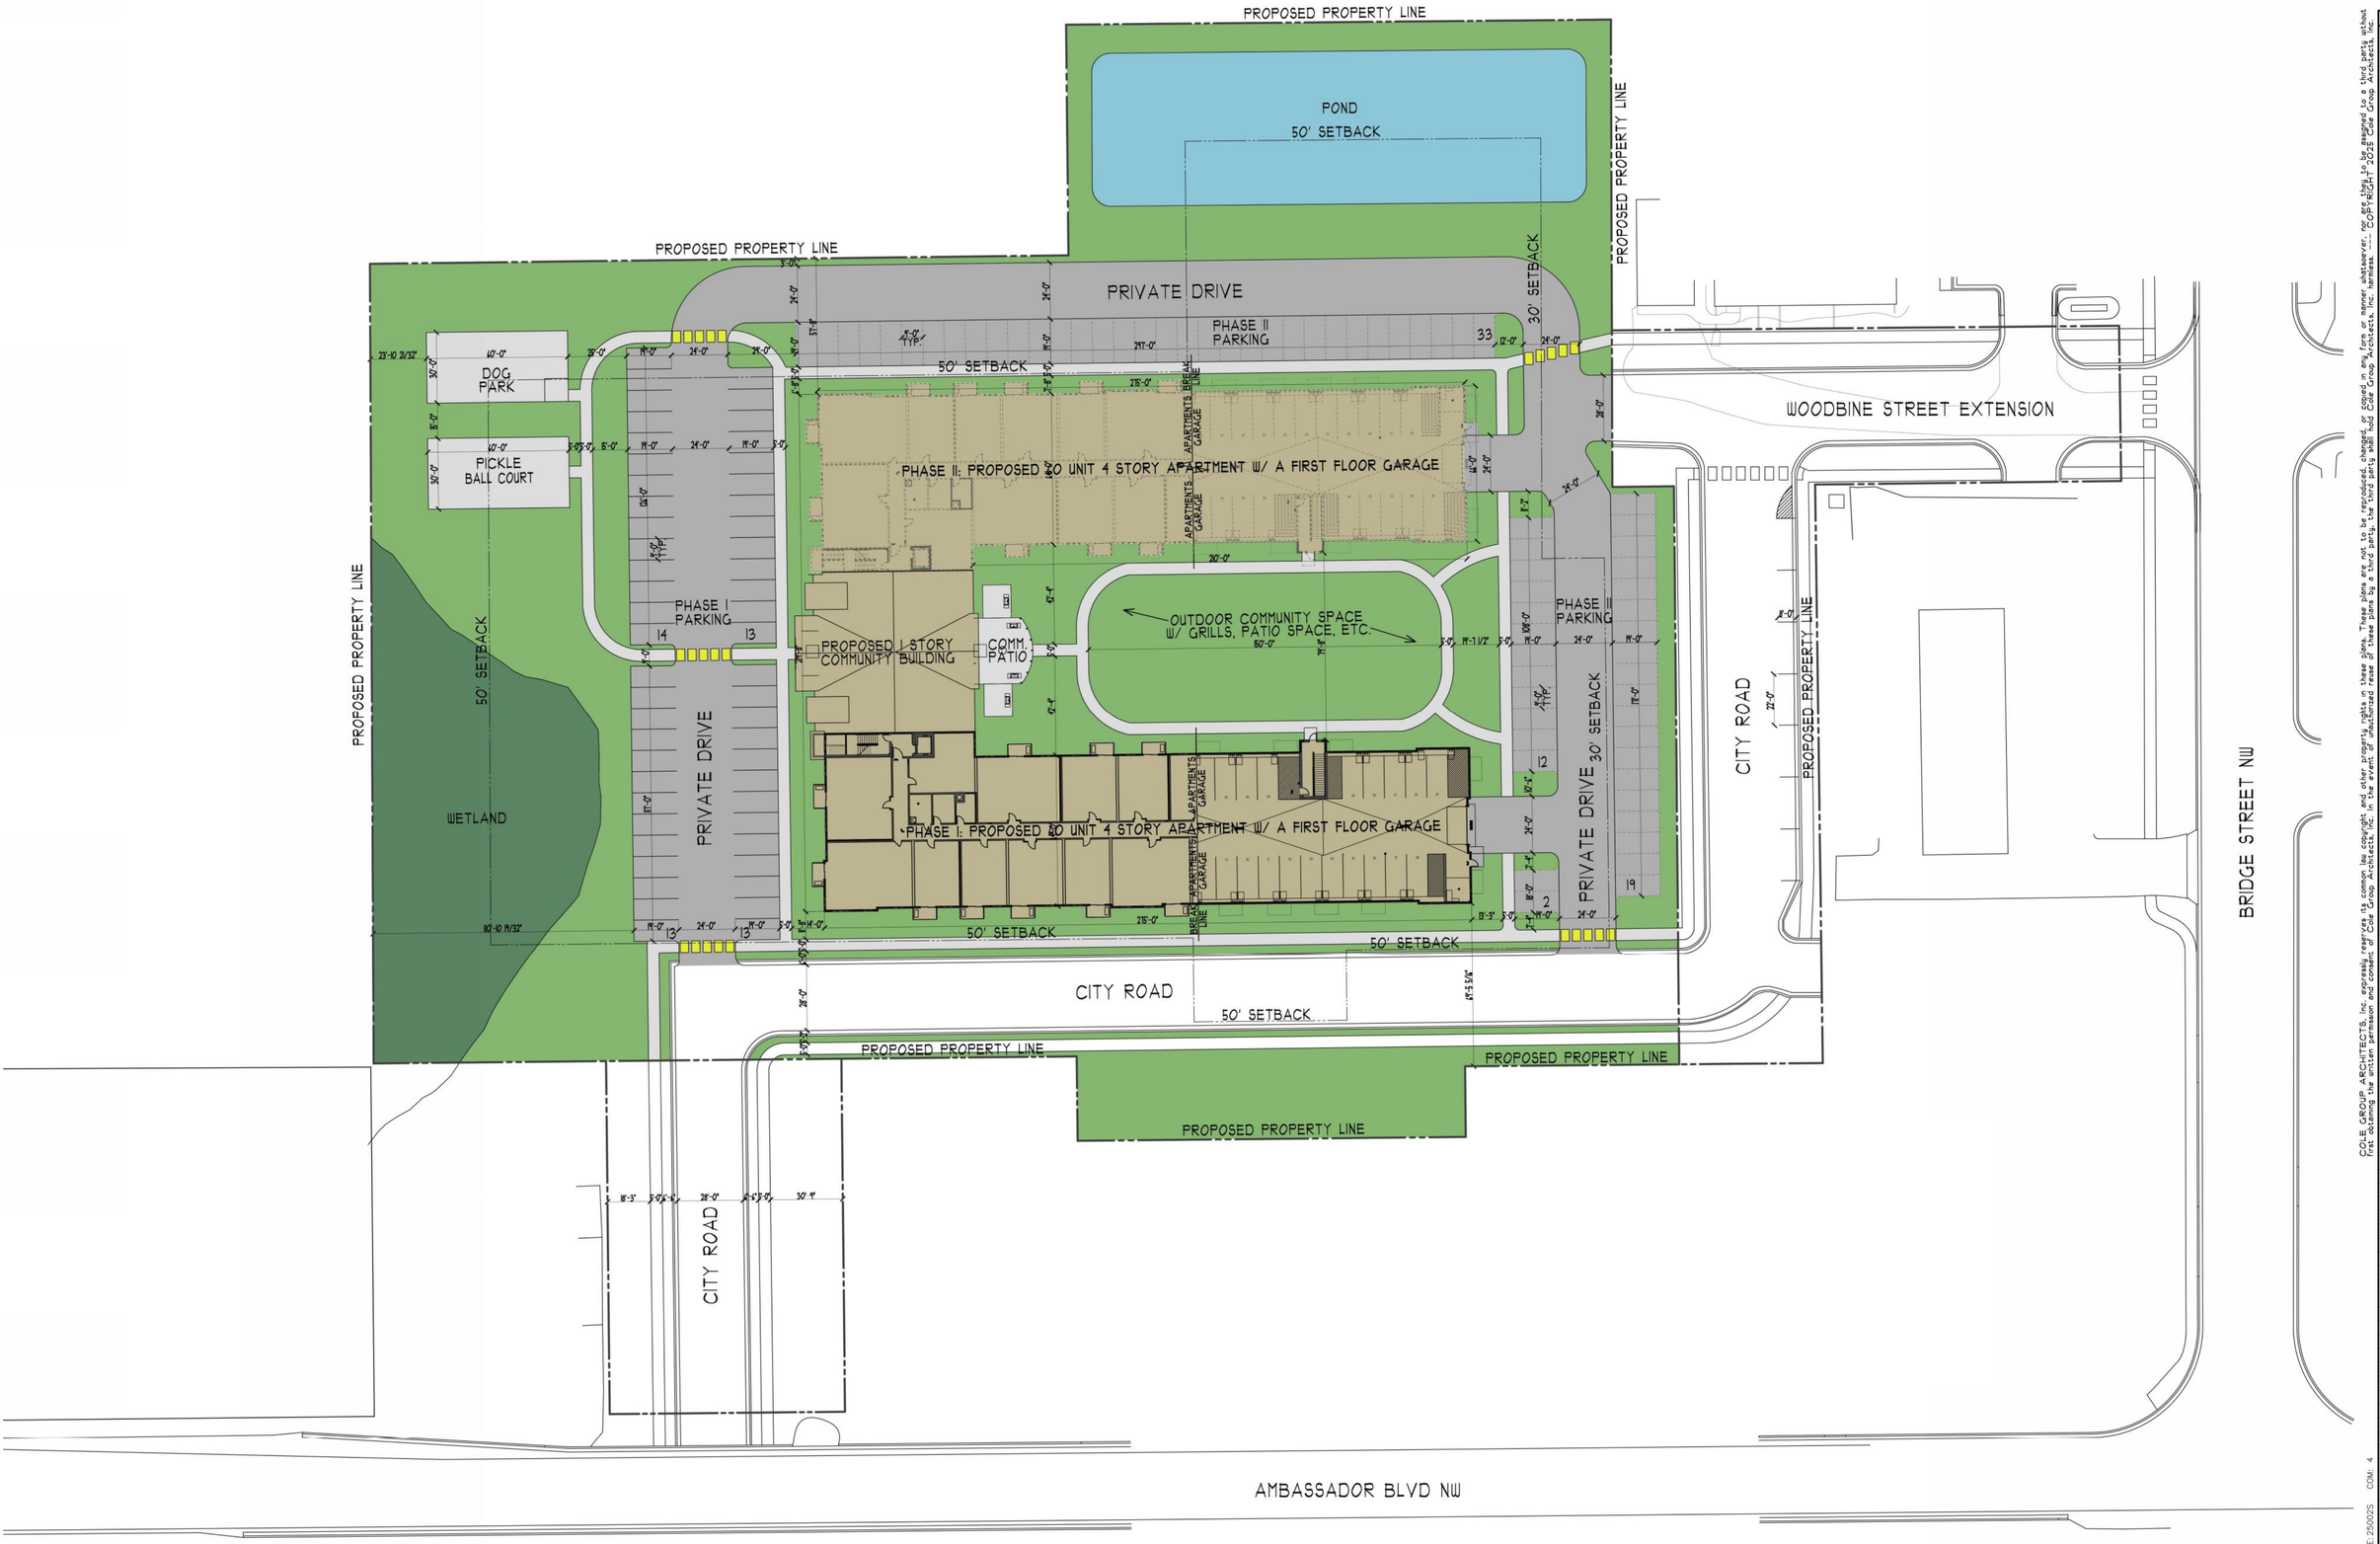

SITE PLAN
SCALE: 1" = 30'-0"

COLE GROUP ARCHITECTS

ARCHITECTS LLC.

214 Park Avenue South
Suite 102
St. Cloud, MN 56301
(320) 654-6570
www.colegrouparchitects.com

LICENSED ARCHITECT
DAVID MAJCHRZAK
56381
STATE OF MINNESOTA

GENERAL CONTRACTOR:

These documents are not valid for building permit unless signed in ink and over sealed. Copies are not valid.

I hereby certify that this plan, specification or report was prepared by me or under my direct supervision and that I am a duly licensed Architect under the laws of the state of MINNESOTA.
Name DAVID J. MAJCHRZAK

COLE GROUP ARCHITECTS, Inc. expressly reserves its common law copyright and other property rights in these plans. These plans are not to be reproduced, changed, or copied in any form or manner whatsoever, nor are they to be assigned to a third party without first obtaining the written permission and consent of Cole Group Architects, Inc. in the event of unauthorized reuse of these plans by a third party, the third party shall hold Cole Group Architects, Inc. harmless. ---- COPYRIGHT 2025 Cole Group Architects, Inc.

PROPOSED:
ST. FRANCIS APARTMENT
ST. FRANCIS, MN

REVISIONS/COMMENTS	REVISIONS/COMMENTS

Project No.
25002
Issue Date:
Document Set:

A010

PLOTTED: 02-12-25 FILE:25002S COM: 4