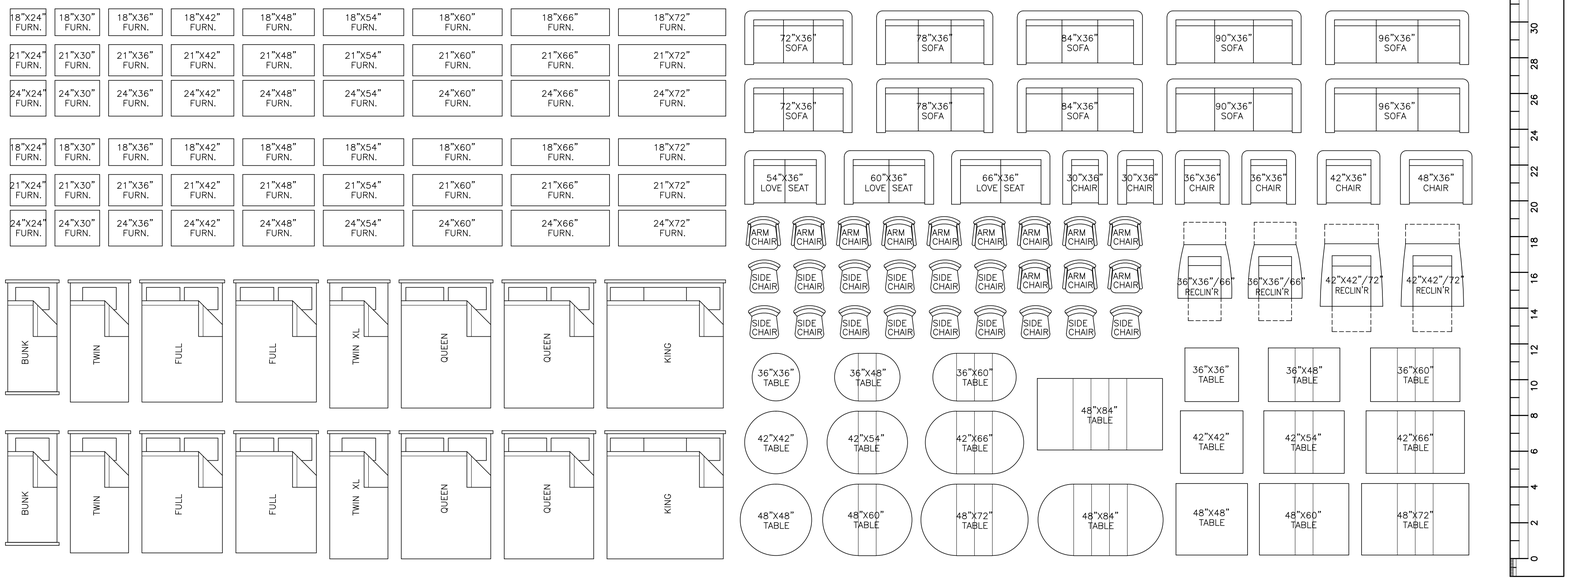

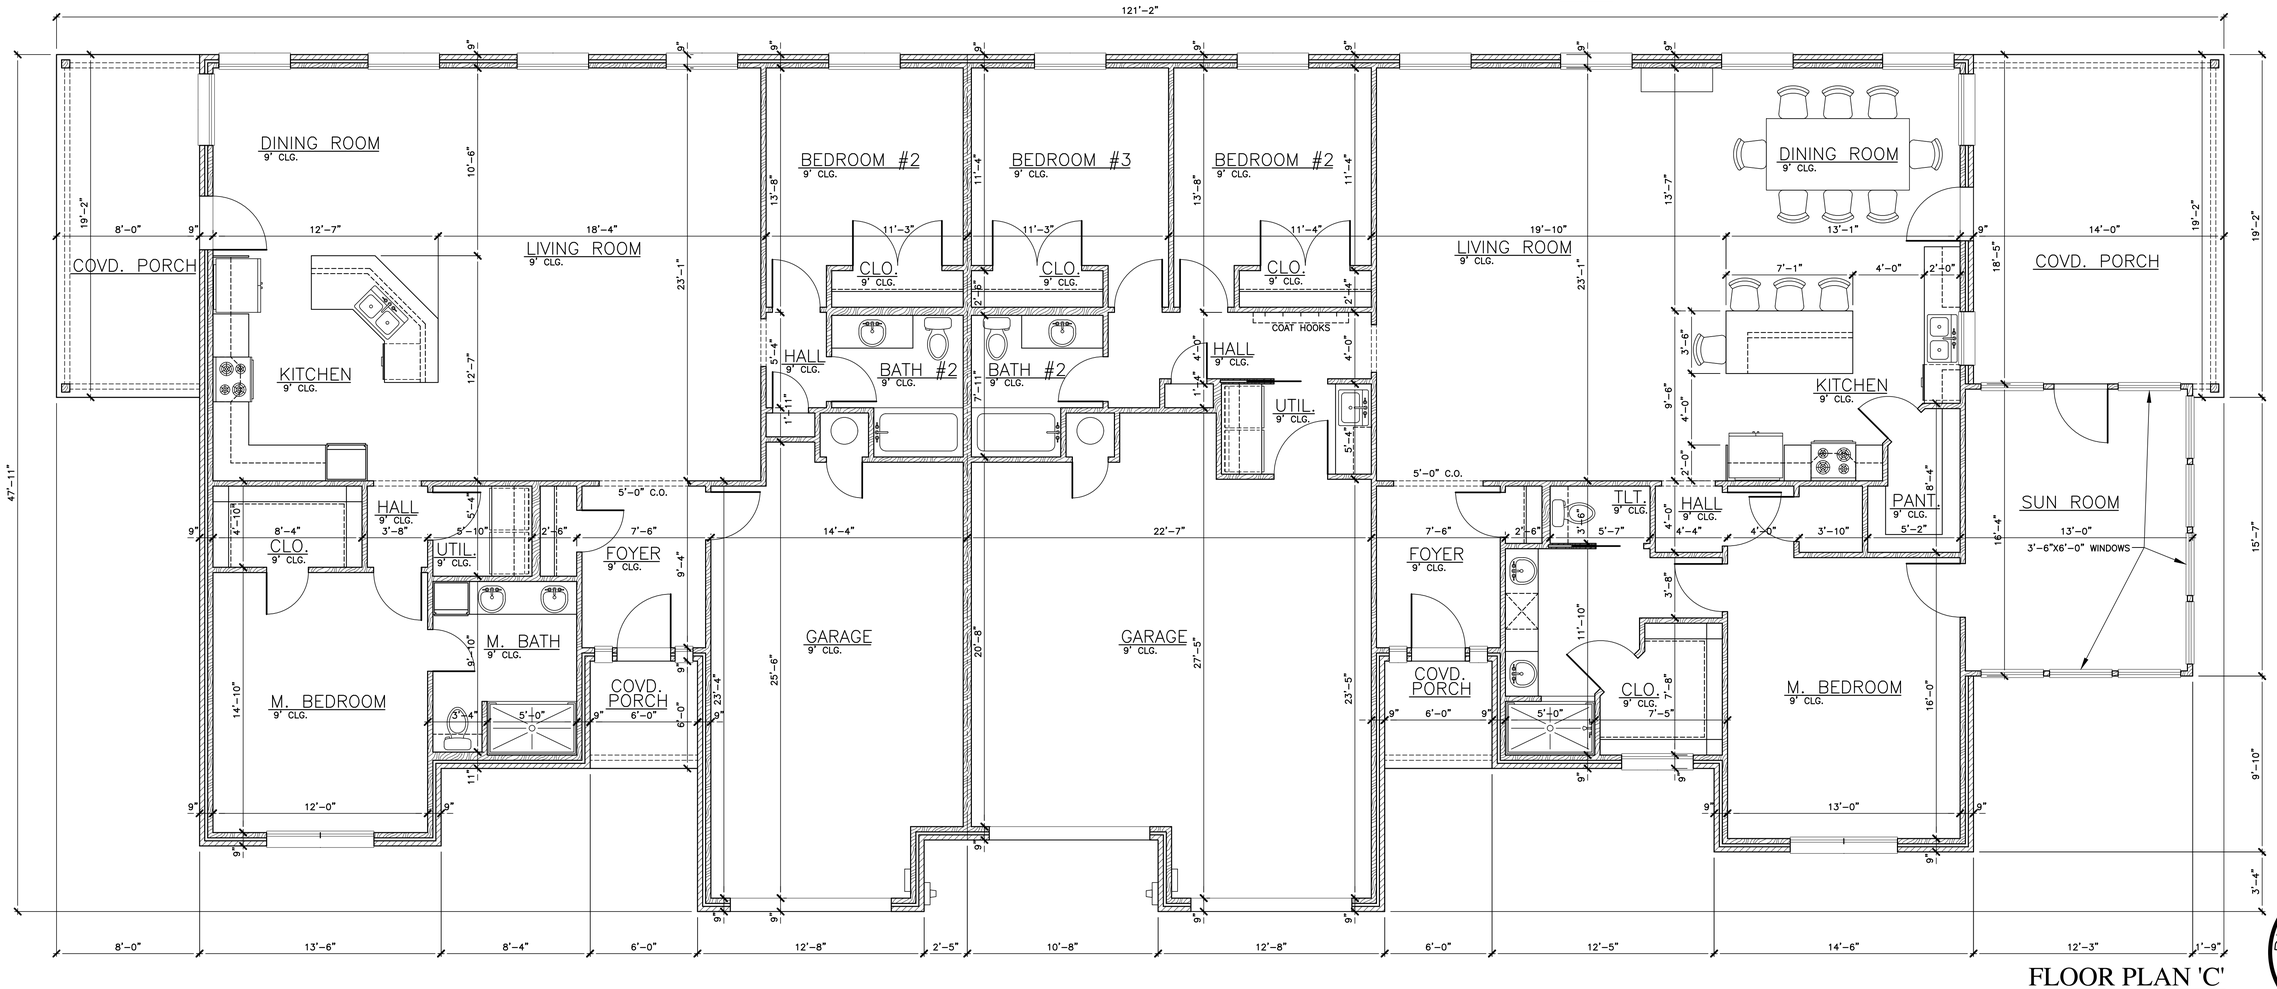

FLOOR PLAN 'C'

SCALE: 1/4"=1'-0"

NOW 1868.0677 & 1486.6727 SQ.FT.

WAS 1847.0122 & 1471.9714 SQ.FT.

PRELIMINARY DRAWING
• NOT FOR REGULATORY APPROVAL, PERMITTING, OR CONSTRUCTION •

A DUPLEX DEVELOPMENT DESIGNED FOR
STEVE PEACOCK
STEPHENVILLE, TEXAS

JOHN G. BEVERLY • ARCHITECT
STEPHENVILLE, TEXAS 76401
john@jgbarch.com

JOHN G. BEVERLY
P.O. BOX 1990
(254) 396-9999 M.

DRAWINGS THIS SHEET: FLOOR PLAN 'C' FURNITURE :
START DATE: 10/27/23
REVISED: 1/6/24
JOB NUMBER: 23C15
DRAWN BY: J.G.B.
SHEET NO: A-2
OF: --

JOHN G. BEVERLY ARCHITECT