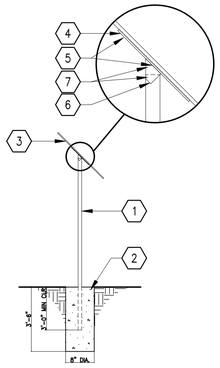

1. 6'x1" BLACK POWDER COATED ALUMINUM SQUARE POST
2. CONCRETE FOOTING FOUNDATION; 4,000 PSI CONCRETE.
3. PLAQUE
4. 5"x7" BLACK PAINTED ALUMINUM BRACKET TO ATTACH TO BACK OF PLAQUE
5. MACHINE SCREWS FOR ATTACHMENT TO PLAQUE, TYPICAL OF 6
6. BLACK PAINTED ALUMINUM BRACKETS, TYPICAL OF 2
7. 1 1/2" SQUARE ALUMINUM POST BOLTS INTO BRACKET AT EITHER 45 OR 90 DEGREE ANGLE

PLAQUE DETAIL:

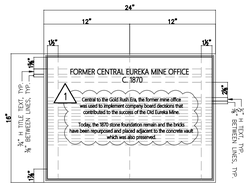

PLAQUE GENERAL NOTES
1. MANUFACTURER: INTERNATIONAL BRONZE PLAQUE COMPANY
2. BOARDER: DOUBLE LINE BORDER
3. FONT: PALOMINO
4. BACKGROUND COLOR: LIGHT OXIDE
5. WORDING:

"FORMER CENTRAL EUREKA MINE OFFICE
C. 1870

Central to the Gold Rush Era, the former mine office was used to implement company board decisions that contributed to the success of the Old Eureka Mine.

Today, the 1870 stone foundation remains and its bricks have been repurposed and placed adjacent to the vault which was also preserved."

2 PLAQUE DETAILS

NOT TO SCALE

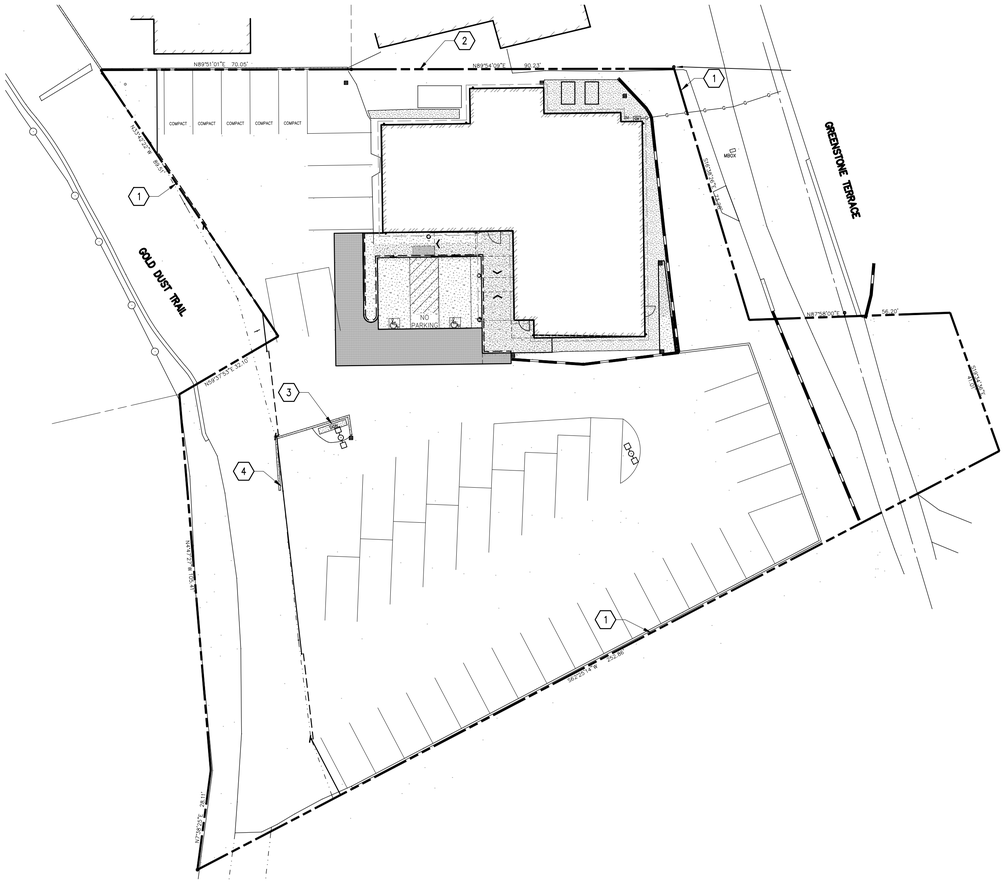

1 SITE PLAN

1"=20'-0" (0, 10, 20, 40) TRUE

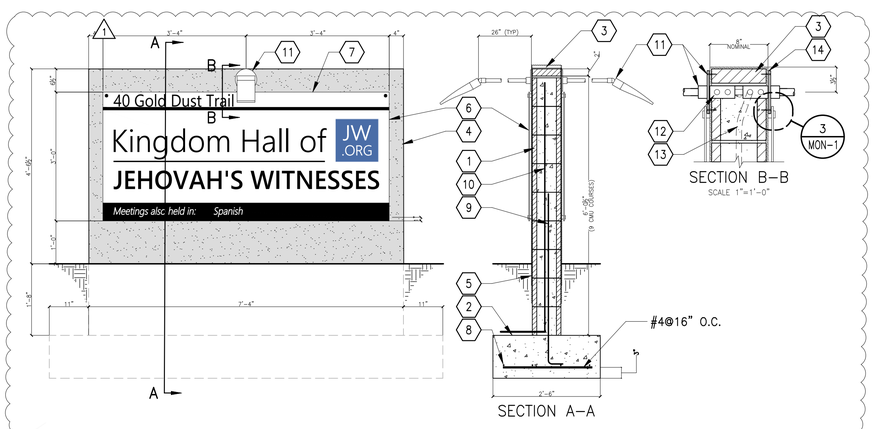

1. 8"X8"X16" SMOOTH FACE CMU SHALL MEET ASTM C90. MORTAR SHALL COMPLY W/ ASTM C270, TYPE S. GROUT SHALL BE IN ACCORDANCE W/ ASTM C476 NOT LESS THAN 2,000 PSI W/ A SLUMP OF 8" TO 11".
2. CONCRETE FOOTING FOUNDATION; 4,000 PSI CONCRETE.
3. 8"x2"x16" CMU TOP CAP PER ASTM C90.
4. FINISHED SURFACE: FLOAT SURFACE W/ PASTE OF FINE MORTAR SAND, CEMENT, WATER & BONDING AGENT TO FILL SURFACE VOIDS AND BRING SURFACE TO UNIFORM TEXTURE. KEEP RETEXTURED SURFACE DAMP A MIN OF 12 HOURS OR UNTIL PASTE HAS SET. PROVIDE PRIMER & TOP COAT AS NEEDED. PRODUCT TO BE SIMILAR OR EQUAL TO SHERWIN WILLIAMS LOXON SERIES. COLOR TO MATCH MAIN EXTERIOR COLOR OF BUILDING.
5. EXTEND FINISHED SURFACE A MINIMUM OF 6" BELOW GRADE.
6. KINGDOM HALL SIGN W/ JW.ORG LOGO (REPEAT ON OTHER SIDE WHEN MONUMENT IS VISIBLE FROM BOTH DIRECTIONS.)
7. 4" HIGH ADDRESS NUMERALS, MINIMUM.
8. (4) EQ. SPACED #4 CONT. BARS
9. AT EACH CMU END WALL, LATERAL TIE ANCHORAGE TO BE HOOKED 135 OR 180 DEGREES. USE #4 VERT DOWELS @ 32" O.C. SPACING AND AT EACH END OF WALL W/ STANDARD END HOOK.
10. #4 VERTICAL BARS @ 32" O.C. VERTICAL AND @ EACH END OF WALL, LAP 1'-3" W/ DOWELS.
11. WALL MOUNTED LED LIGHTS. SURFACE MOUNT ARM TO FACE OF MONUMENT W/ TYPE 316SS CONCRETE MASONRY SCREW W/ TAMPER-PROOF TYPE HEAD. TILT LIGHT TO ILLUMINATE SIGN.
12. INSTALL RECESSED, HORIZONTALLY MOUNTED, SINGLE GANG, MASONRY BOX IN CUT-OUT FACE OF TOP COURSE OF CMU.
13. 3/4" CONDUIT MIN. ROUTING TO BE DETERMINED BY INSTALLER.
14. WATERPROOF SILICONE SEALANT PER MANUFACTURER.

4 MONUMENT SIGN

1/2"=1'-0" (0, 1'-0", 2'-0", 4'-0")

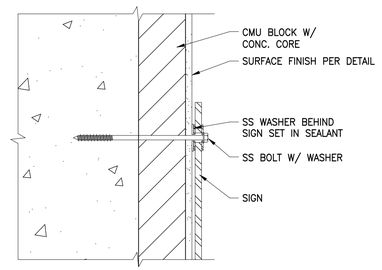

3 EXTERIOR SIGN ATTACHMENT

VICINITY MAP

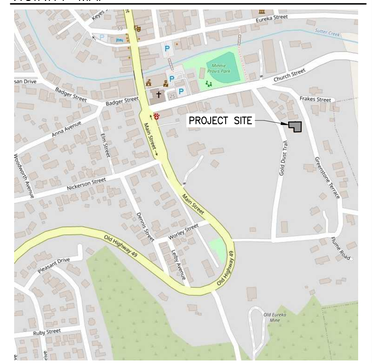

PROJECT SUMMARY

SCOPE OF WORK
TO INSTALL A MONUMENT SIGN

OCCUPANCY GROUP: A–3 (PLACE OF RELIGIOUS WORSHIP)
ZONING: R–E

DRAWING INDEX

MON–1 MONUMENT SIGN

SHEET KEYNOTES

1. EXISTING PROPERTY LINE
2. PROTECT EXISTING FENCE
3. INSTALL MONUMENT SIGN
4. HISTORICAL PLAQUE ON POST

SYMBOLS LEGEND

	EXISTING	PROPOSED
PROPERTY BOUNDARY		
BUILDING SETBACK		
BUILDING		
EDGE OF PAVEMENT		
CURB		
FENCE		
SIGN		
BOLLARD		
ACCESSIBLE PARKING		
LIGHT POLE		
PARKING SPACE COUNT		

CONSULTANT:

MARK	DATE:	DESCRIPTION:
1	04 MAR 26	PERMIT RESPONSE
–	12 DEC 25	FILING

OWNER:
SUTTER CREEK CONGREGATION OF JEHOVAH'S WITNESSES
40 GOLD DUST TRAIL,
SUTTER CREEK, CA

PROJECT TITLE:
KINGDOM HALL RENOVATION
40 GOLD DUST TRAIL
SUTTER CREEK, CA

SHEET TITLE:
MONUMENT SIGN

PROJECT No.
20002

SHEET No.
MON–1

IMAGE: IMAGE: IMAGE: IMAGE: IMAGE: IMAGE:
XREF: XREF: XREF: XREF: XREF: XREF:
XREF: XREF: XREF: XREF: XREF: XREF:
PLOT DATE: 19 Apr 26 PLOTTED BY: Work
DWGSCALE: 1.0000 DSGN/DRFT:
FILE PATH: C:\Users\Work\Watchtower\CDC Zone 05\Fle - 20002-CA Sutter Creek 40 Gold Dust Trl\4 Permit Documents\4.1 CAD\10 Sign Submittal\20002_MONelement_Sign.dwg