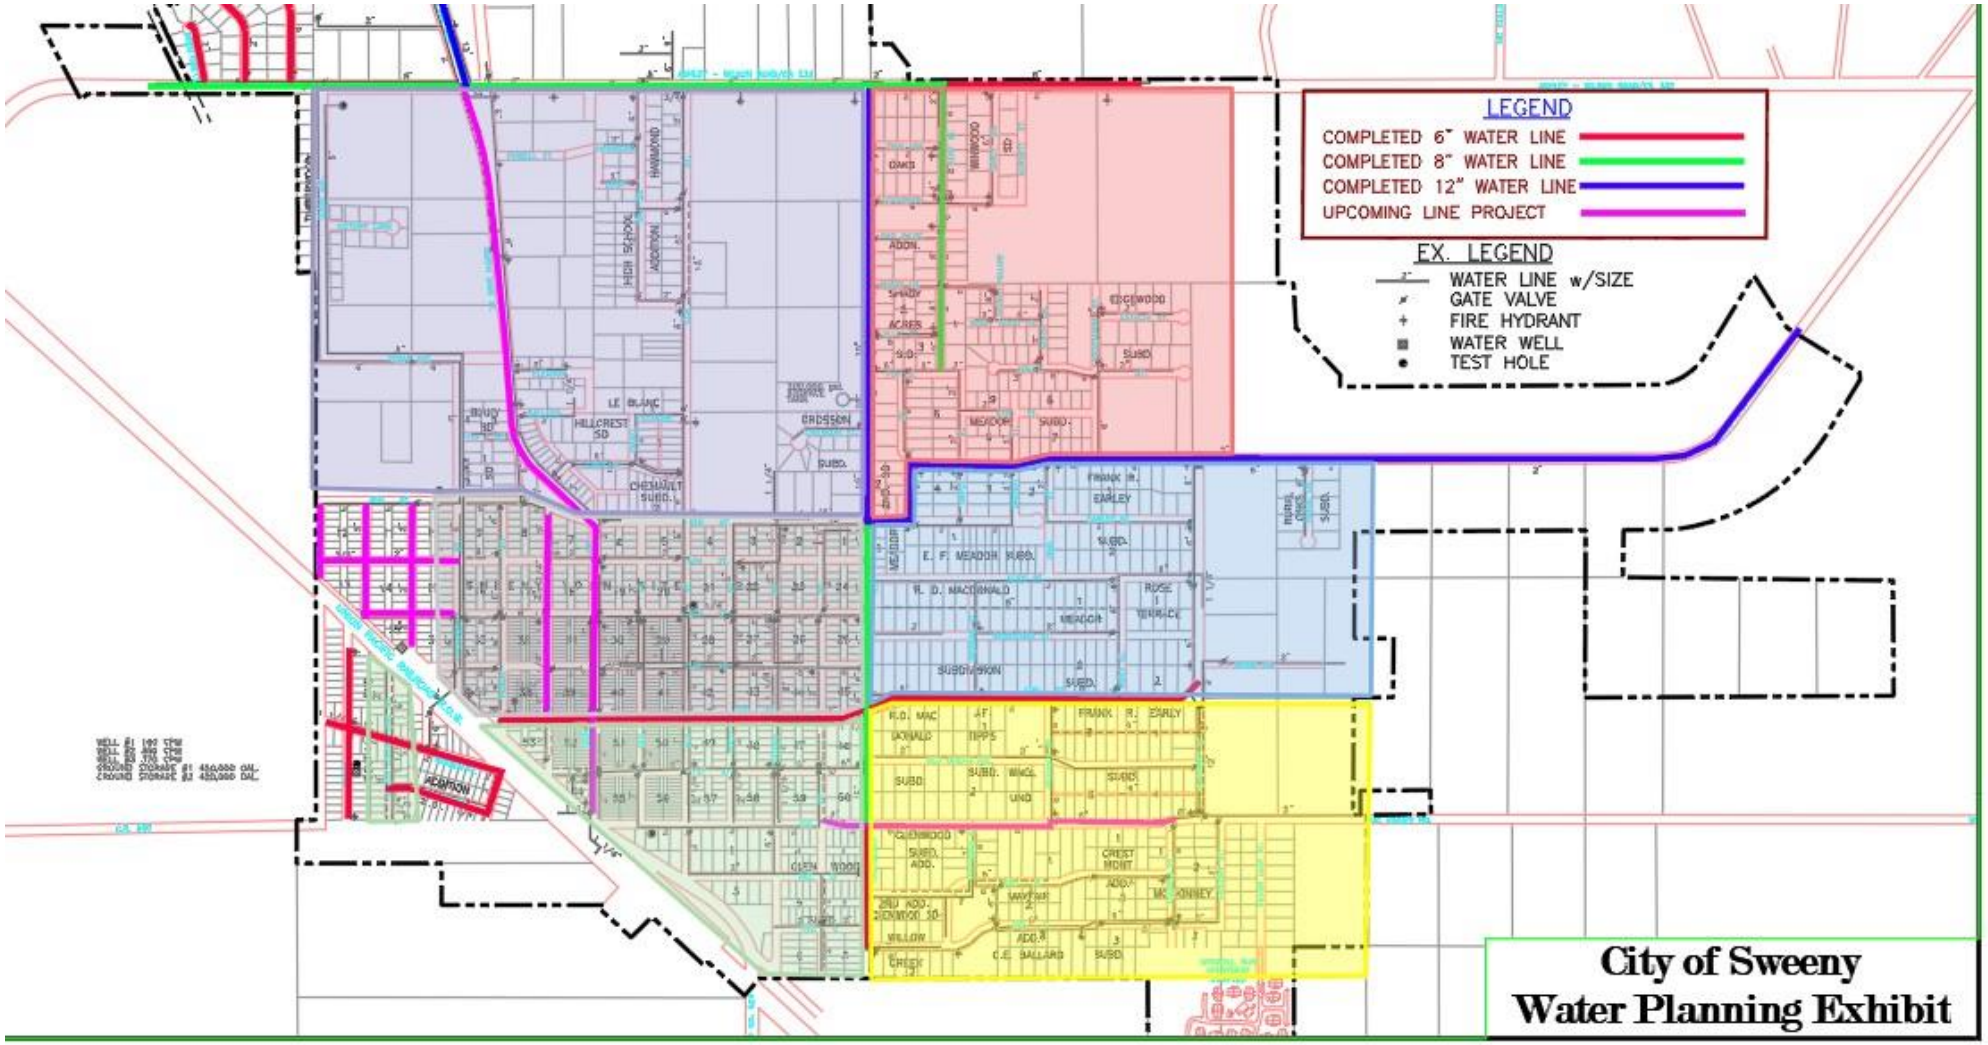
LEGEND
COMPLETED 6" WATER LINE
COMPLETED 8" WATER LINE
COMPLETED 12" WATER LINE
UPCOMING LINE PROJECT
EX. LEGEND
WATER LINE w/SIZE
GATE VALVE
FIRE HYDRANT
WATER WELL
TEST HOLE
City of Sweeny
Water Planning Exhibit