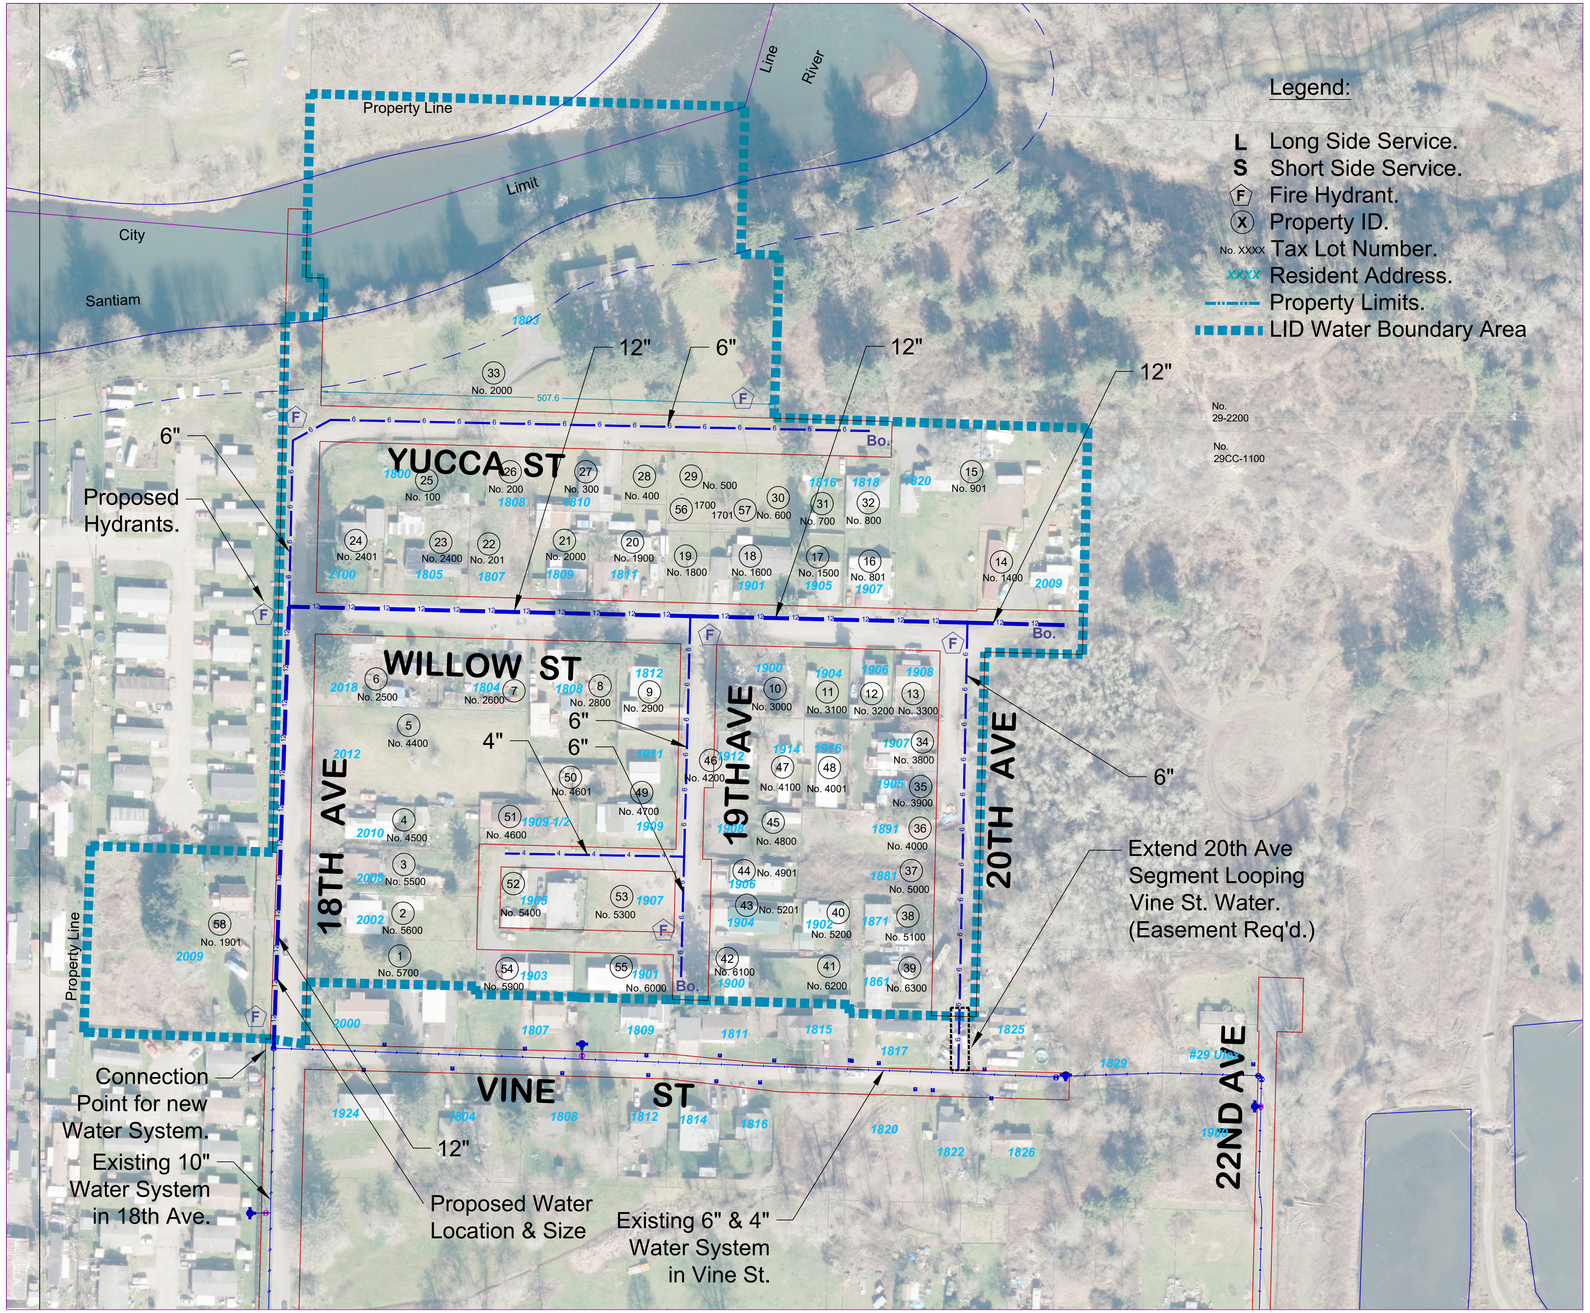

Project Overview

Horizontal Scale 1" = 80'

DWG No. g:\engr\Projects\Water\18thAve-WillowSt_WaterSys\ProposedNewWaterSys.dwg	Rev.	Description.	Date.	Exhibit A	CITY of SWEET HOME, Public Works Department Engineering Division, 1140 12th Avenue, T:541-367-6977, F:541-367-6440	TITLE	SHEET NUMBER
PRINT DATE 03-05-2020					LINE IS 2 INCHES FULL SIZE IF NOT 2" SCALE ACCORDINGLY	**Willow - Yucca St Neighborhood LID**	
SCALE 1" = Varies SHPW2008 START DATE 05-31-2019	Drawn: Checked: Approved: Approved:	SIZE D				Boundary Map of Waterline & Service Improvements	
						18th Ave, 19th Ave, 20th Ave, Willow St, Yucca St.	