SITE			BUILDING		SITE COVERAGE		PARKING	
TYPE	AREA	NOTES	TYPE	AREA	TYPE	AREA	TYPE	SPACES
	1.75 acres	SITE	BUILDING 01	24,573 SF	SITE COVERAGE	30.74%	SURFACE PARKING	32

CITY OF TOMBALL PARKING REQUIREMENTS:
OFFICE - 1 SPACE PER 300 SF
WAREHOUSE - 1 SPACE PER 1000 SF

REQUIRED SPACES +/-
OFFICE - 6
WAREHOUSE - 24

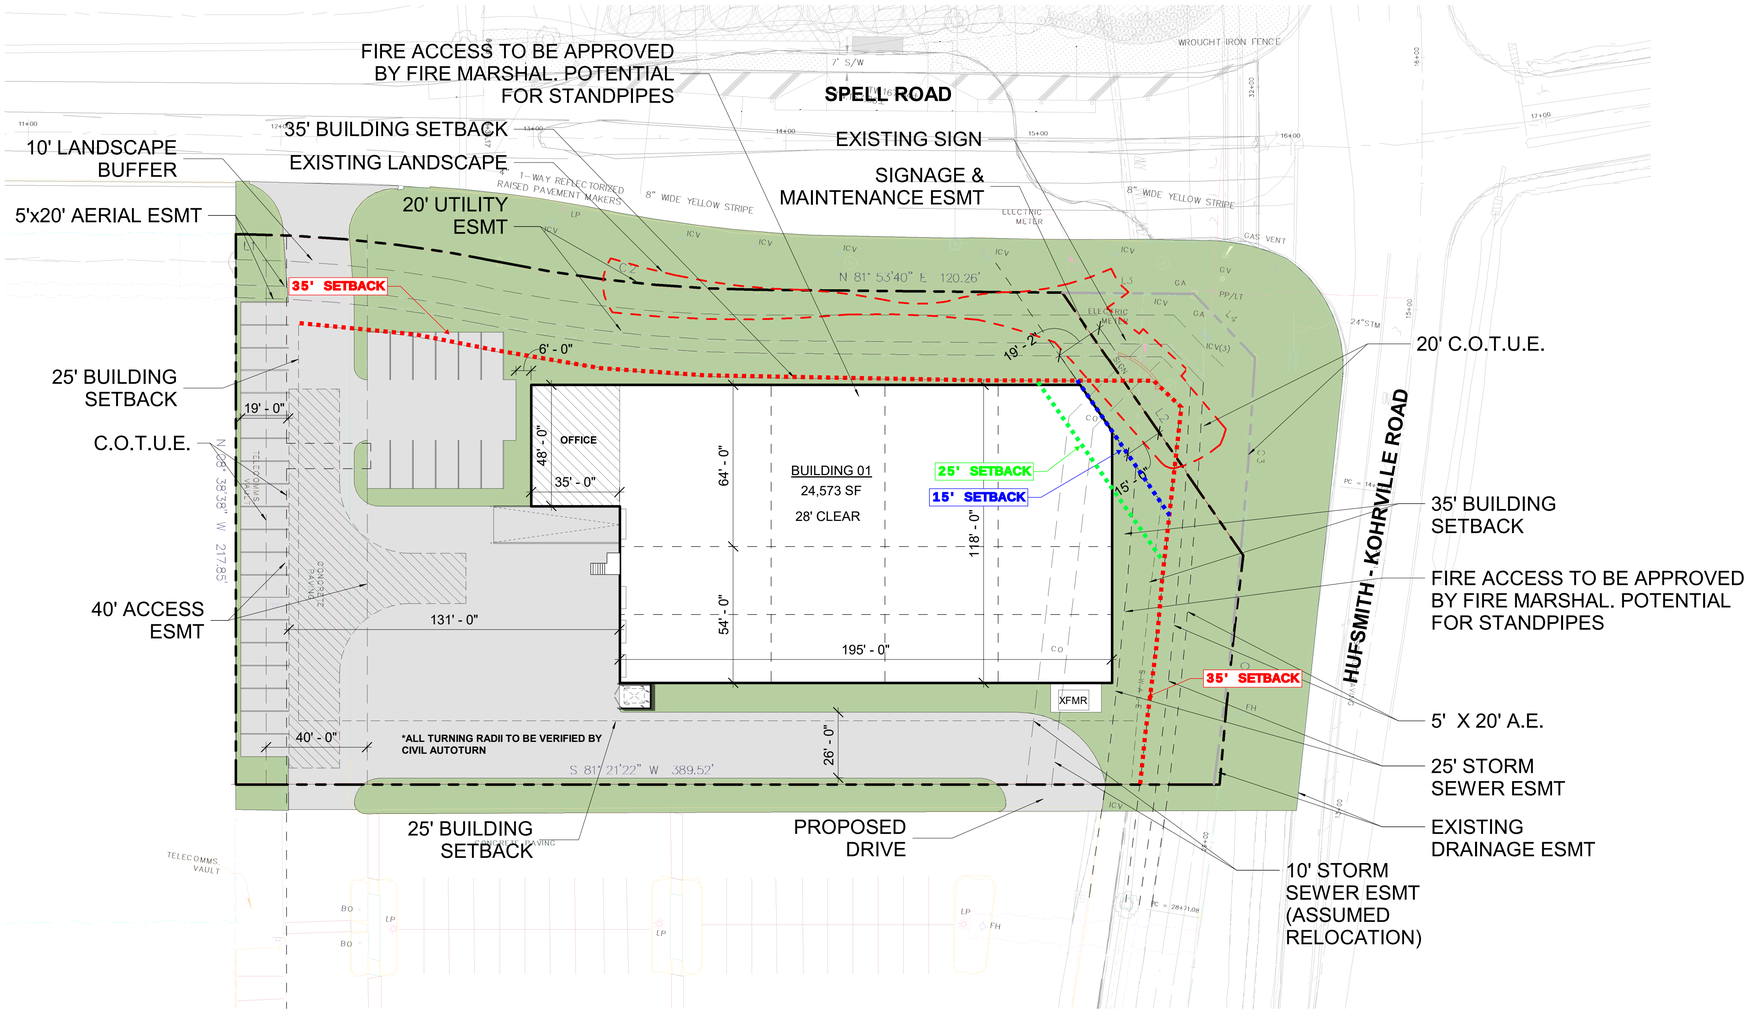

0 15 30 60 120

Goree
Interiors | Architecture | Brand

HUFSMITH

a project of
NEWCOR

SITE PLAN - 02
05/09/2022
TOMBALL, TX