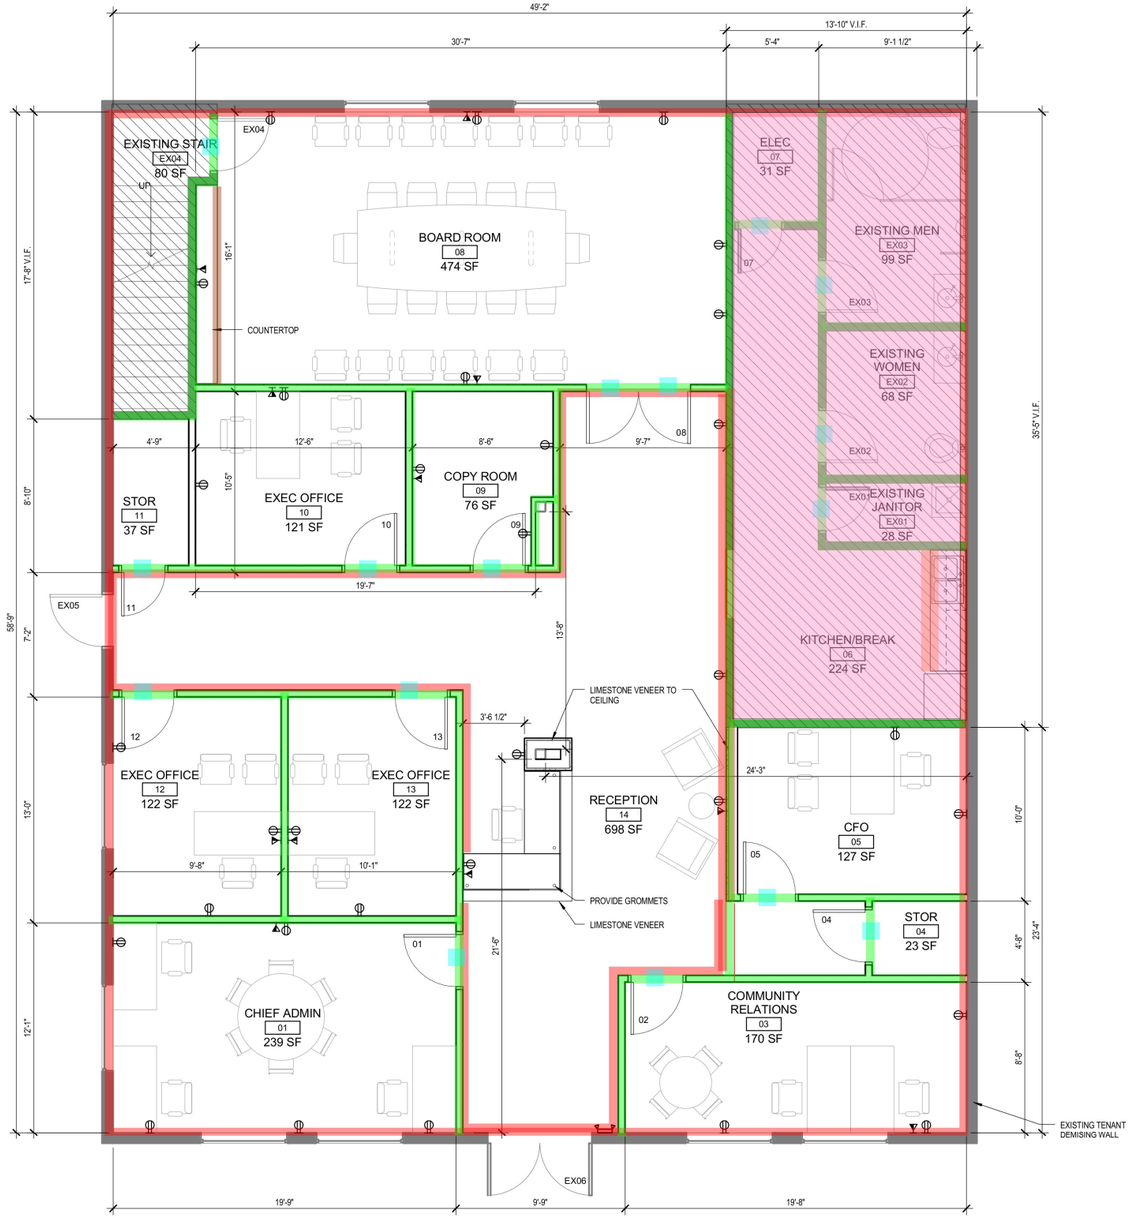


1 FLOOR PLAN
1/4" = 1'-0"

| | |
|---|---|
| Paint Walls -10' High 1 Side - SF | 3680.0 SQ FT |
| Paint Walls -10' High 2 Side - SF | 6979.0 SQ FT |
| Paint Ceilings - SF | 458.0 SQ FT |
| Paint - Millwork - LF | 11.0 FT |
| Millwork - Kitchen- LF | 7.0 FT |
| Paint - Door & Trim - EA | 16.0 EA |
| Board & Batten Walls -10' High 1 Side - SF | 332.0 SQ FT |

## PLAN LEGEND

EXISTING PARTITION, TYP.

NOTE: DOORS WITH "EX" NUMBER ARE EXISTING

NEW DUPLEX ELECTRICAL OUTLET

EXISTING DUPLEX ELECTRICAL OUTLET

DATA OUTLET WITH CONDUIT AND PULL-STRING




2 TYPE B:FLOOR TO CEILING PARTITION
3" = 1'-0"

12/10/2012 10:55:04 AM


Project
**TOMBALL REGIONAL HEALTH FOUNDATION**

Primetex CORPORATION

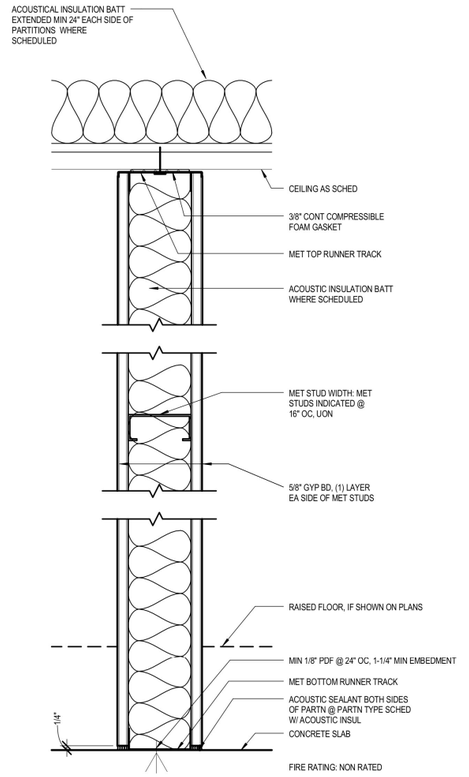6523 CRAIGWAY RD
SPRING, TX 77389

VOICE: 281.355.8400
FAX: 281.355.8401

JEFFB@PRIMETEX.COM

CONTACT: JEFF BOULDIN

estudio

2 OAK HOLLOW CIR
CYPRESS, TX 77429

VOICE: 832.771.4873
FAX: 832.565.8900

FESQUIVEL@ESTUDIOARCHITECTURE.COM
WWW.ESTUDIOARCHITECTURE.COM

CONTACT: FABRICIO ESQUIVEL


| No. | Description | Date |
|---|---|---|

**TOMBALL REGIONAL HEALTH FOUNDATION**

**FLOOR PLAN**

Project number

Drawn by Author

**A1.0**

Scale As indicated