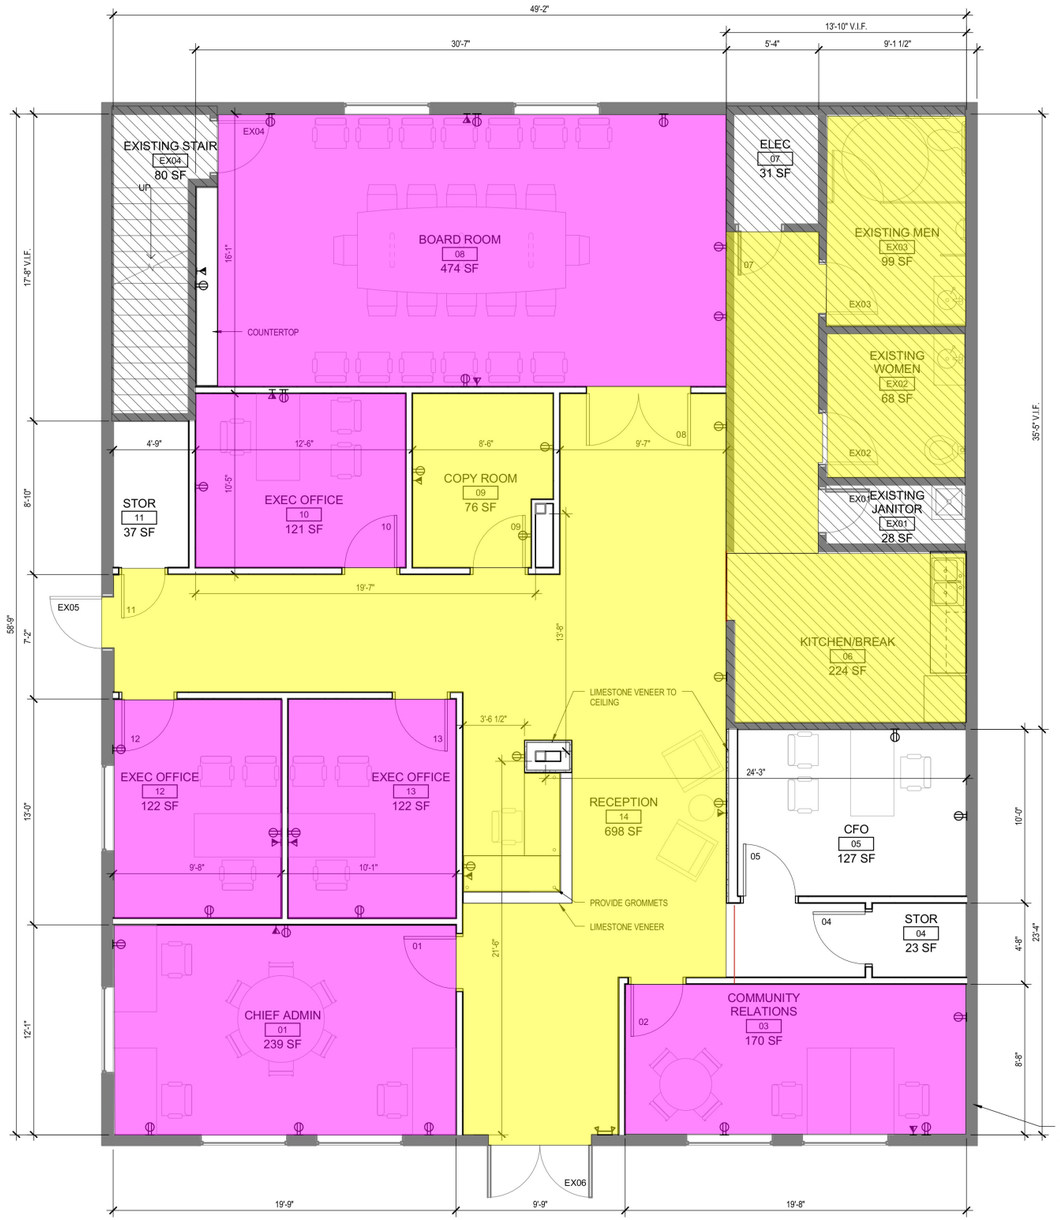

1 FLOOR PLAN
1/4" = 1'-0"

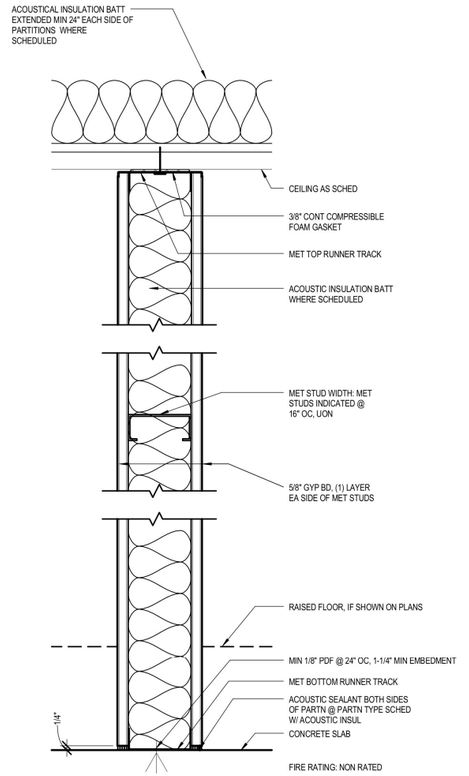

2 TYPE B:FLOOR TO CEILING PARTITION
3" = 1'-0"

PLAN LEGEND

EXISTING PARTITION, TYP.

NOTE: DOORS WITH "EX" NUMBER ARE EXISTING

NEW DUPLEX ELECTRICAL OUTLET

EXISTING DUPLEX ELECTRICAL OUTLET

DATA OUTLET WITH CONDUIT AND PULL-STRING

Flooring Carpet Tile - SF	1229.0 SQ FT
Flooring LVT - SF	1142.0 SQ FT

12/10/2012 10:55:04 AM

Project
TOMBALL REGIONAL HEALTH FOUNDATION

Primetex CORPORATION

6523 CRAIGWAY RD
SPRING, TX 77389

VOICE: 281.355.8400
FAX: 281.355.8401

JEFFB@PRIMETEX.COM

CONTACT: JEFF BOULDIN

estudio

2 OAK HOLLOW CIR
CYPRESS, TX 77429

VOICE: 832.771.4873
FAX: 832.565.8900

FESQUIVEL@ESTUDIOARCHITECTURE.COM
WWW.ESTUDIOARCHITECTURE.COM

CONTACT: FABRICIO ESQUIVEL

No.	Description	Date

TOMBALL REGIONAL HEALTH FOUNDATION

FLOOR PLAN

Project number

Drawn by Author

A1.0

Scale As indicated