Street Name: SW Tualatin Rd
Crossing ID: 3E-035.80
USDOT NO: 058294B

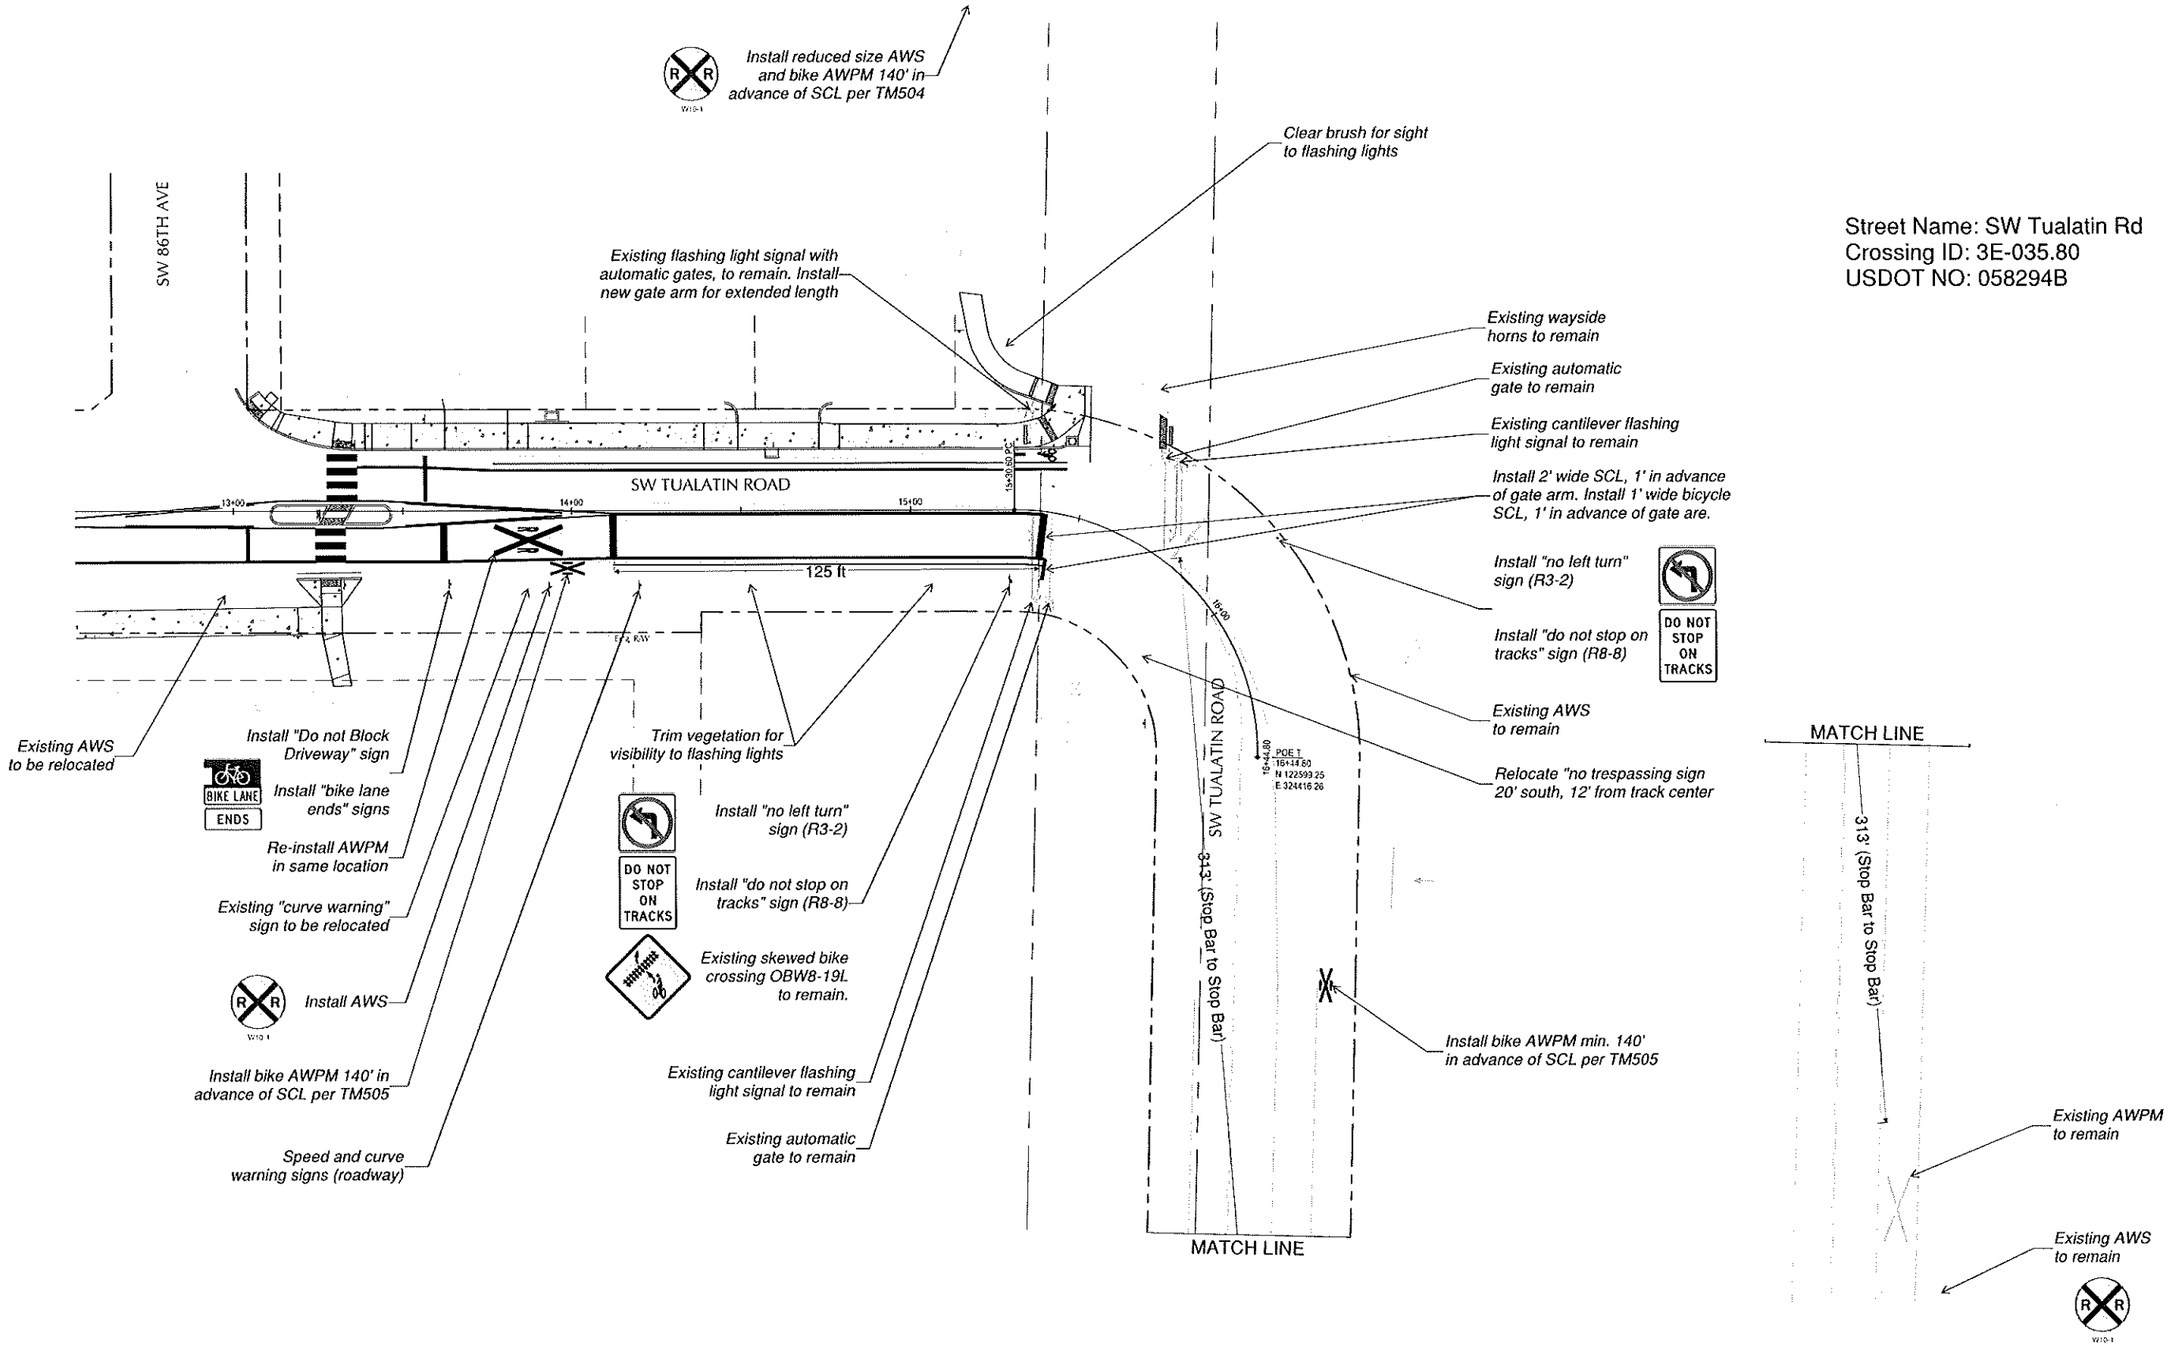

PLAN
SCALE: 1" = 20'

90% DESIGN (NOT FOR CONSTRUCTION)

REVISION	DATE	DESCRIPTION	BY

SCALE 1 INCH = 20 FEET (20 0 20 40)

kpff
111 SW Fifth Ave., Suite 2600
Portland, OR 97204
O: 503.542.3550
F: 503.274.4681
www.kpff.com

City of Tualatin

REGISTERED PROFESSIONAL ENGINEER
OREGON
JULY 15, 2011
CURTIS C. VANDERZANDEN
DIGITALLY SIGNED
EXPIRATION DATE: 06/30/2023

JOB No.:	1800485
DESIGNED BY:	FM / DM
DRAWN BY:	JRC
CHECKED BY:	DP
PLOT DATE:	8/31/21 5:05pm
PLOTTED BY:	fredm
DAG NAME:	RR-Exhibits.dwg
TAB NAME:	RR1

18880 SW MARTINAZZI AVENUE TUALATIN OREGON 97062

TUALATIN RD:
SWEEK DRIVE TO COMMUNITY PARK

RAILROAD EXHIBIT NO. 1

SHEET NO.
RR1
SHEET 6 OF 20
RECORD NO.

File: N:\ep\20\18\80485-Tualatin-Moving-Forward\PH-20-2841-TO12-Tualatin-Sweek-to-Park\CAD\PLOTEXHIBITS\Railroad-Diagnostic\RR-Exhibits.dwg TAB RR1
Plotted: 8/31/21 at 5:05pm By: fredm
24x36

Street Name: SW Tualatin Rd
Crossing ID: 3E-035.80
USDOT NO: 058294B

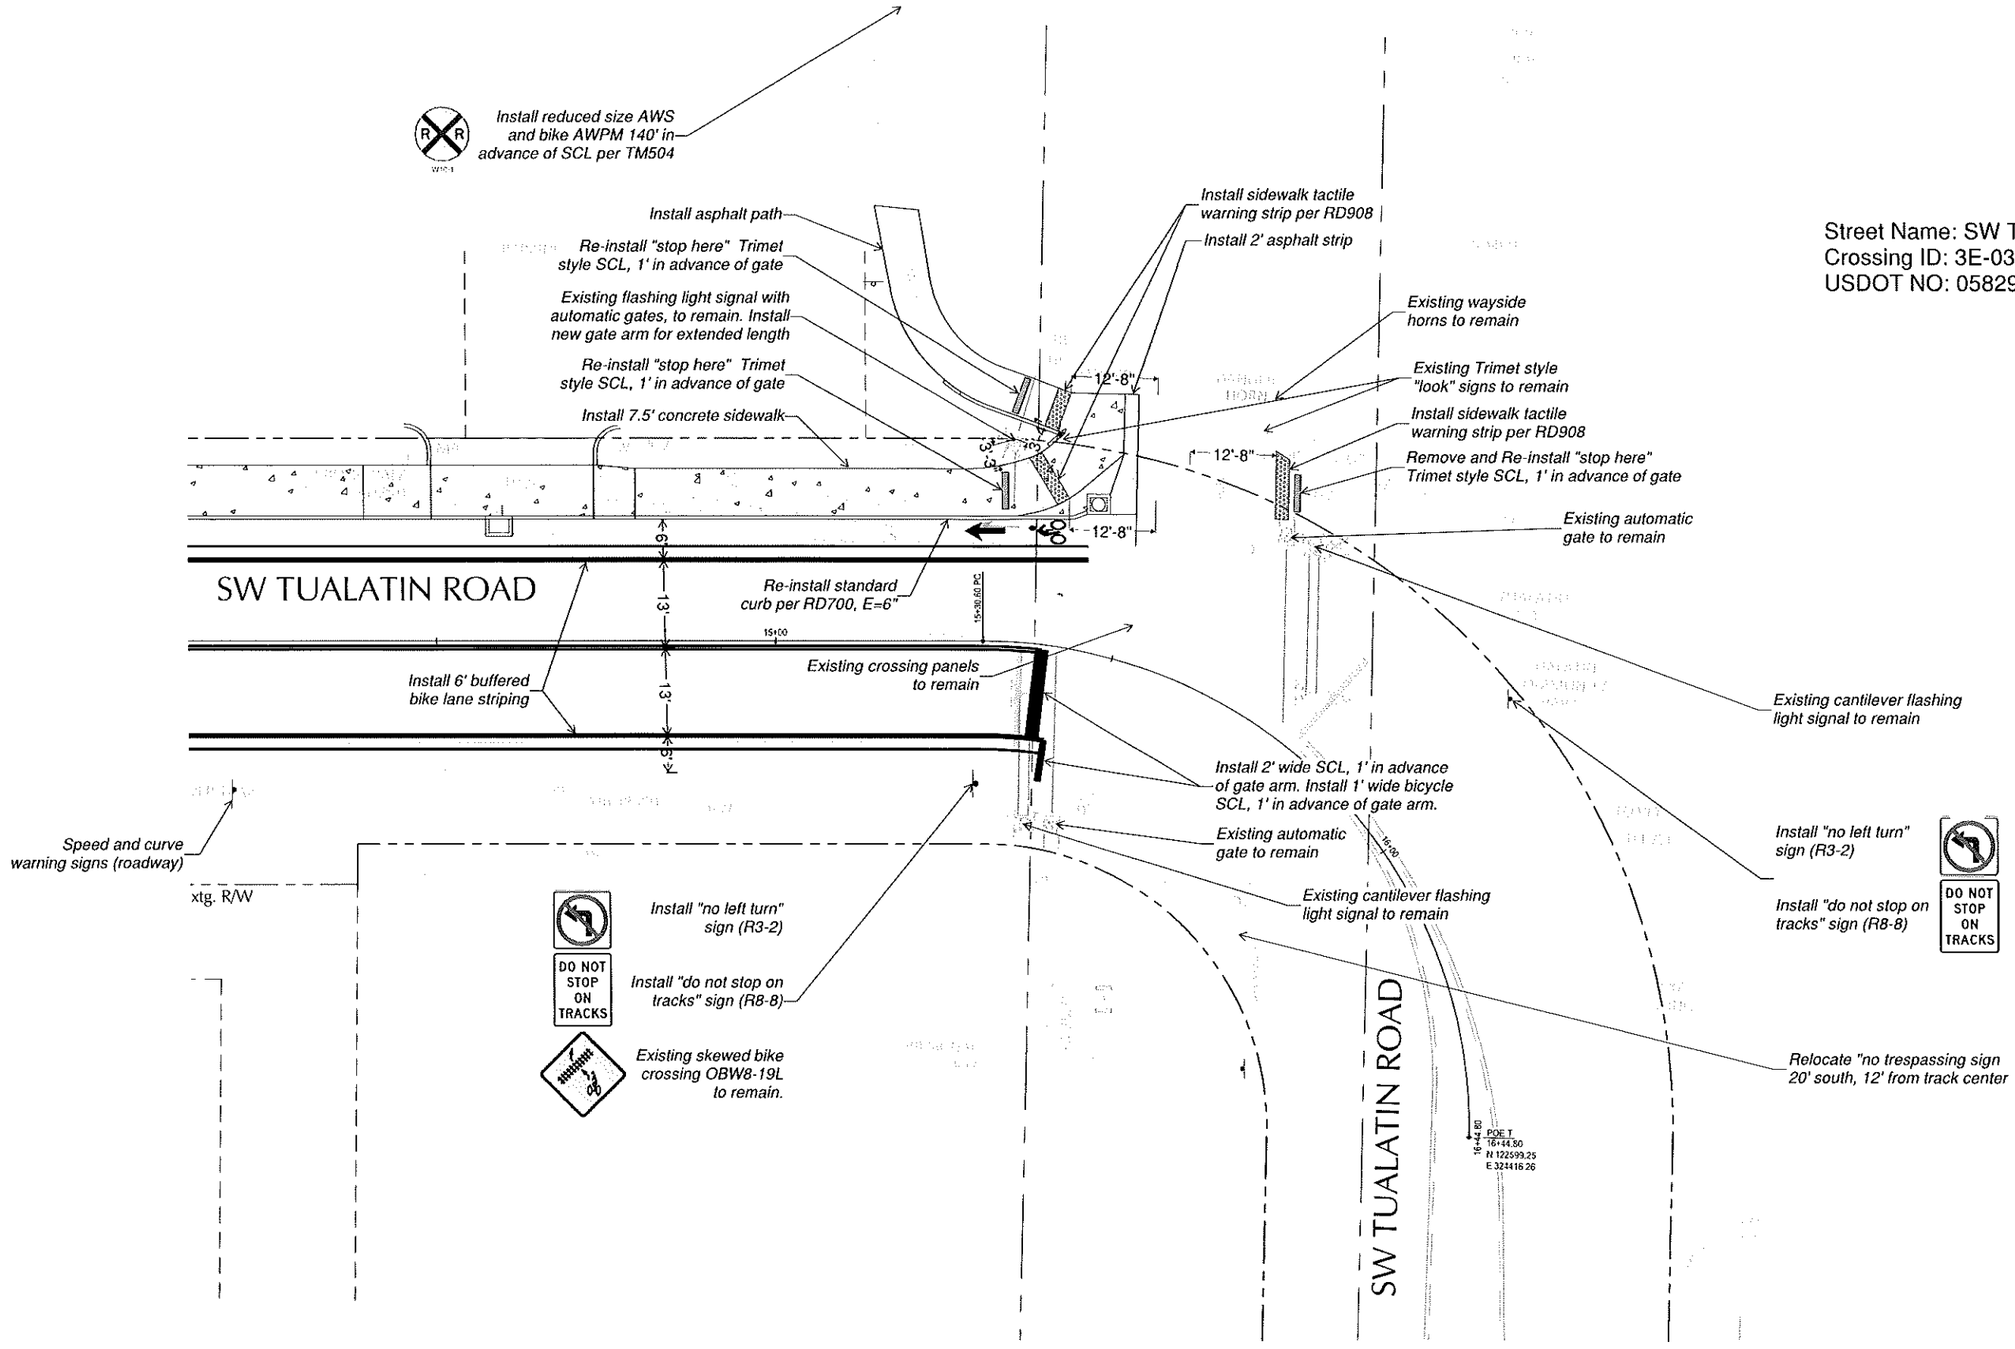

PLAN
SCALE: 1" = 20'

90% DESIGN (NOT FOR CONSTRUCTION)

REVISION	DATE	DESCRIPTION	BY

SCALE 1 INCH = 20 FEET (20 0 20 40)

kpff
111 SW Fifth Ave., Suite 2600
Portland, OR 97204
O 503.542.3600
F 503.274.4684
www.kpff.com

City of Tualatin

REGISTERED PROFESSIONAL ENGINEER
OREGON
DIGITALLY SIGNED
EXPIRATION DATE: 06/30/2022

JOB No.:	1800485
DESIGNED BY:	FM / DM
DRAWN BY:	JRC
CHECKED BY:	DP
PLOT DATE:	8/31/21 5:07pm
PLOTTED BY:	fredm
DAG NAME:	RR-Exhibits.dwg
TAB NAME:	RR2

12350 SW MARTINAZZI AVENUE TUALATIN, OREGON 97062

TUALATIN RD:
SWEEK DRIVE TO COMMUNITY PARK

RAILROAD EXHIBIT NO. 2

SHEET NO
RR2
SHEET 6 OF 20
RECORD NO.

File: N:\eip\2018\1800485-Tualatin-Moving-Forward\Ph2\0-2841-TO12-Tualatin-Sweek-to-Park\CAD\PLOT\EXHIBITS\Railroad-Diagnostic\RR-Exhibits.dwg TAB:RR2
Plotted: 8/31/21 at 5:07pm By: fredm
24x36