




PROJECT 2ND AVENUE PEDESTRIAN & BICYCLE IMPROVEMENTS PROJECT OVERVIEW	REVISIONS:		DATE:	CITY OF TUMWATER TRANSPORTATION AND ENGINEERING DEPARTMENT 555 ISRAEL ROAD SW, TUMWATER, WA 98501 Phone: (360) 754-4140	DESIGNED BY: DRAWN BY: CHECKED BY: APPROVED BY: SCALE: H V

MATCH LINE SEE SHEET 1
FOR ROUNDABOUT

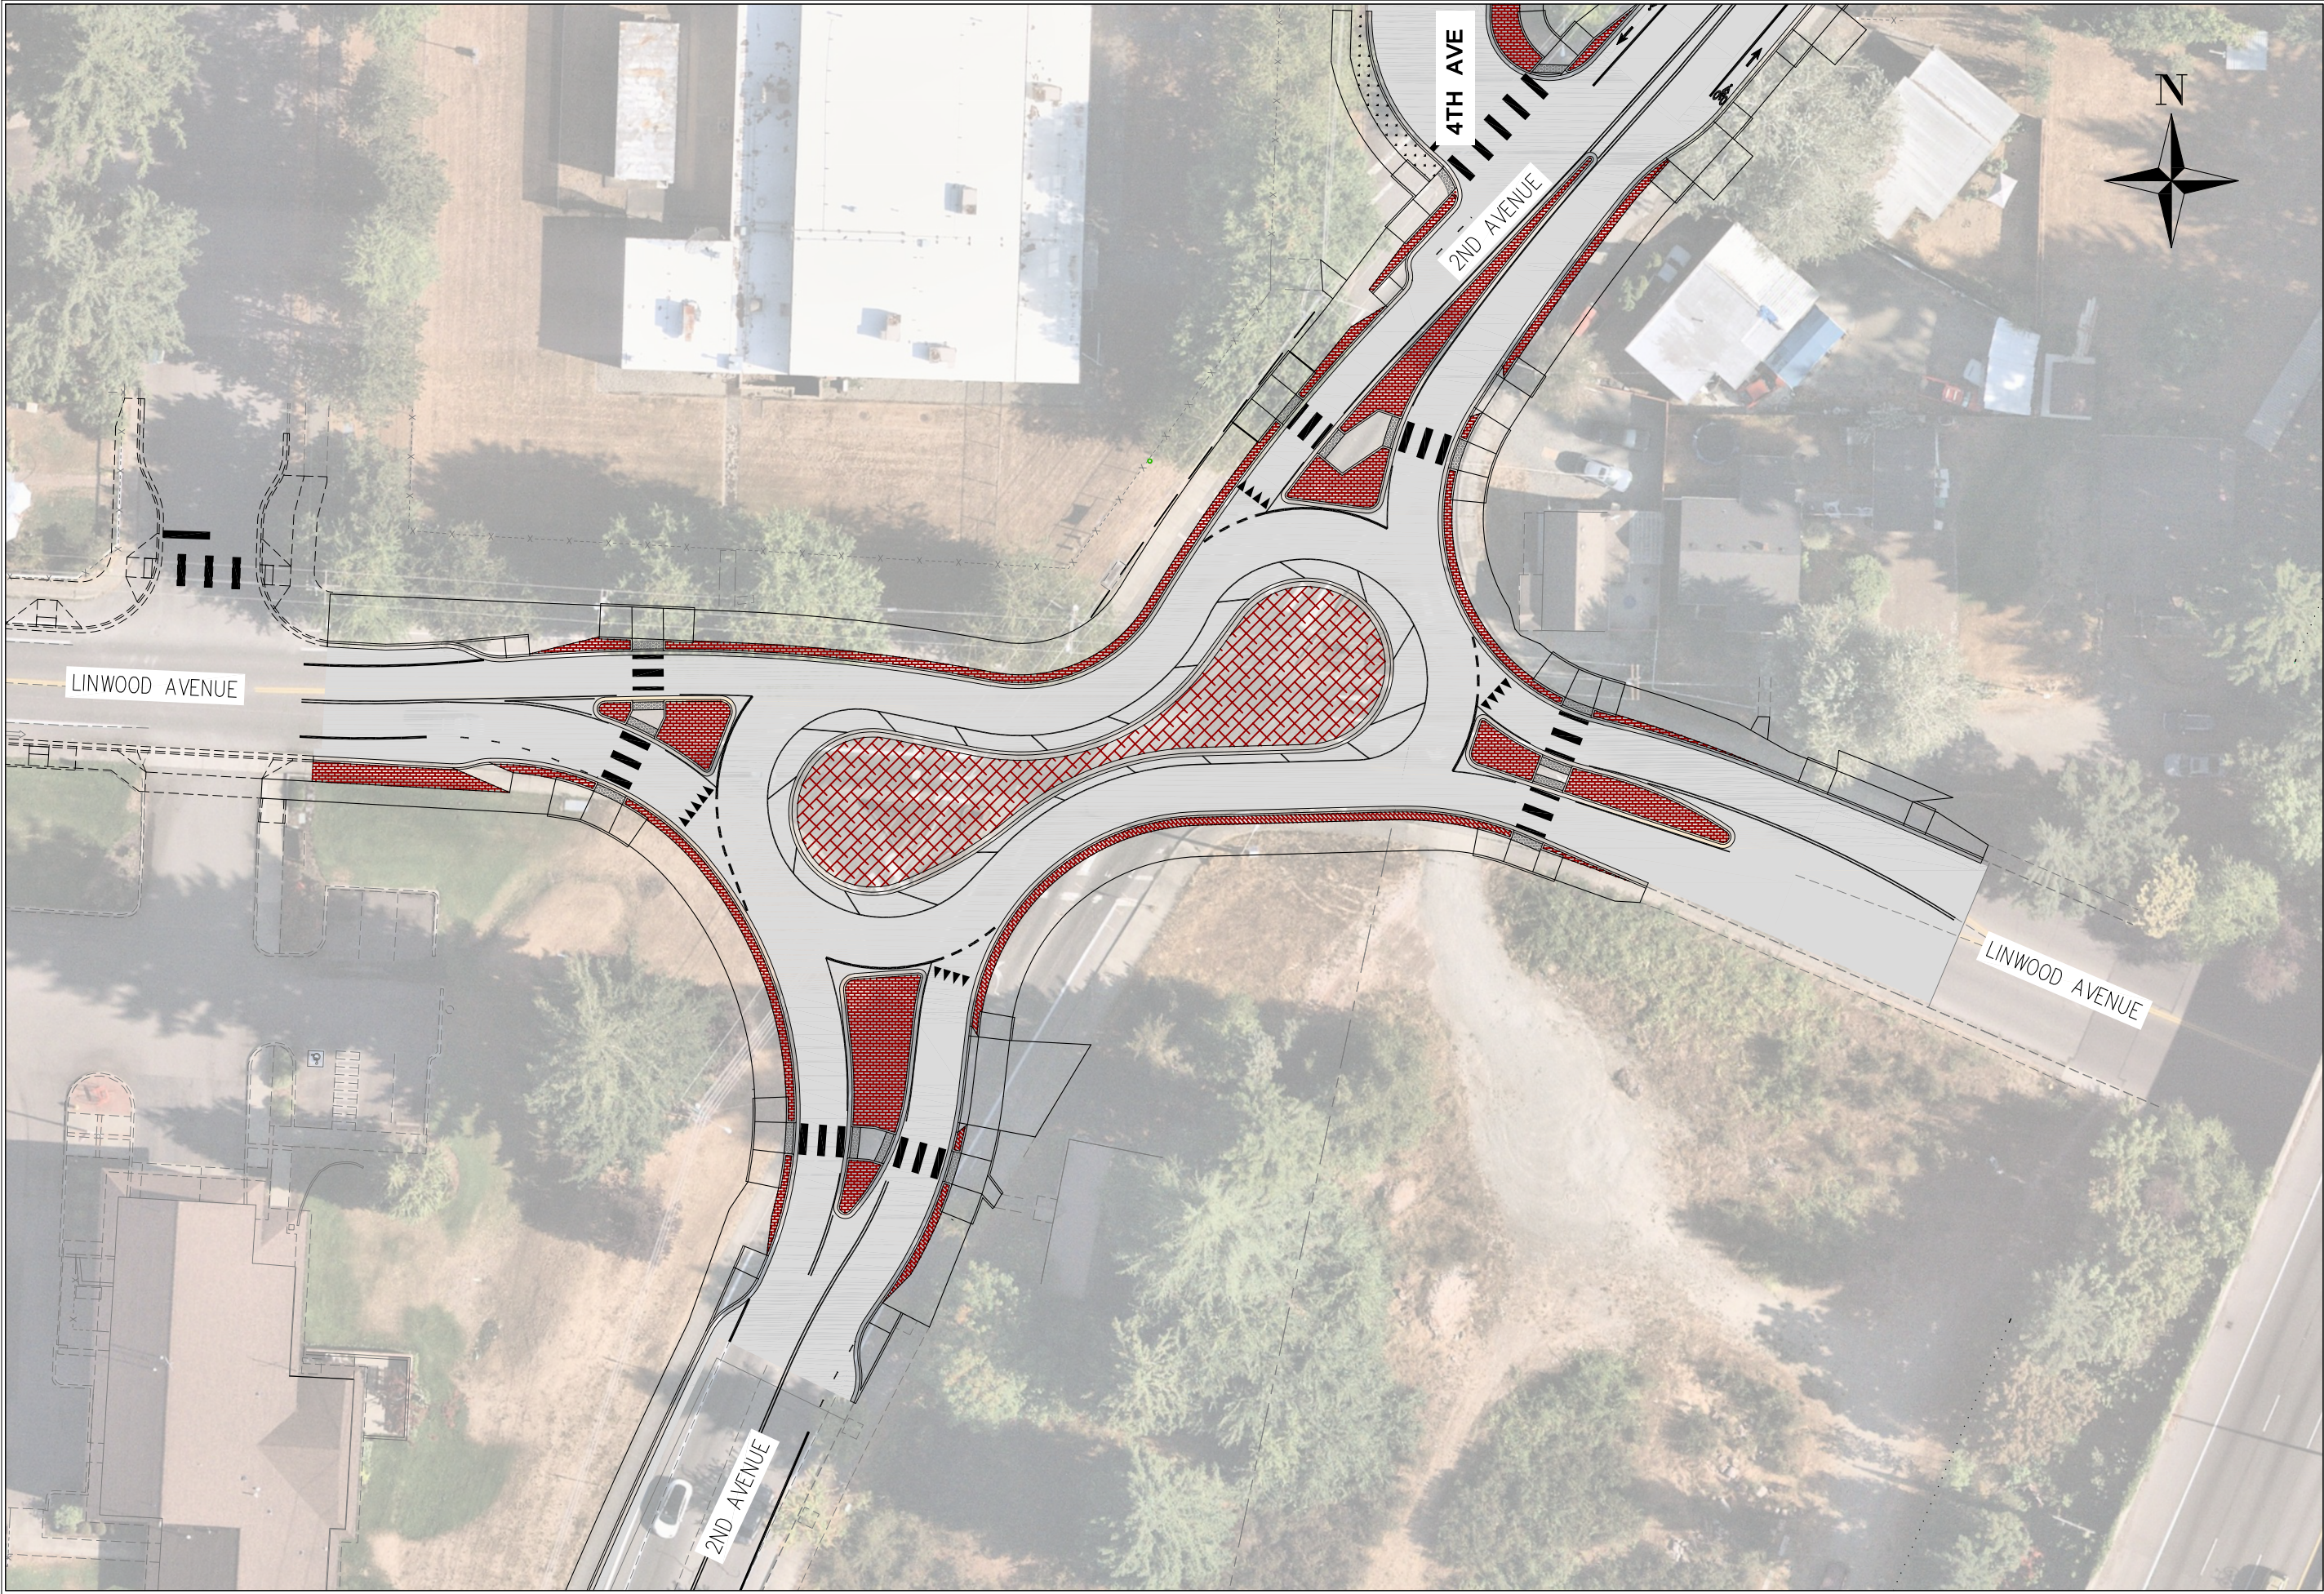

PROJECT
JOB :
DATE :
INDEX:
SHEET: 2 OF 2

2ND AVENUE PEDESTRIAN &
BICYCLE IMPROVEMENTS
PROJECT OVERVIEW

REVISIONS:
DATE:

CITY OF TUMWATER
TRANSPORTATION AND
ENGINEERING DEPARTMENT
555 ISRAEL ROAD SW, TUMWATER, WA 98501
Phone: (360) 754-4140

DESIGNED BY:
DRAWN BY:
CHECKED BY:
APPROVED BY:
SCALE: H
V