


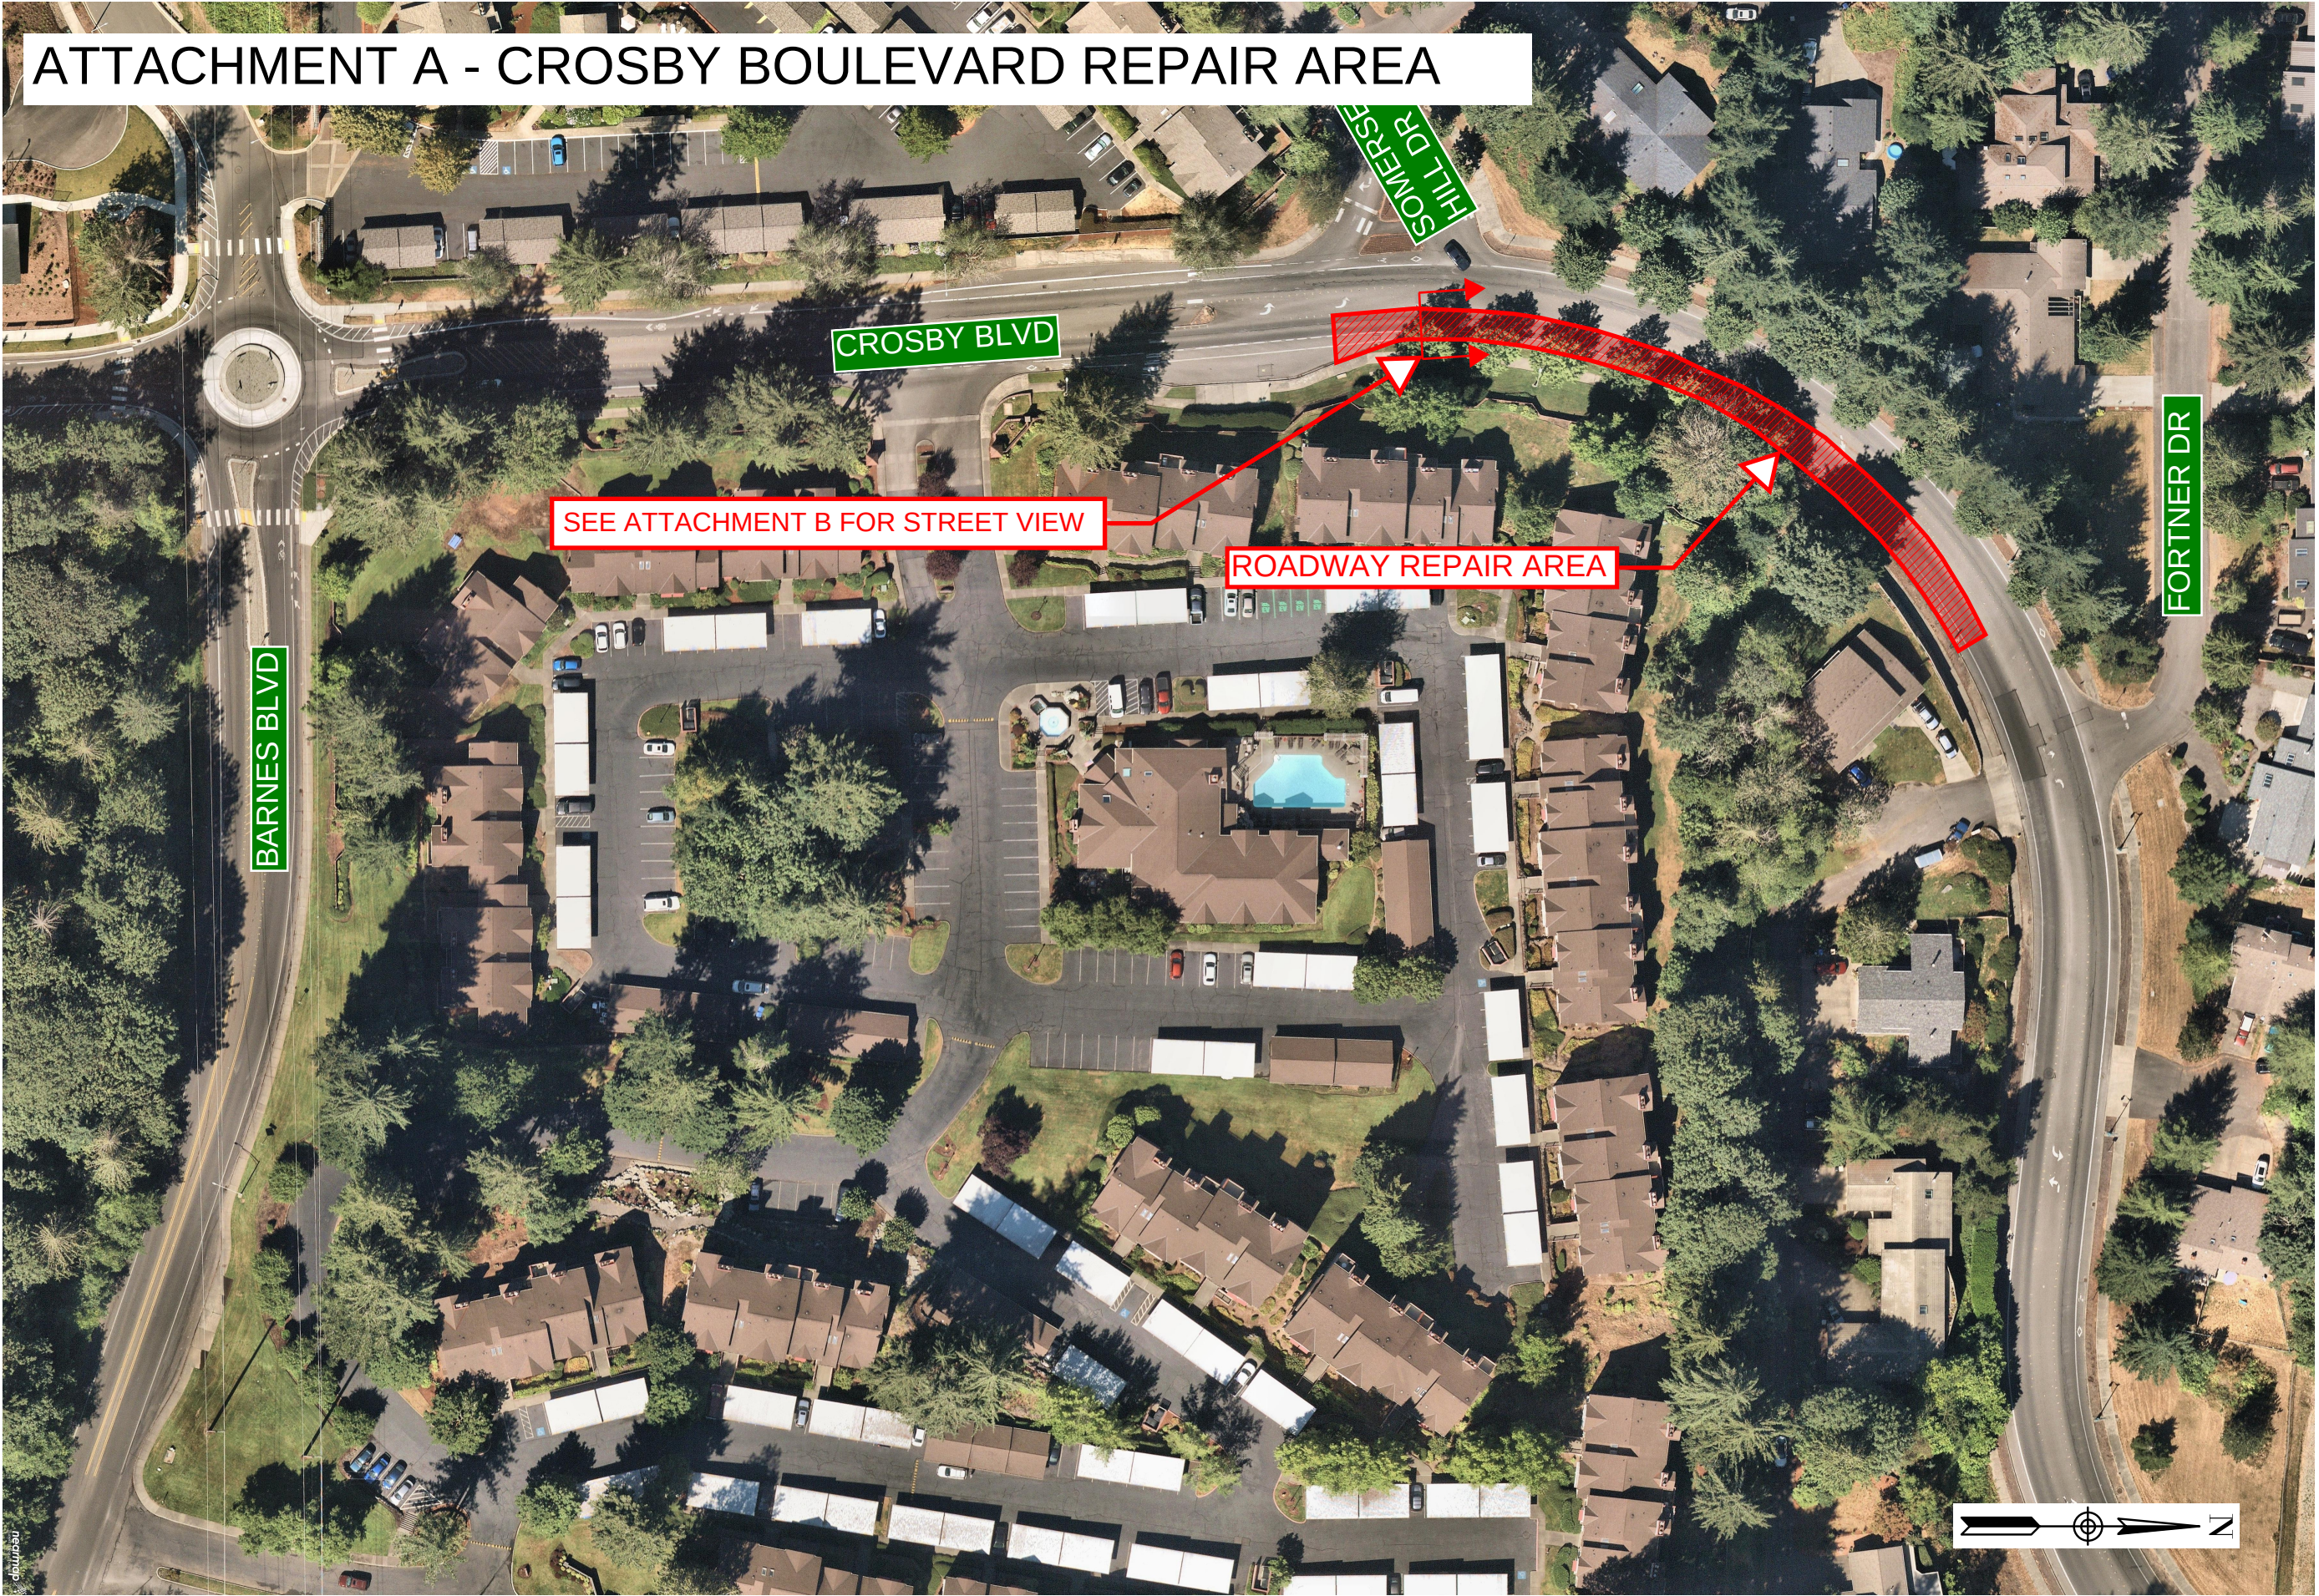

ATTACHMENT A - CROSBY BOULEVARD REPAIR AREA

DESIGNED BY: _____
DRAWN BY: _____
CHECKED BY: _____
APPROVED BY: _____
SCALE: H V

ATTACHMENT A

CITY OF TUMWATER
TRANSPORTATION AND
ENGINEERING DEPARTMENT
555 ISRAEL ROAD SW, TUMWATER, WA 98501
Phone: (360) 754-4140

REVISIONS: _____
DATE: _____

PROJECT 2023 PAVEMENT MAINTENANCE

CROSBY BLVD SW OVERVIEW

JOB : _____
DATE: _____
INDEX: _____
SHEET: _____ OF _____