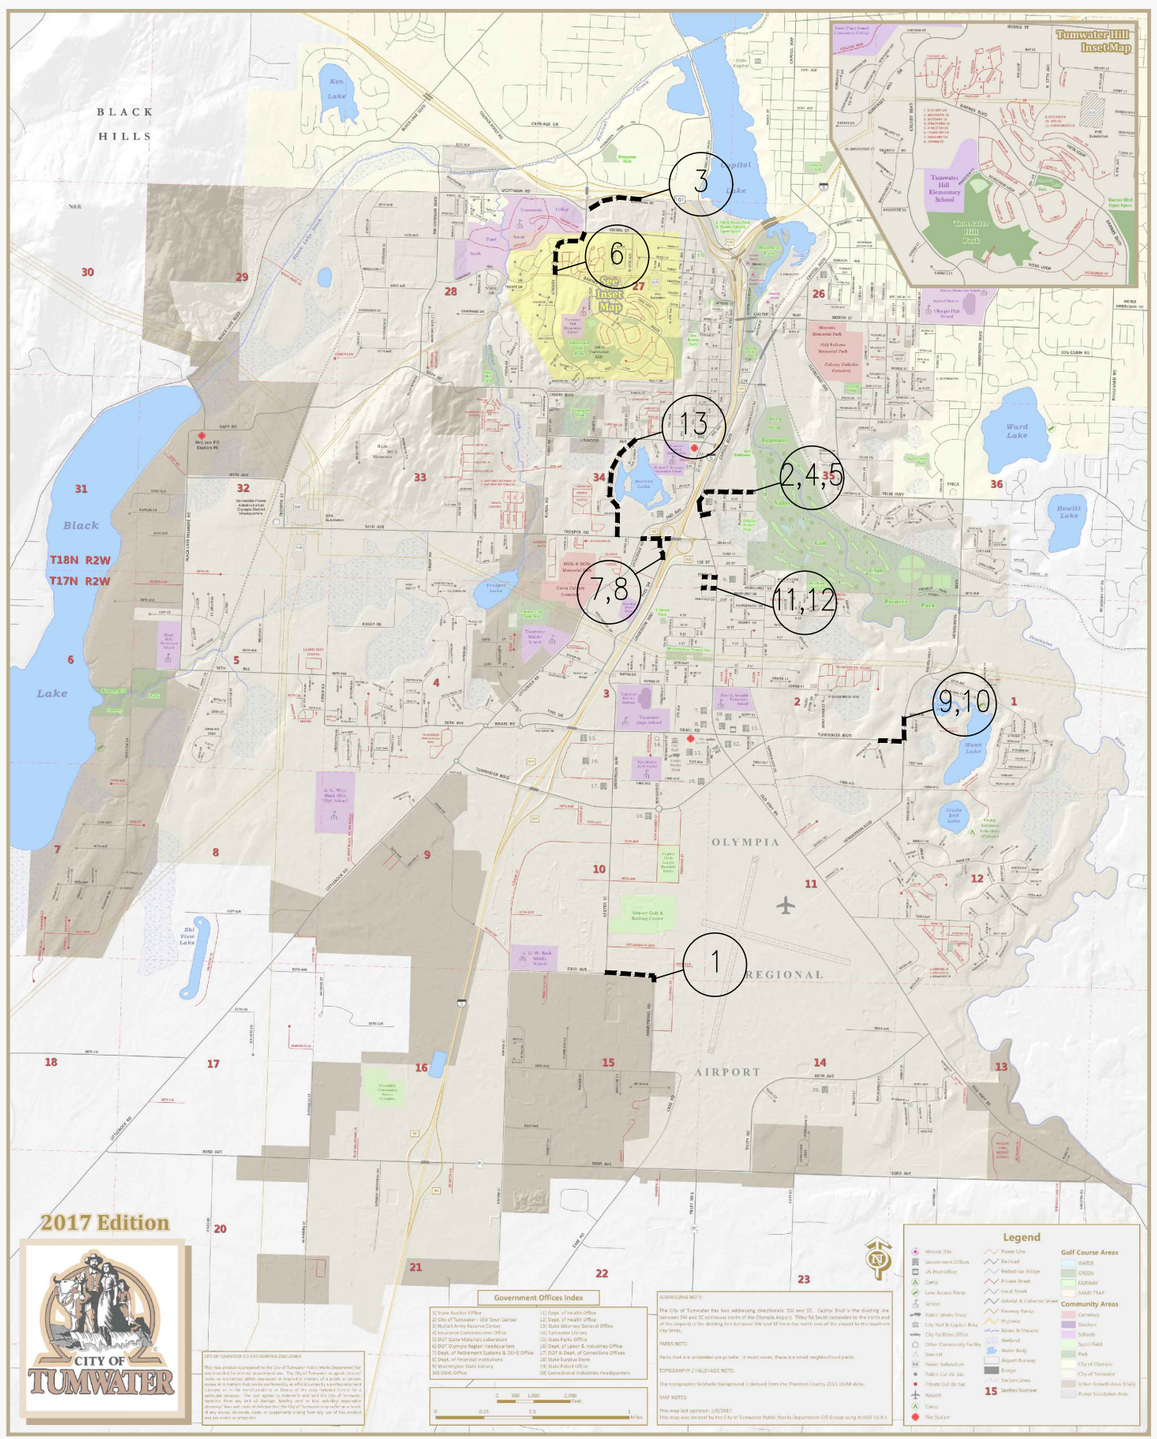

PAVING SCHEDULE MAP

PAVING SCHEDULE

STREET NO.	STREET	FROM	TO
1	83RD AVE	CENTER ST	ARMSTRONG RD
2	M ST	CAPITOL BLVD	EAST END
3	MOTTMAN RD	CROSBY BLVD	MONTAIR APTS.
4	CAPITOL BLVD	M ST	MARKET ST
5	MARKET ST	CAPITOL BLVD	EAST END
6	CROSBY BLVD	BARNES BLVD	IRVING ST
7	TROSPER RD	LITTLEROCK RD	I-5 OVERPASS
8	TYEE DR	TROSPER RD	FRED MEYER
9	TUMWATER BLVD	MONACO DR	HENDERSON BLVD
10	HENDERSON BLVD	TUMWATER BLVD	68TH AVE
11	T ST	CAPITOL BLVD	WEST END
12	GERTH ST	CAPITOL BLVD	WEST END
13	LAKE PARK DR	TROSPER RD	LINWOOD AVE

NOTES:
SEE SHEET C-8 TO C-18 FOR PAVING PLANS.

LEGEND

STREET NUMBER

STREET TO BE PAVED

DESIGNED BY: JWN
DRAWN BY: DJE
CHECKED BY: JWN
APPROVED BY: WHL
SCALE: H
V

JOSEPH WILLIAM NORMAN
STATE OF WASHINGTON
20123351
REGISTERED PROFESSIONAL ENGINEER
04/24/23

CITY OF TUMWATER
TRANSPORTATION AND
ENGINEERING DEPARTMENT
555 ISRAEL ROAD SW, TUMWATER, WA 98501
Phone: (360) 754-4140

DATE:
REVISIONS:

PROJECT
2023 PAVEMENT MAINTENANCE

PAVING SCHEDULE MAP

JOB : 2023014
DATE: APRIL, 2023
INDEX: C-7
SHEET: 7 OF 26

File: 7 PAVING KEY MAP.dwg Path: S:\Projects - Active\2023 Pavement Maintenance (2023014)\CAD\Sheets\ Plotted by: depstein Date: 24-Apr-23 8:55:56am