ATTACHMENT B - Citywide Striping Limits

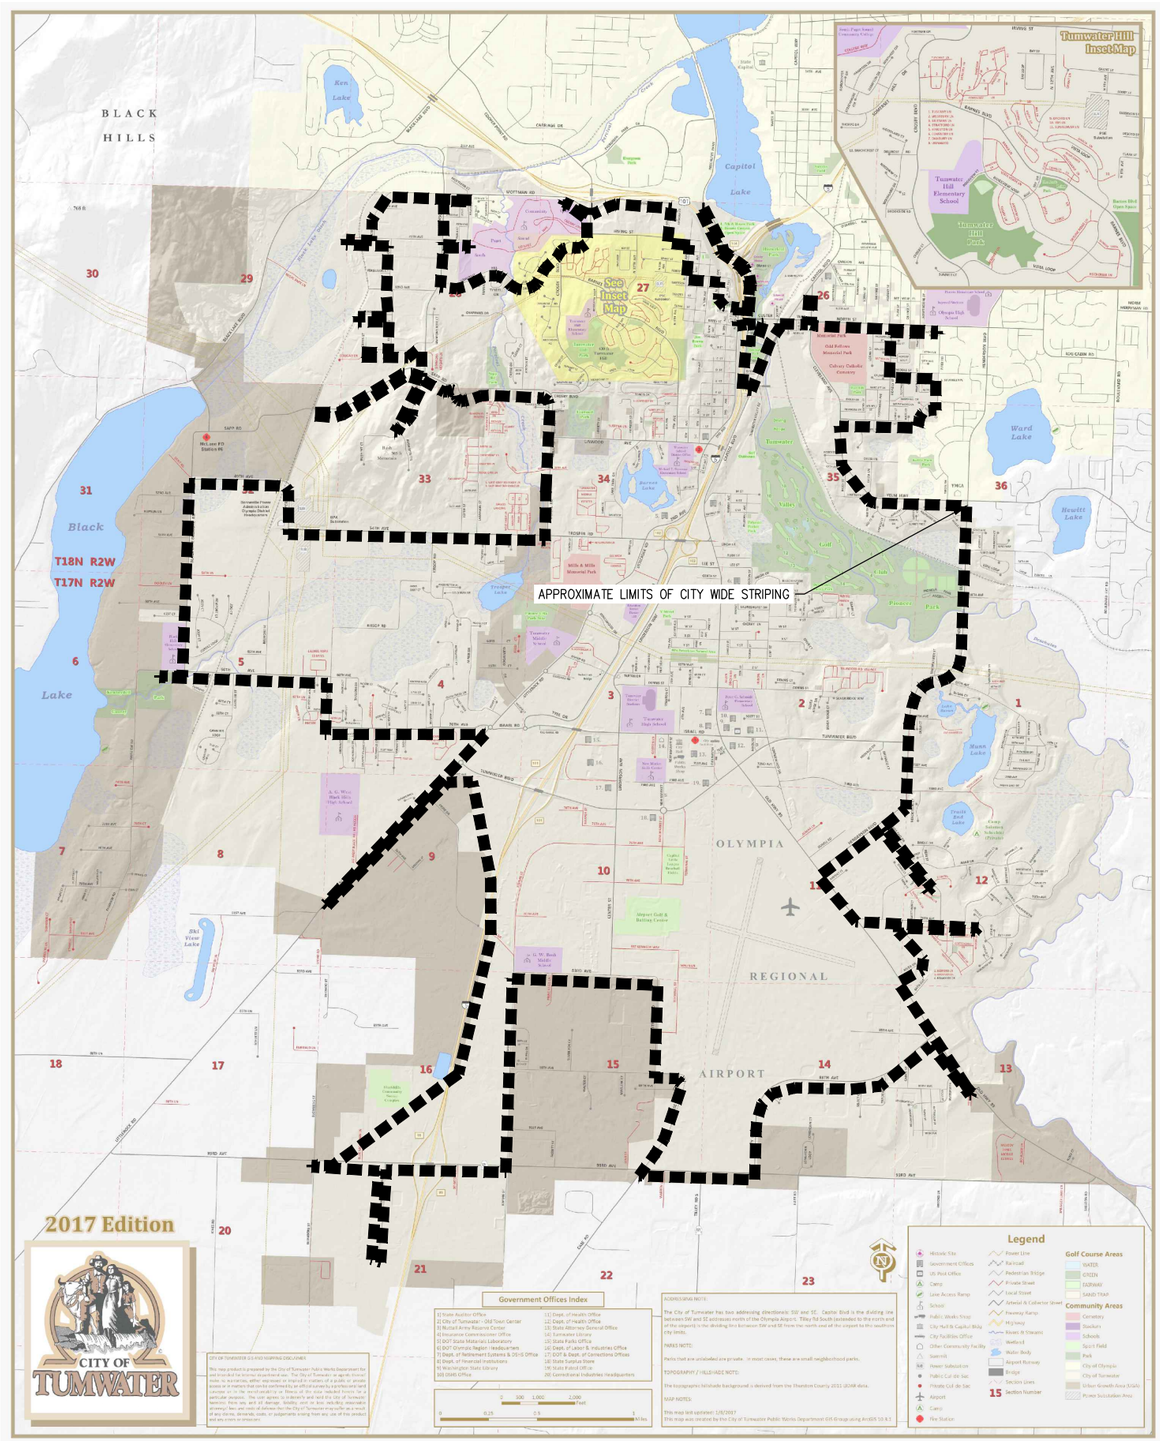

CITYWIDE STRIPING BOUNDARY MAP

1. SEE PROJECT SPECIFICATIONS 8–22.
2. "APPROXIMATE LIMITS OF CITY WIDE STRIPING" SHOWN DEPICTS THE GENERAL AREA WHERE STRIPING WILL OCCUR.
3. CITY HAS PROVIDED ROADS AND QUANTITY OF PAINT MARKING. IT IS THE CONTRACTORS RESPONSIBILITY TO PROVIDE SPECIFIC ROUTES OF STRIPING FOR EACH DAYS' OPERATION.
4. CITY TO PROVIDE CHASE VEHICLE TRAFFIC CONTROL. IT IS THE CONTRACTORS RESPONSIBILITY TO PERFORM NAVIGATION CONTROL.

CITYWIDE STRIPING QUANTITIES	
ITEM DESCRIPTION	QTY. (LF)
Citywide Paint Line	520,000
Citywide Painted Wide Line	170,000

DESIGNED BY:
DRAWN BY:
CHECKED BY:
APPROVED BY:
SCALE: H
V

CITY OF TUMWATER
TRANSPORTATION AND
ENGINEERING DEPARTMENT
555 ISRAEL ROAD SW, TUMWATER, WA 98501
Phone: (360) 754-4140

DATE:
REVISIONS:

PROJECT 2025 PAVEMENT MAINTENANCE

CITYWIDE STRIPING

JOB : 2023014
DATE: 2025
INDEX: C-3
SHEET: 3 OF 61

File: 3 CITYWIDE STRIPING.dwg Path: S:\Projects – Active\2025 Pavement Maintenance\Design\CAD\Sheets\ Plotted by: depstein Date: 29-Jan-25 1:23:59pm