


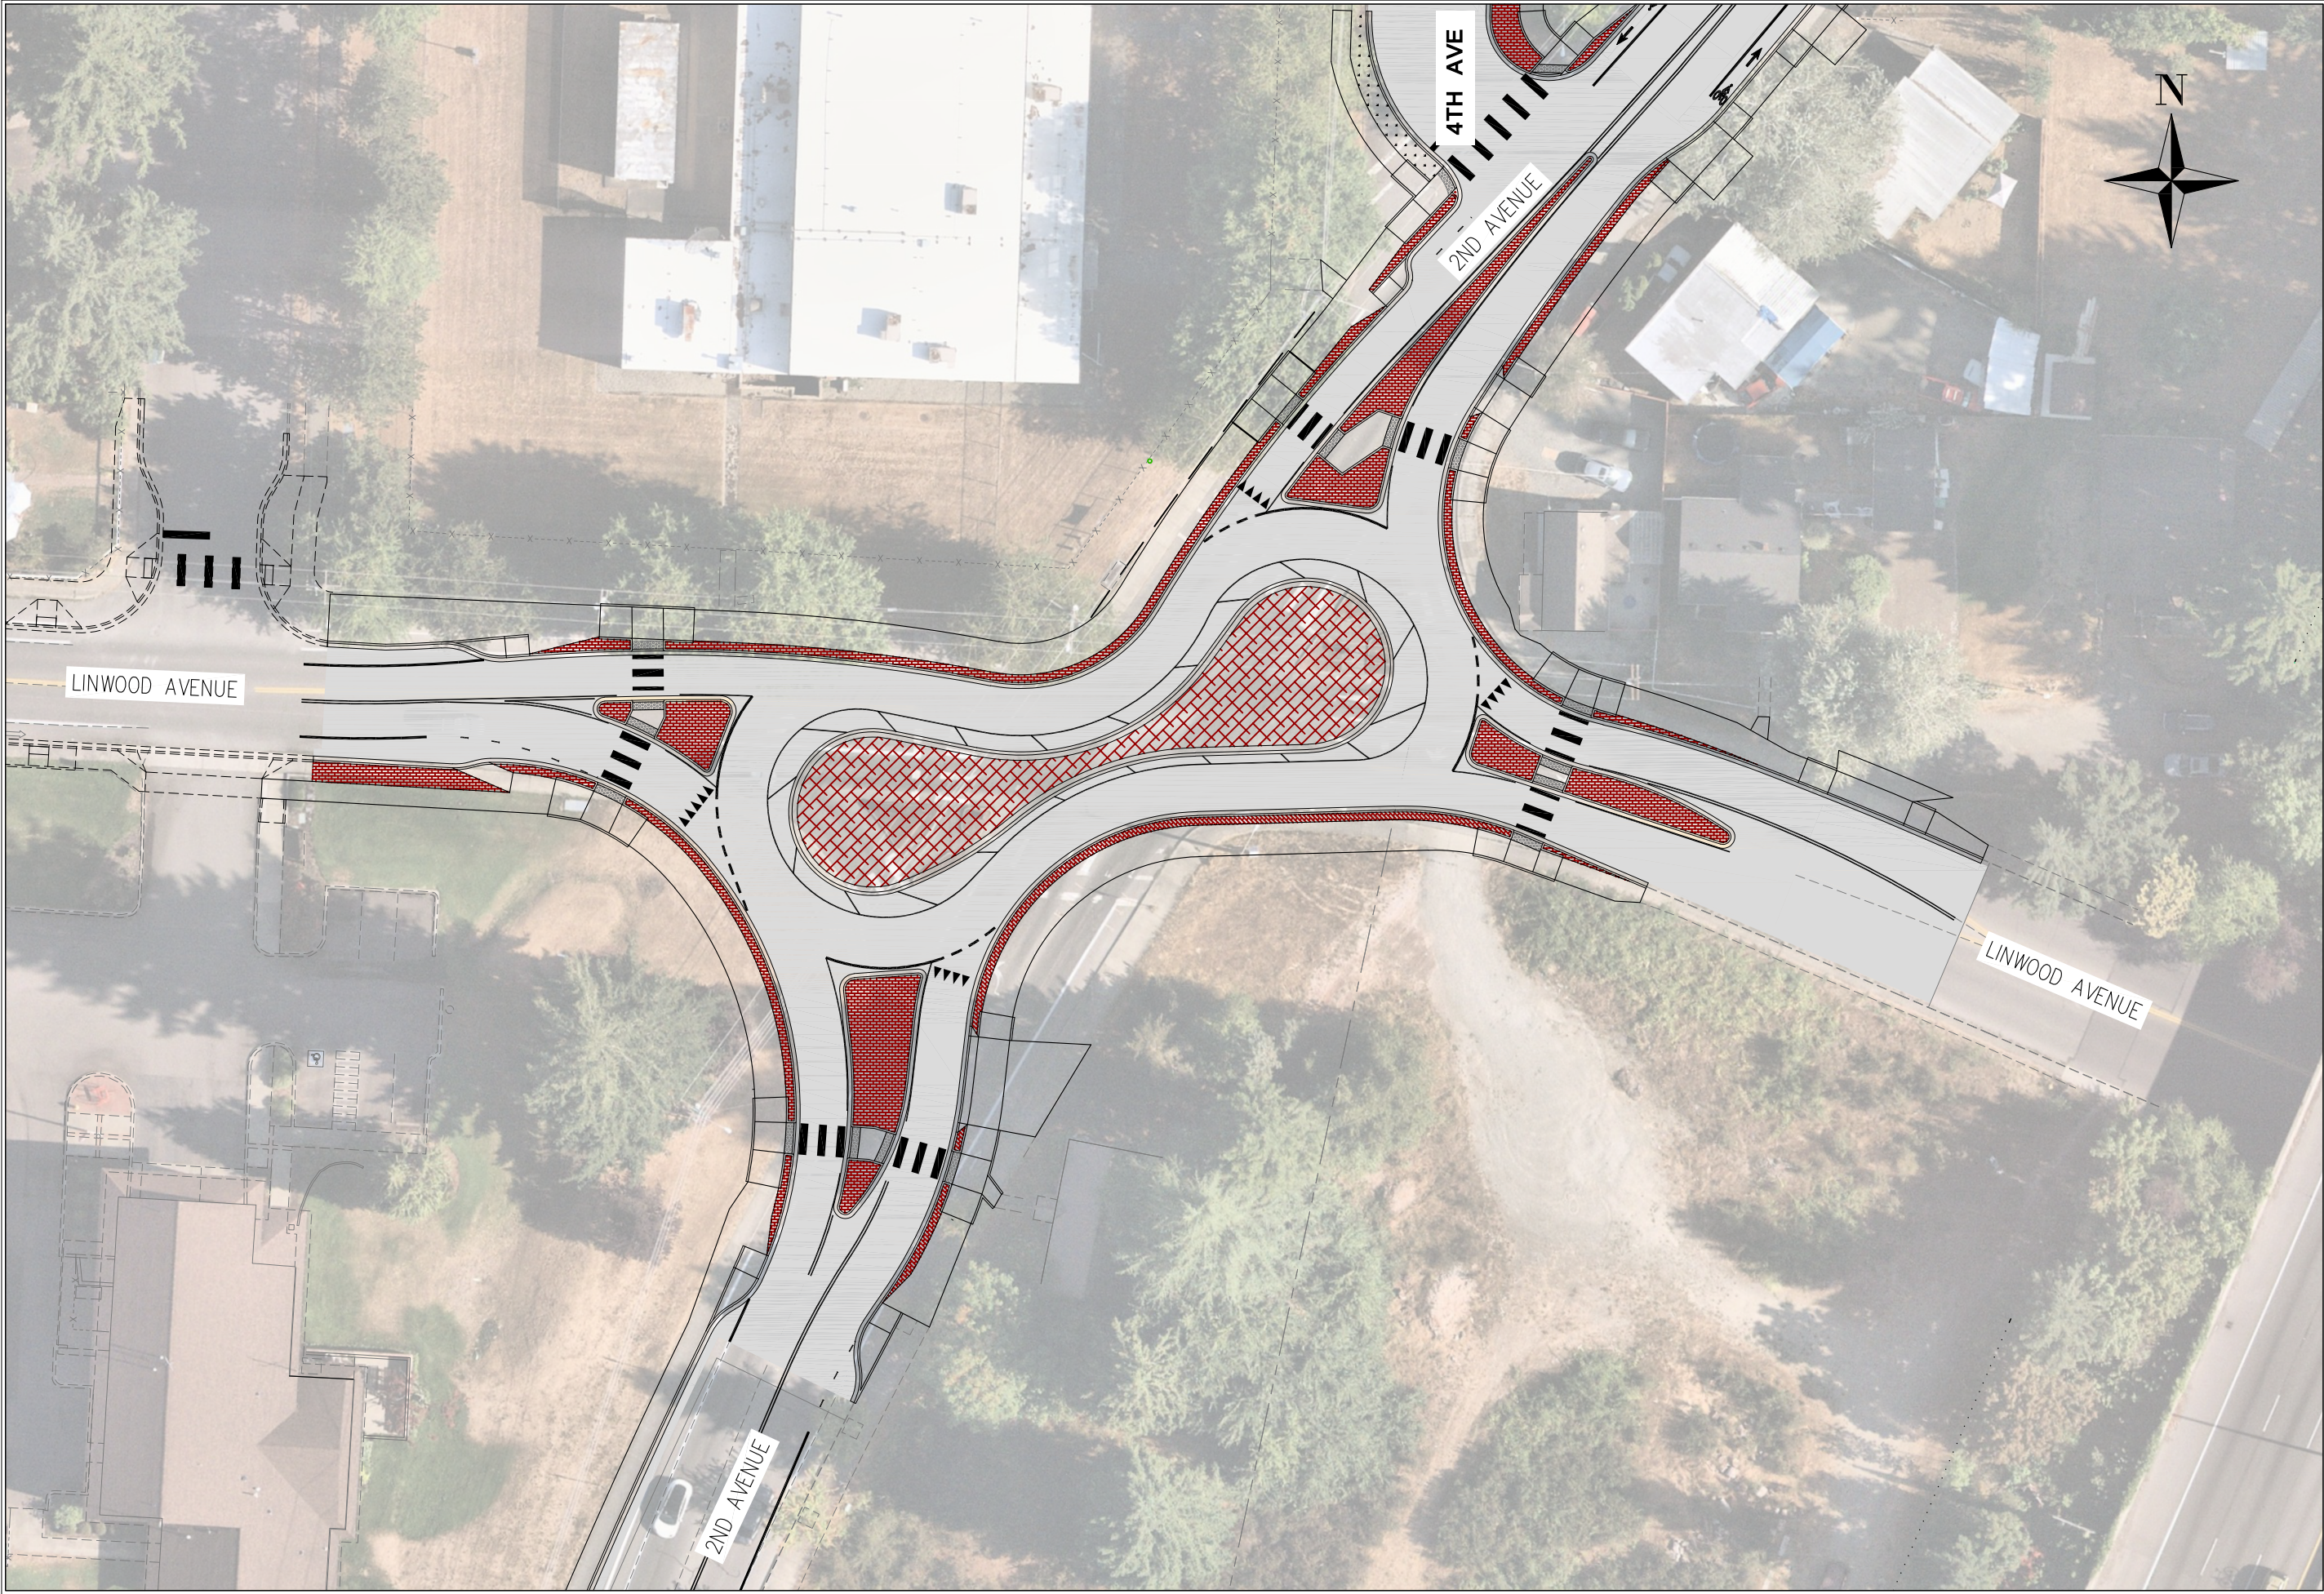

JOB :
DATE :
INDEX:
SHEET: 1 OF 2

PROJECT
2ND AVENUE PEDESTRIAN &
BICYCLE IMPROVEMENTS
PROJECT OVERVIEW

REVISIONS:
DATE:

CITY OF TUMWATER
TRANSPORTATION AND
ENGINEERING DEPARTMENT
555 ISRAEL ROAD SW, TUMWATER, WA 98501
Phone: (360) 754-4140

DESIGNED BY:
DRAWN BY:
CHECKED BY:
APPROVED BY:
SCALE: H V



MATCH LINE SEE SHEET 1
FOR ROUNDABOUT

PROJECT		REVISIONS: _____ _____ _____ _____ _____	DATE: _____ _____ _____ _____ _____	CITY OF TUMWATER TRANSPORTATION AND ENGINEERING DEPARTMENT 555 ISRAEL ROAD SW, TUMWATER, WA 98501 Phone: (360) 754-4140	DESIGNED BY: _____ DRAWN BY: _____ CHECKED BY: _____ APPROVED BY: _____ SCALE: H _____ V _____
2ND AVENUE PEDESTRIAN & BICYCLE IMPROVEMENTS					
PROJECT OVERVIEW					
JOB : _____ DATE: _____					
INDEX: SHEET: 2 OF 2					