1 OF 3

PILLARS + FRONT HARDSCAPE

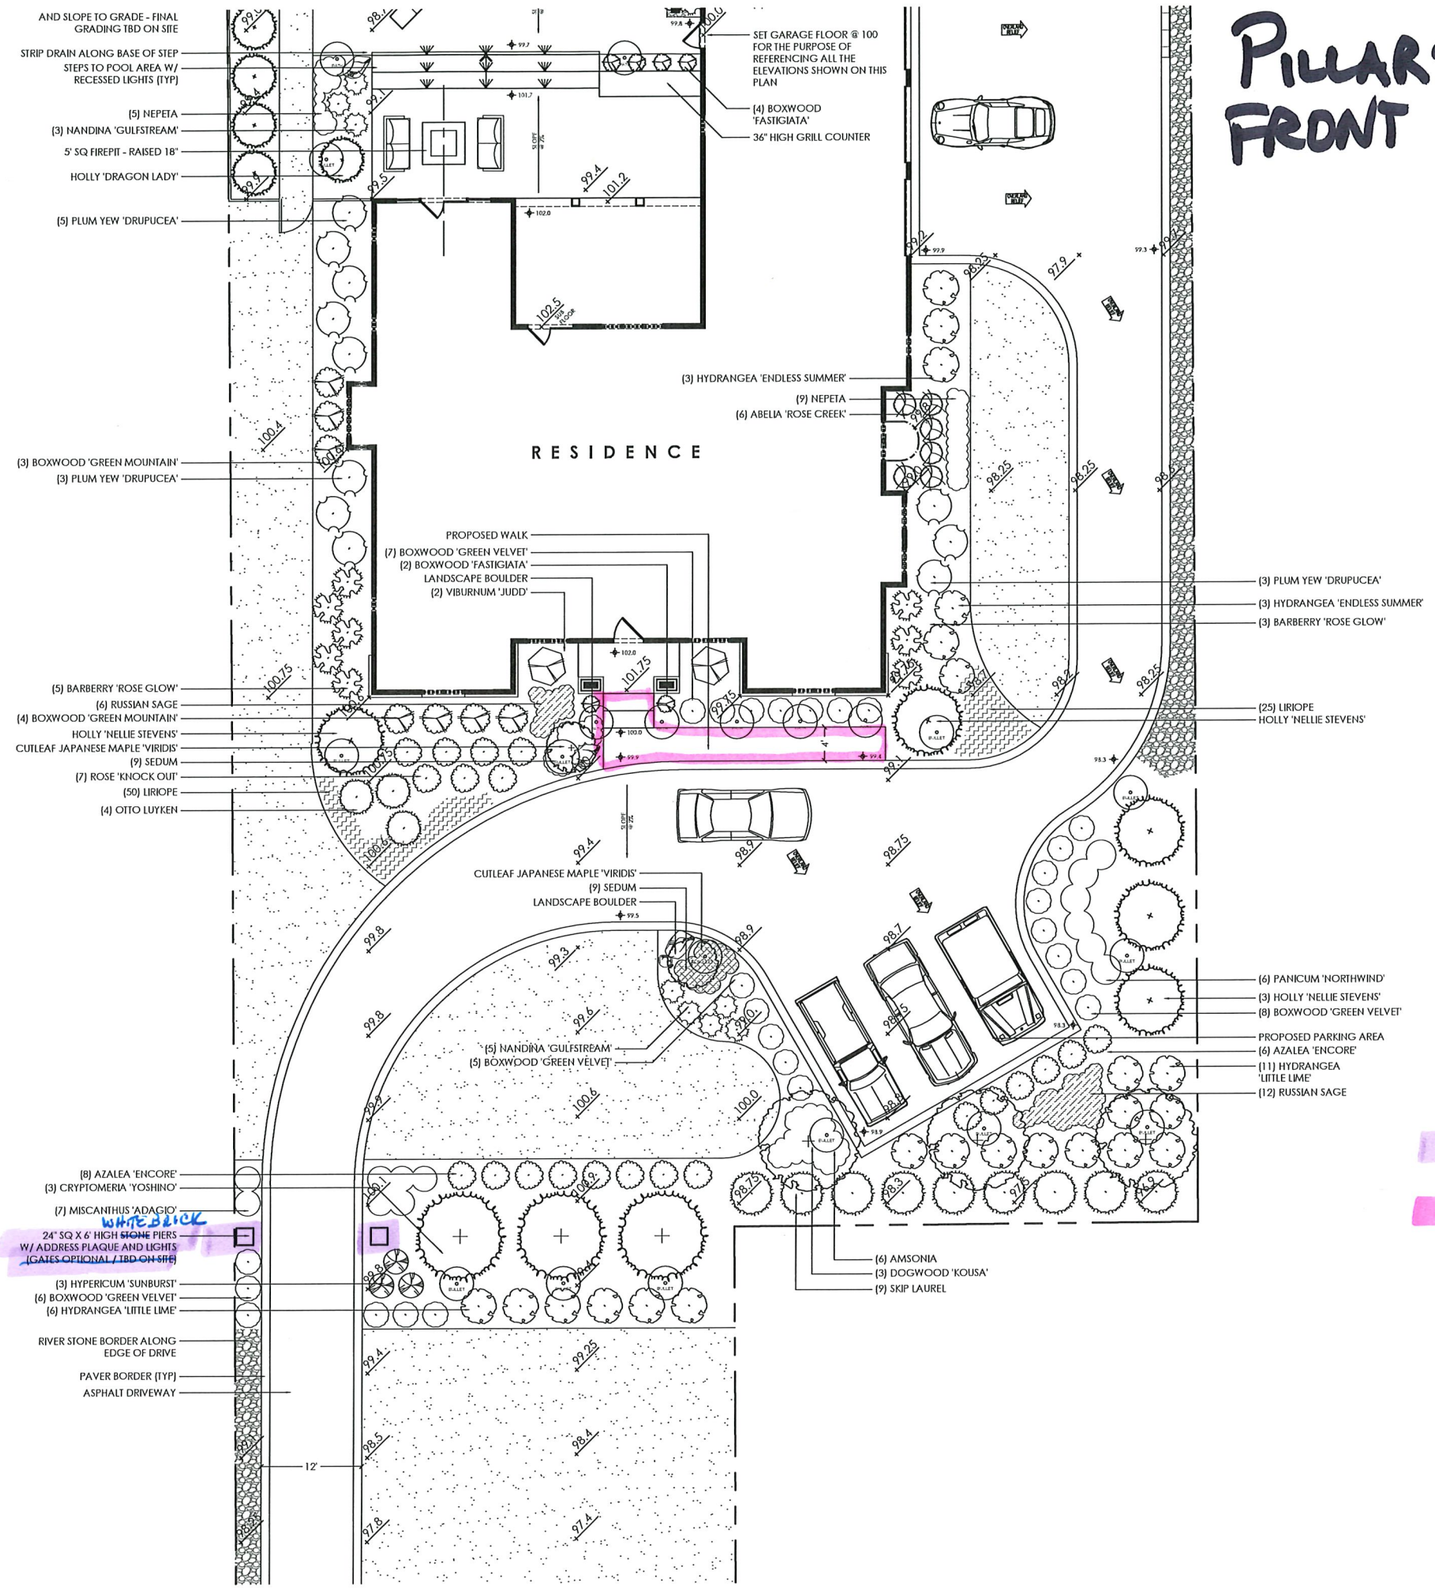

PILLARS

FRONT HARD SCAPE

FRONT YARD LAYOUT

FRONT YARD LAYOUT

SCALE 1/8" = 1'-0"

IRIS DESIGN ASSOCIATES, LLC
12709 MARSH ROAD BEALETON, VIRGINIA 22712
PH. 540 439-0487 www.irisdesignassociates.com

AUGUST 06, 2025
JULY 16, 2025

BOTTINI RESIDENCE

266 FALMOUTH STREET
WARRENTON, VIRGINIA

SHEET 2 OF 3

WHITE BRICK PILLARS WITH LIGHTS ON FRONT

(PICTURE IS SHOWING FENCE BUT WE ARE NOT PUTTING A FENCE ON PILLARS.)

24" SQUARE
72" TALL

ALL HARDSCAPES WILL BE TRAVERTINE AND THE COLOR OF SERENADE SILVER MIST