



YOUR LOGO



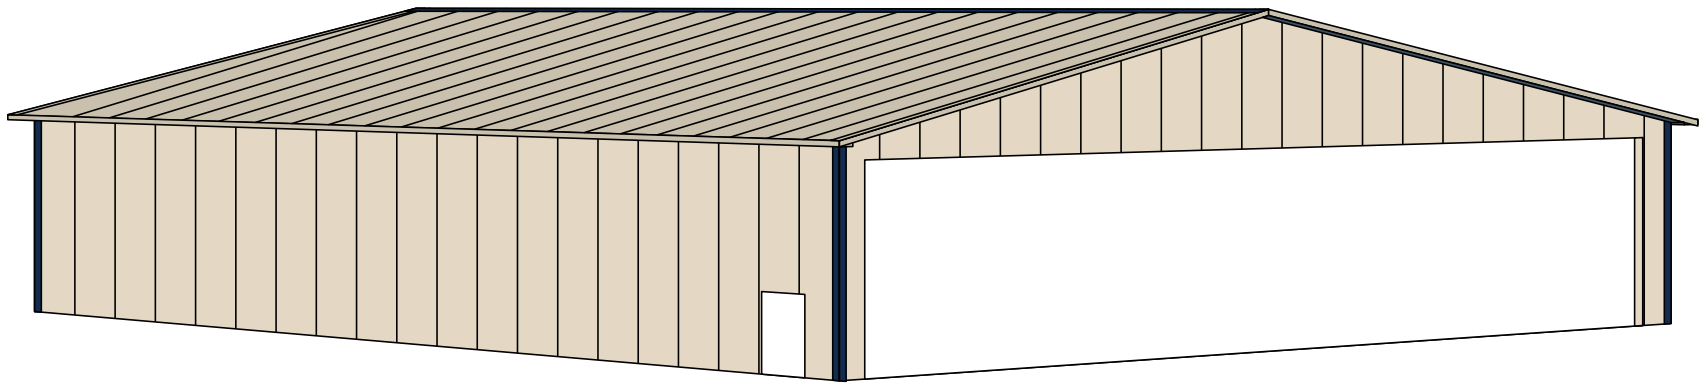

CONSTRUCTION MAESTRO®
Estimating Software
Pole Barns, Garages & Decks


YOUR LOGO

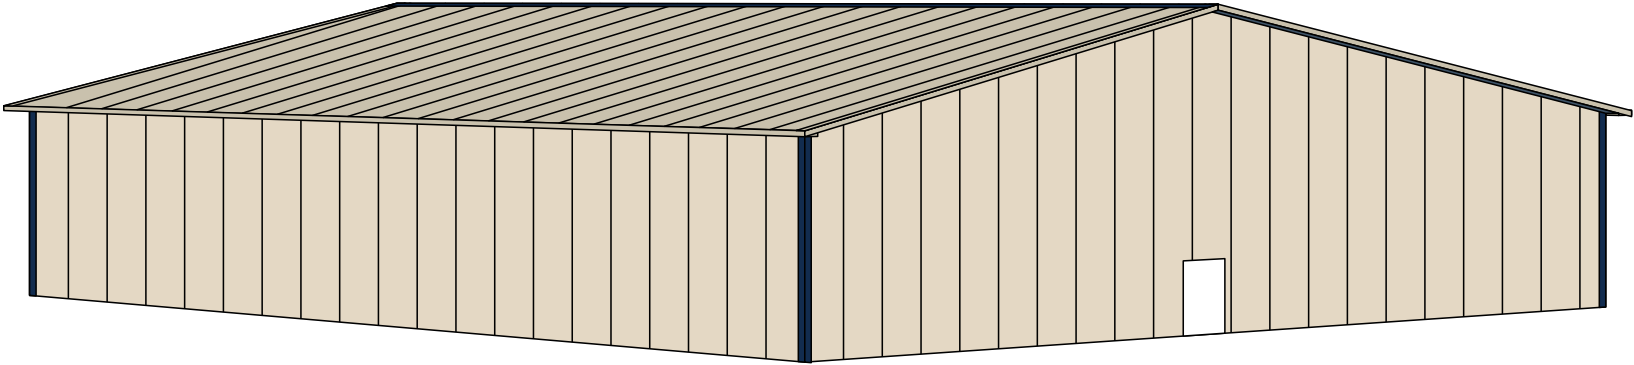

"Dave Leikam
Estimate Number: 527
8/31/2026"


YOUR LOGO

SOUTH SIDE-EAVE SIDE 1 TRUSS AND PURLIN LAYOUT

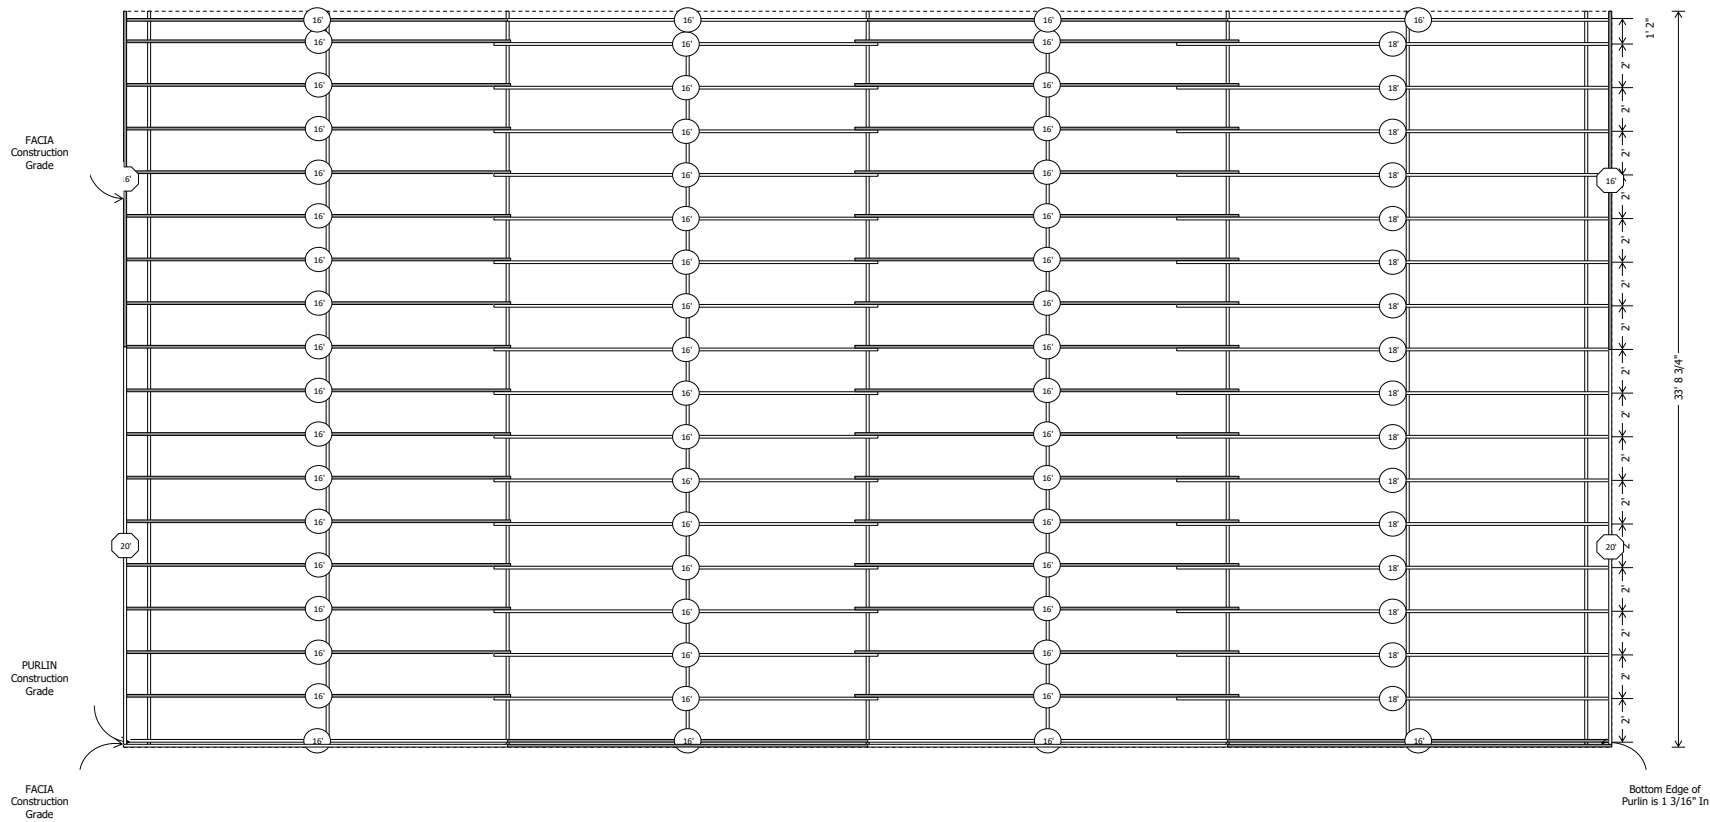

YOUR LOGO

NORTH SIDE-EAVE SIDE 2 TRUSS AND PURLIN LAYOUT

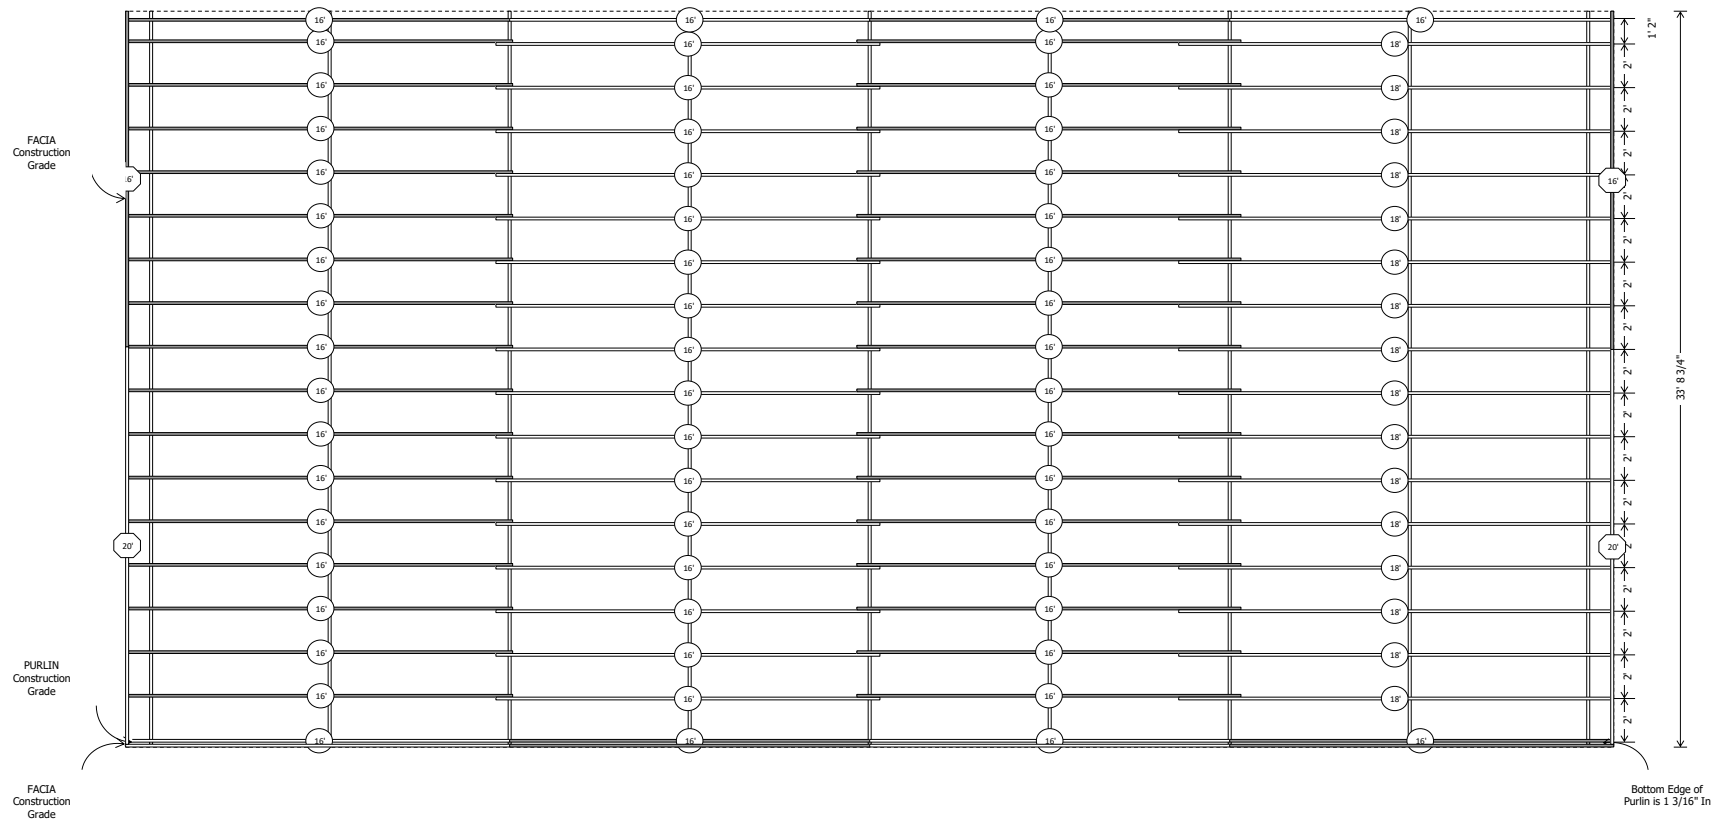



GABLE2 CROSS SECTION

ROOF LAYER 1: LT. STONE PANEL-LOC PLUS - CENTRAL
GUARD STEEL PANEL


PURLINS: 2 X 4 CONSTRUCTION GRADE FASTENED
UPRIGHT ON EDGE
SUB FACIA: 2 X 6 CONSTRUCTION GRADE
FACIA COVERING: OCEAN BLUE STEEL POST TRIM 6 IN
X 10 FT 2 IN
UNDEREAVE: OCEAN SOLID ALUMINUM SOFFIT 12 IN X
16 FT 0 IN

CORNER POSTS: TIMBER TECHNOLOGIES 4 PLY 6 X
7.25
INTERMEDIATE POSTS: TIMBER TECHNOLOGIES 4 PLY
6 X 7.25 SPACING 7.5 FT O.C.
EXTERIOR CARRIER: CONSTRUCTION GRADE 2 X 6
INTERIOR CARRIER: CONSTRUCTION GRADE 2 X 6
EXTERIOR WALL GIRTS: CONSTRUCTION GRADE 2 X 6
WALL LAYER 1: IVORY PANEL-LOC PLUS - CENTRAL
GUARD STEEL PANEL

EXTERIOR SKIRT BOARD: TREATED 2 X 8

SIDING BEGINS 3 IN. BELOW THE TOP OF SKIRT
BOARD

EARTH GRADE BEGINS 7 IN. BELOW THE TOP OF SKIRT
BOARD

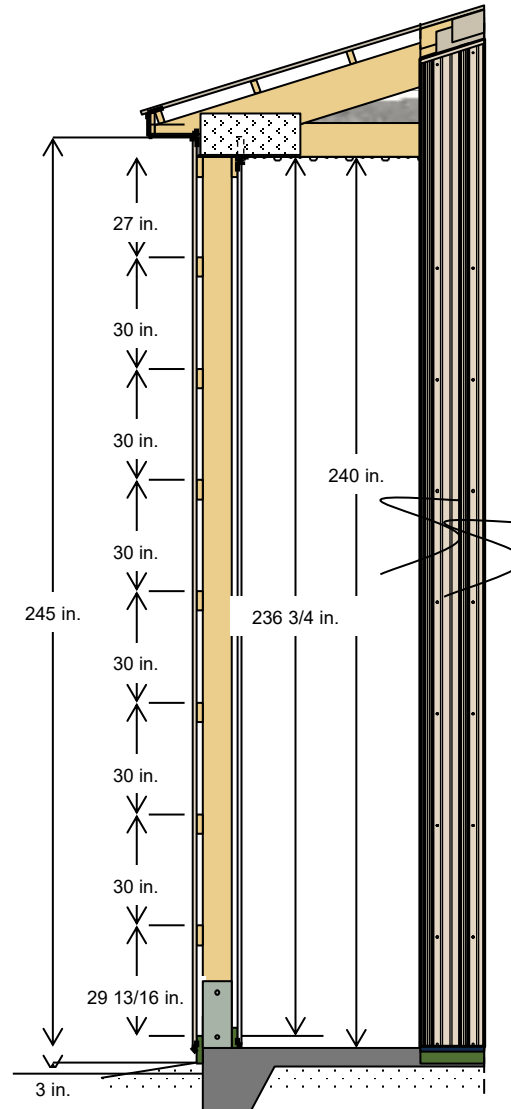

4/12 PITCH TRUSS SYSTEM WITH A STANDARD HEEL
(HEEL HEIGHT: 1'-0" OR 12 1/8 IN.)
TRUSS SPACING: 90 IN. O.C.
TRUSS LOADING INFORMATION:
TCLL/TCDL/BCLL/BCDL 47-7-0-10
TOTAL TRUSS LOADING = 64 P.S.F.
BRACE PER TRUSS MANUFACTURER'S
RECOMMENDATIONS

INTERIOR FINISHED FLOOR HT. WILL BE 3 1/4 in.
BELOW THE TOP OF THE SKIRT BOARD
5 IN. CONCRETE FLOOR WITH MONOLYTHIC FOOTING
AROUND PERIMETER OF BUILDING
DEPTH AND WIDTH OF TRENCH FOR MONOLYTHIC
POUR PER INSPECTION REQUIREMENTS
W/STRUCTURAL STRENGTH - 3500 P.S.I.
UNDISTURBED SOIL OR COMPACTED SAND FILL
METAL POST BRACKET ANCHORED TO CONCRETE SLAB
AND



GABLE1 CROSS SECTION

ROOF LAYER 1: LT. STONE PANEL-LOC PLUS - CENTRAL
GUARD STEEL PANEL


PURLINS: 2 X 4 CONSTRUCTION GRADE FASTENED
UPRIGHT ON EDGE
SUB FACIA: 2 X 6 CONSTRUCTION GRADE
FACIA COVERING: OCEAN BLUE STEEL POST TRIM 6 IN
X 10 FT 2 IN
UNDEREAVE: OCEAN SOLID ALUMINUM SOFFIT 12 IN X
16 FT 0 IN

CORNER POSTS: TIMBER TECHNOLOGIES 4 PLY 6 X
7.25
INTERMEDIATE POSTS: TIMBER TECHNOLOGIES 4 PLY
6 X 7.25 SPACING 7.5 FT O.C.
EXTERIOR CARRIER: CONSTRUCTION GRADE 2 X 6
INTERIOR CARRIER: CONSTRUCTION GRADE 2 X 6
EXTERIOR WALL GIRTS: CONSTRUCTION GRADE 2 X 6
WALL LAYER 1: IVORY PANEL-LOC PLUS - CENTRAL
GUARD STEEL PANEL

EXTERIOR SKIRT BOARD: TREATED 2 X 8

SIDING BEGINS 3 IN. BELOW THE TOP OF SKIRT
BOARD

EARTH GRADE BEGINS 7 IN. BELOW THE TOP OF SKIRT
BOARD

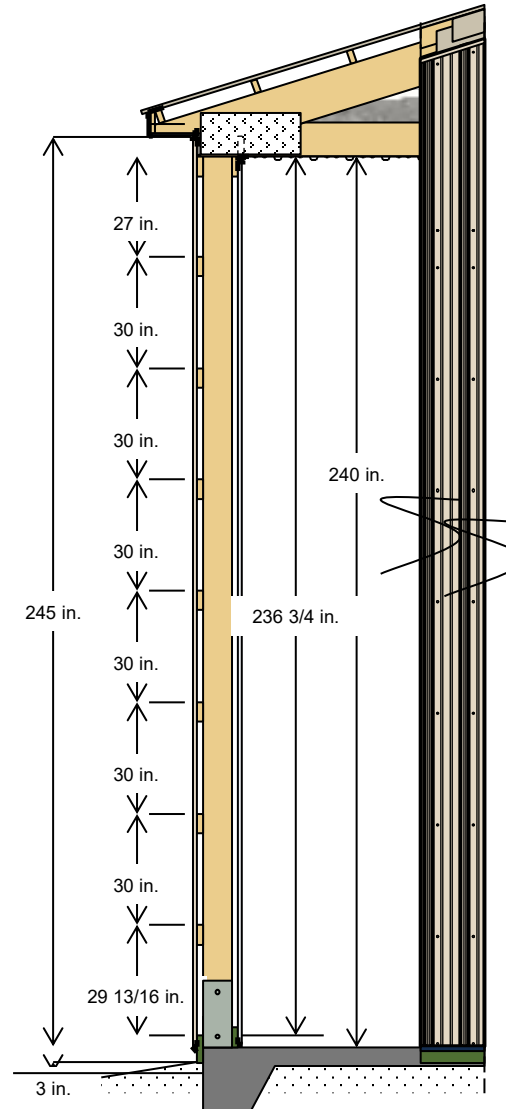

4/12 PITCH TRUSS SYSTEM WITH A STANDARD HEEL
(HEEL HEIGHT: 1'-0" OR 12 1/8 IN.)
TRUSS SPACING: 90 IN. O.C.
TRUSS LOADING INFORMATION:
TCLL/TCDL/BCLL/BCDL 47-7-0-10
TOTAL TRUSS LOADING = 64 P.S.F.
BRACE PER TRUSS MANUFACTURER'S
RECOMMENDATIONS


INTERIOR FINISHED FLOOR HT. WILL BE 3 1/4 in.
BELOW THE TOP OF THE SKIRT BOARD
5 IN. CONCRETE FLOOR WITH MONOLYTHIC FOOTING
AROUND PERIMETER OF BUILDING
DEPTH AND WIDTH OF TRENCH FOR MONOLYTHIC
POUR PER INSPECTION REQUIREMENTS
W/STRUCTURAL STRENGTH - 3500 P.S.I.
UNDISTURBED SOIL OR COMPACTED SAND FILL
METAL POST BRACKET ANCHORED TO CONCRETE SLAB
AND

"Dave Leikam
Estimate Number: 527
8/31/2026"

YOUR LOGO


EAST SIDE-GABLE SIDE 1 ELEVATION

CM
CONSTRUCTION MAESTRO®
Estimating Software
Pole Barns, Garages & Decks

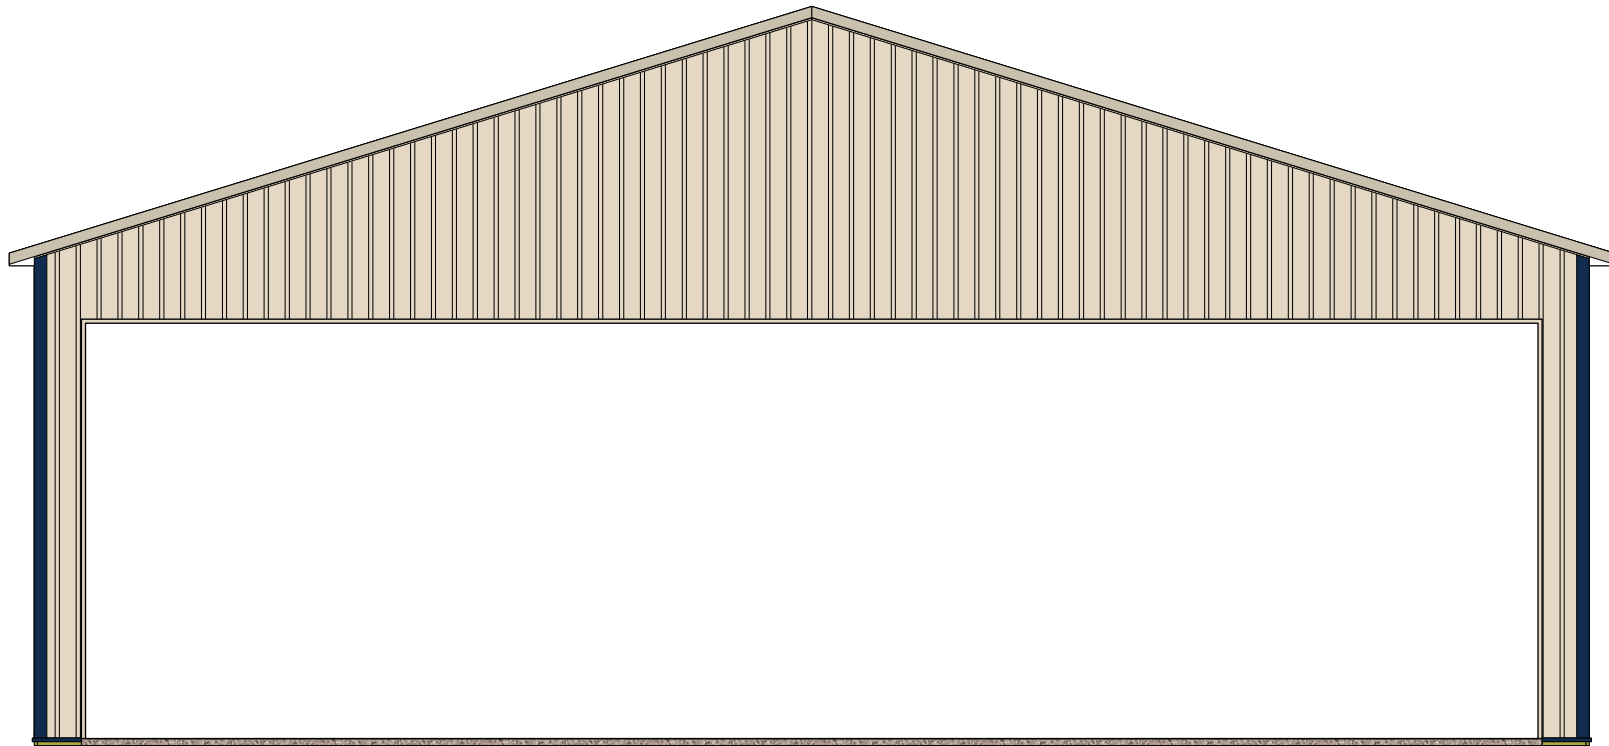

YOUR LOGO

WEST SIDE-GABLE SIDE 2 ELEVATION

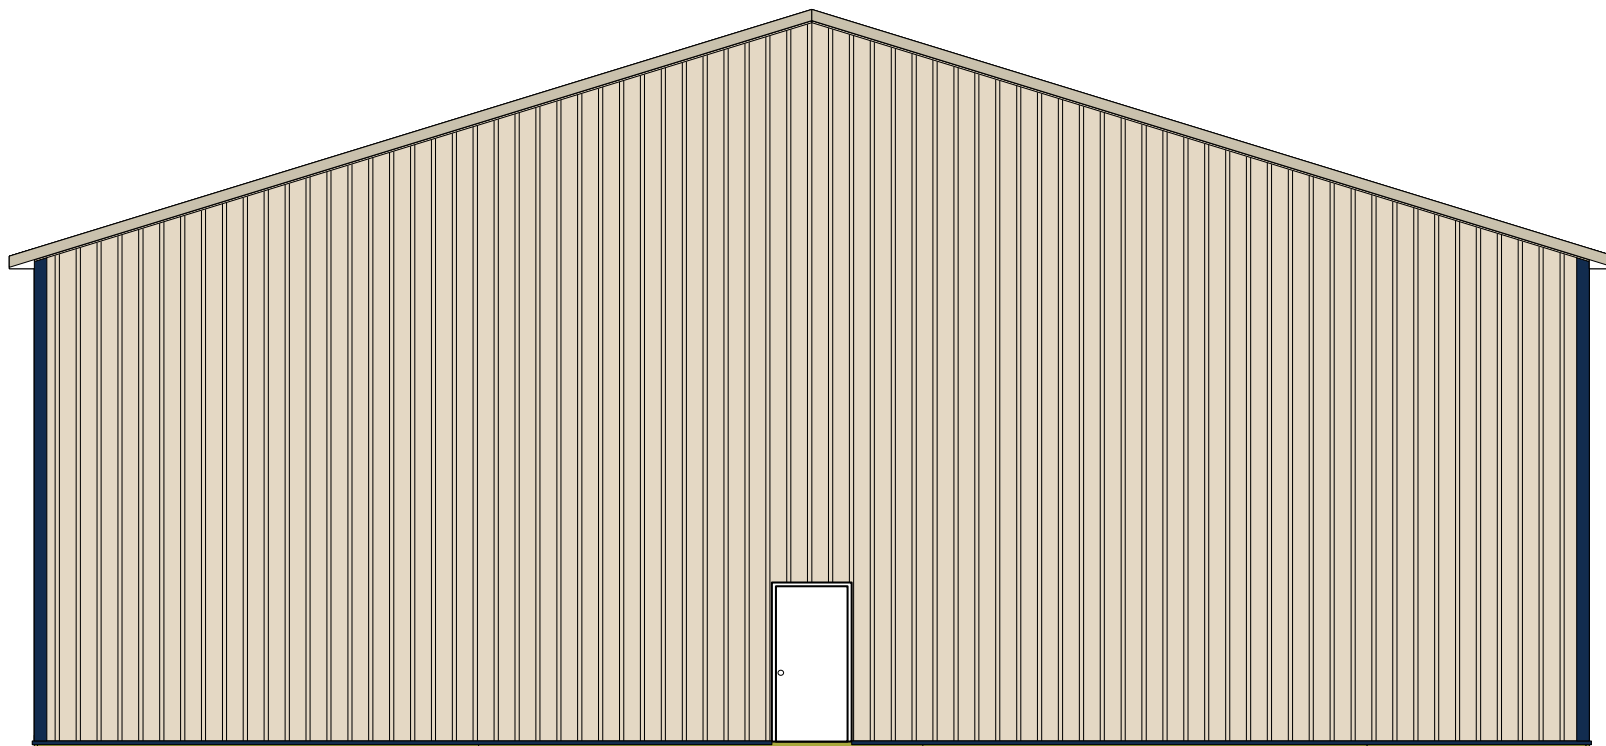

YOUR LOGO

SOUTH SIDE-EAVE SIDE 1 ELEVATION



YOUR LOGO

NORTH SIDE-EAVE SIDE 2 ELEVATION




YOUR LOGO

POLE LAYOUT
Commercial Use, 3720 sq. ft.




Eave 1

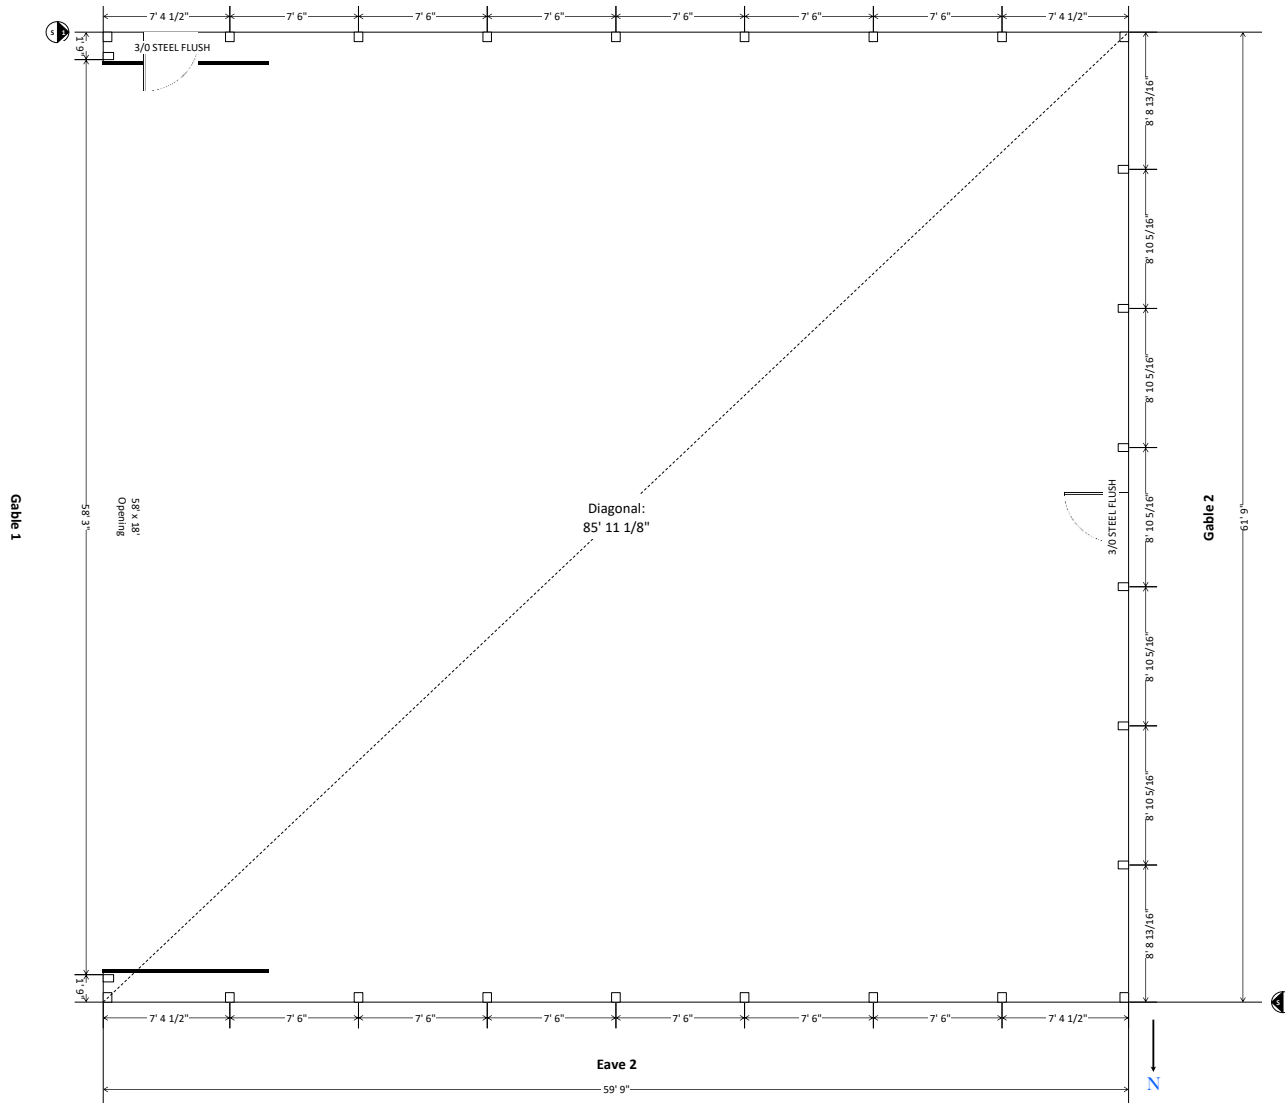

YOUR LOGO

EAST SIDE-GABLE SIDE 1 WALL GIRT VIEW


CM
CONSTRUCTION MAESTRO®
Estimating Software
Pole Barns, Garages & Decks

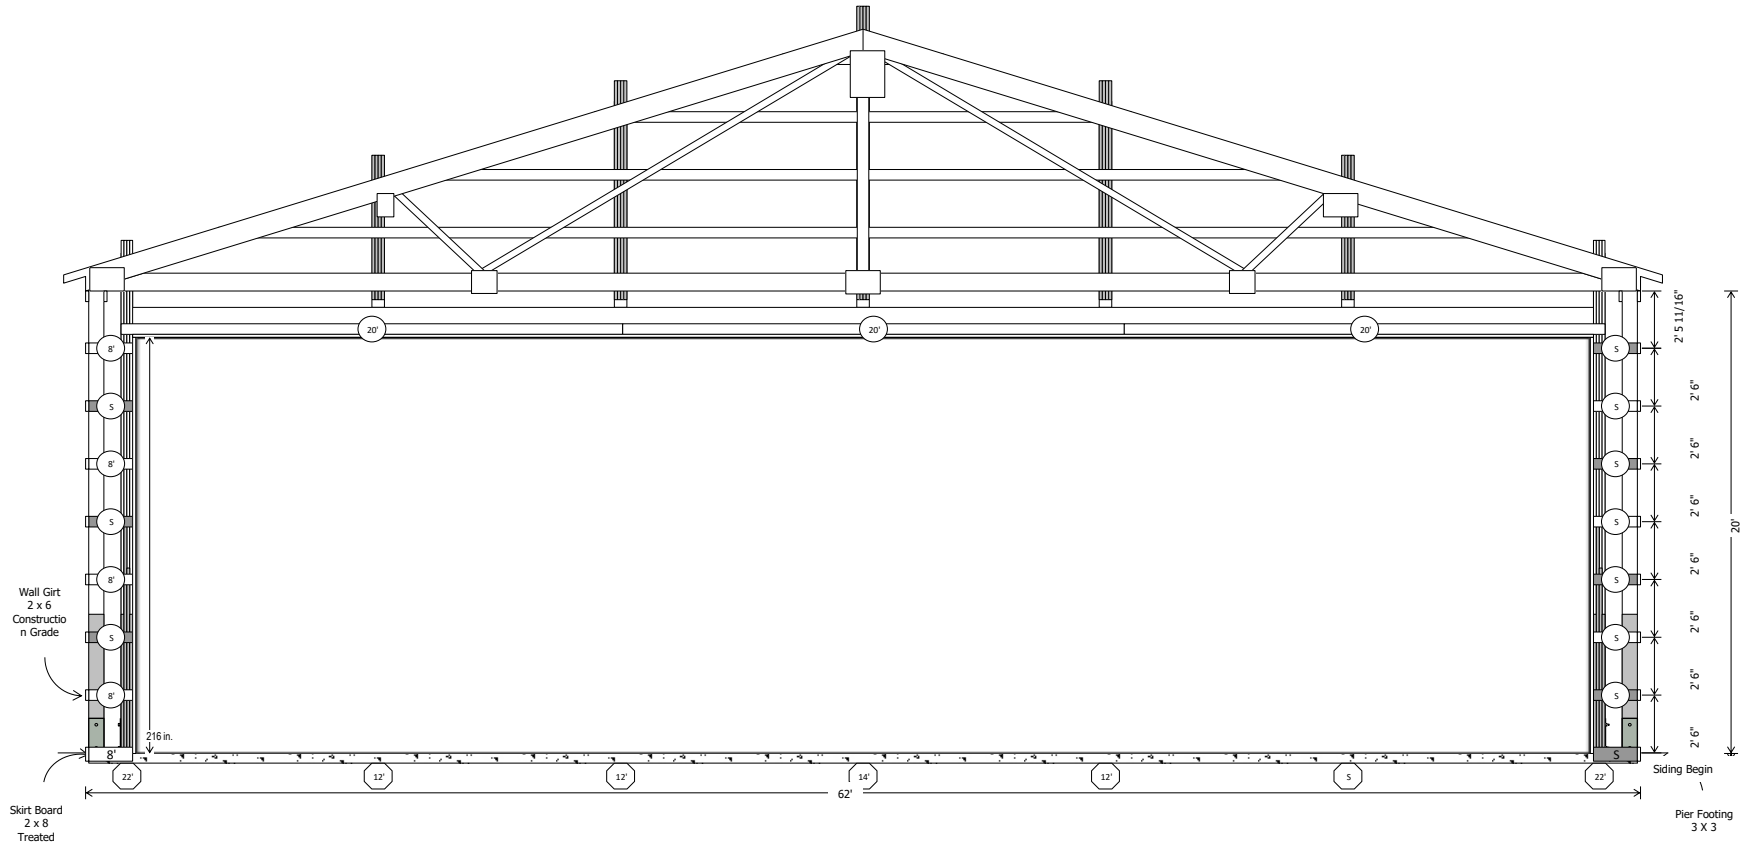

YOUR LOGO


WEST SIDE-GABLE SIDE 2 WALL GIRT VIEW

CM
CONSTRUCTION MAESTRO®
Estimating Software
Pole Barns, Garages & Decks

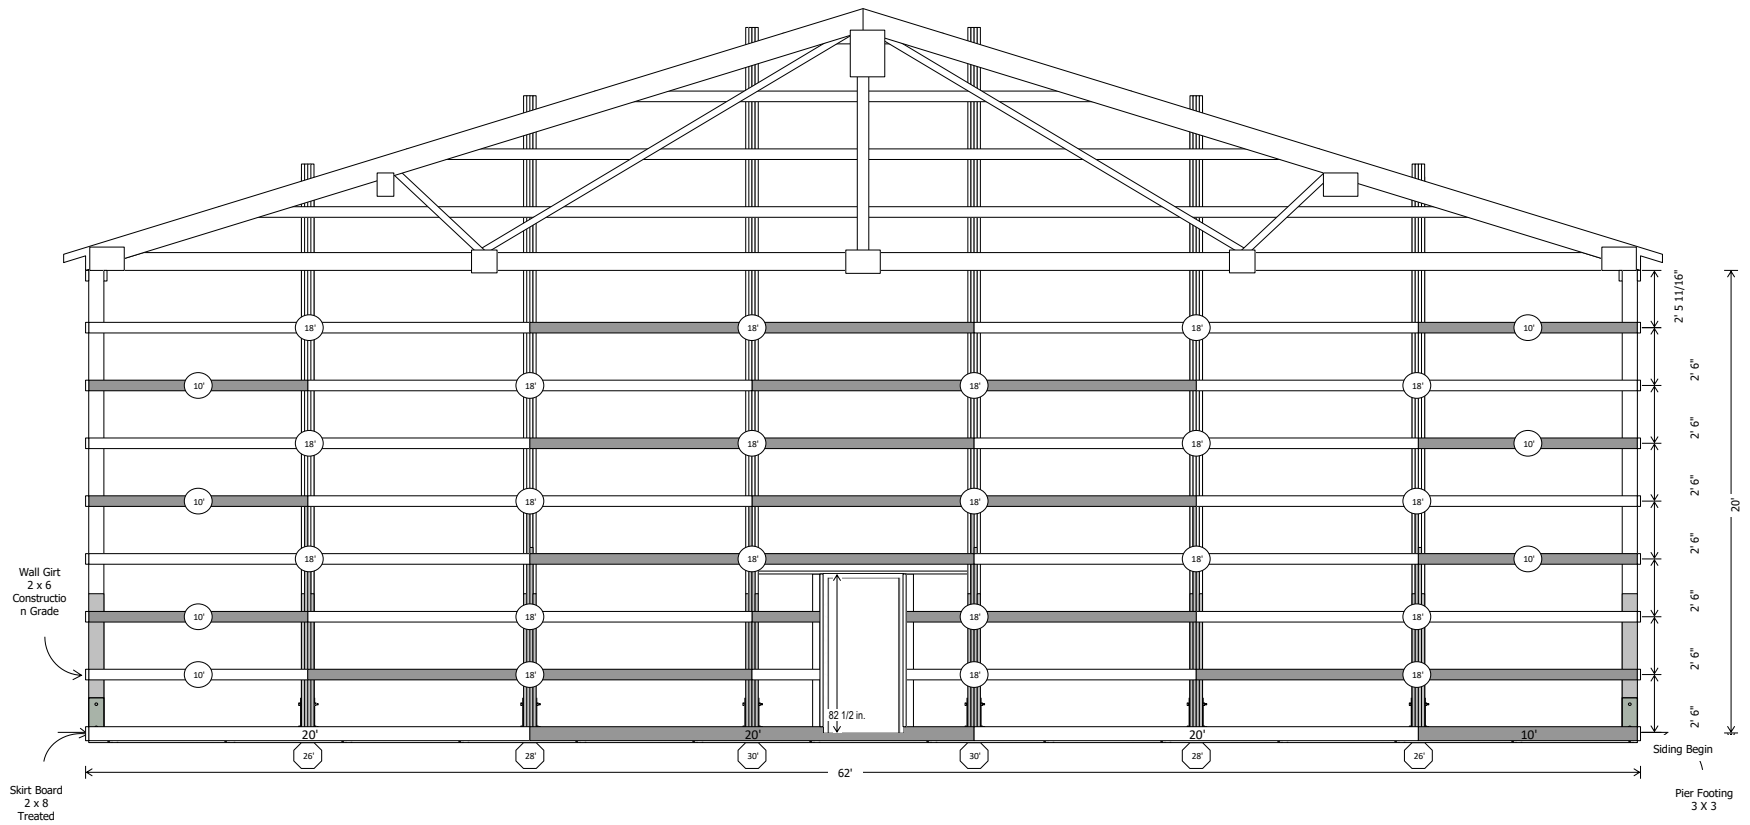

YOUR LOGO

NORTH SIDE-EAVE SIDE 2 WALL GIRT VIEW

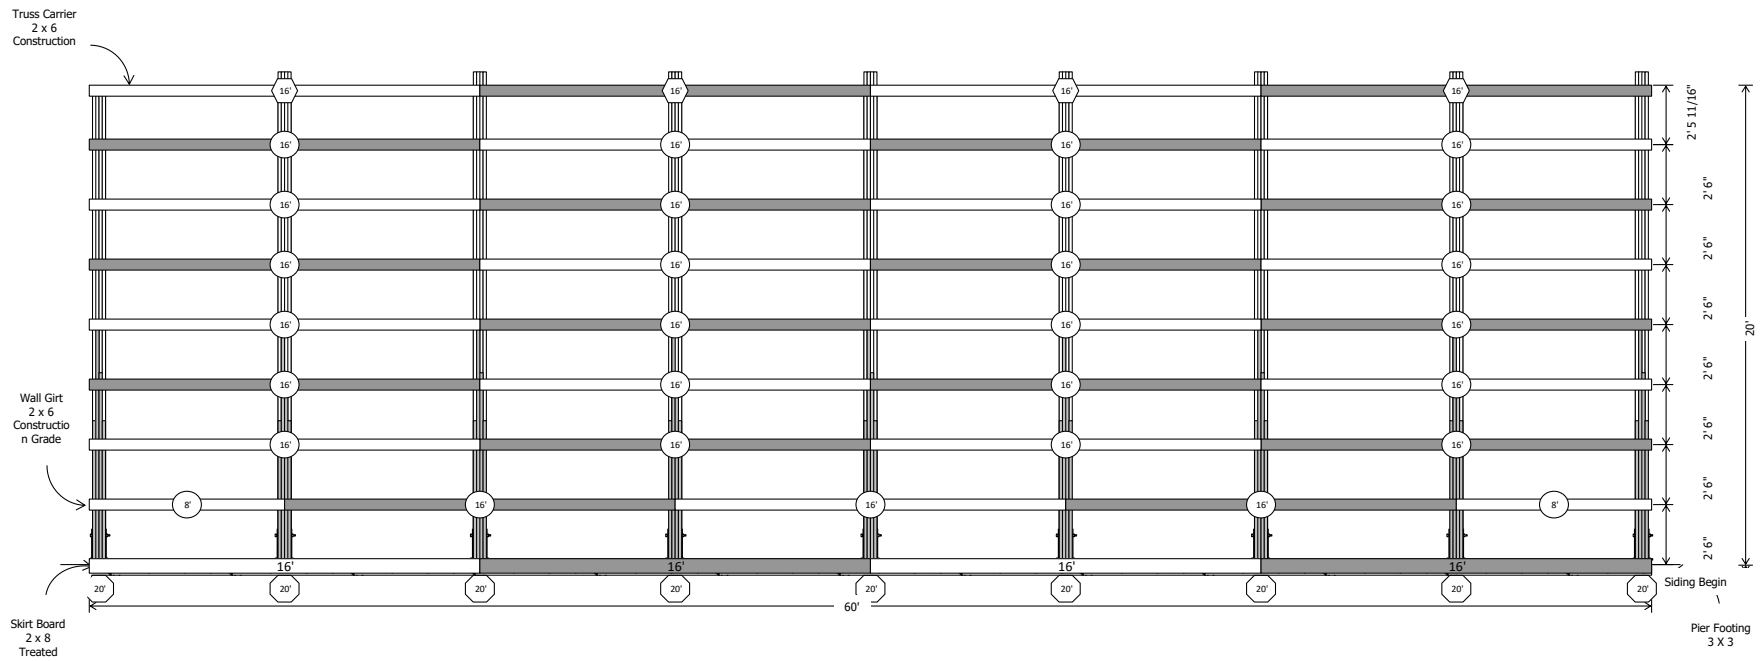

YOUR LOGO

SOUTH SIDE-EAVE SIDE 1 WALL GIRT VIEW

