BENCHMARK TABLE				
NAME	NORTHING	EASTING	DESCRIPTION	ELEVATION
BM1	623862.7350	874446.1820	BURY TAG BOLT	827.1400
CP1	623697.5040	874445.0090	CUT X	823.5400
CP3	624195.6260	874716.1900	CUT X	807.4700
CP5	624055.2800	874633.2920	SPIKE	818.0900

LEGEND

- ADA CURB/CURB CUT
- REJECT CURB
- M- TOC 827.02 / M- EOP 826.86 — MATCH EXISTING TOC ELEV. MATCH EOP ELEV.
- M-XXX.XX — MATCH EXISTING ELEVATION
- XXX.XX — EOP SPOT ELEVATION
- BOW XXX.XX — BACK OF WALK ELEVATION
- XXX.XX — REFERENCE ELEVATION
- EOP/EOC — EDGE OF PAVEMENT/CONCRETE
- TOC — TOP OF CURB
- DIRECTION OF FLOW
- HP — HIGH POINT
- LP — LOW POINT
- * — CURB CUT
- FL — FLOW LINE

0 20 40

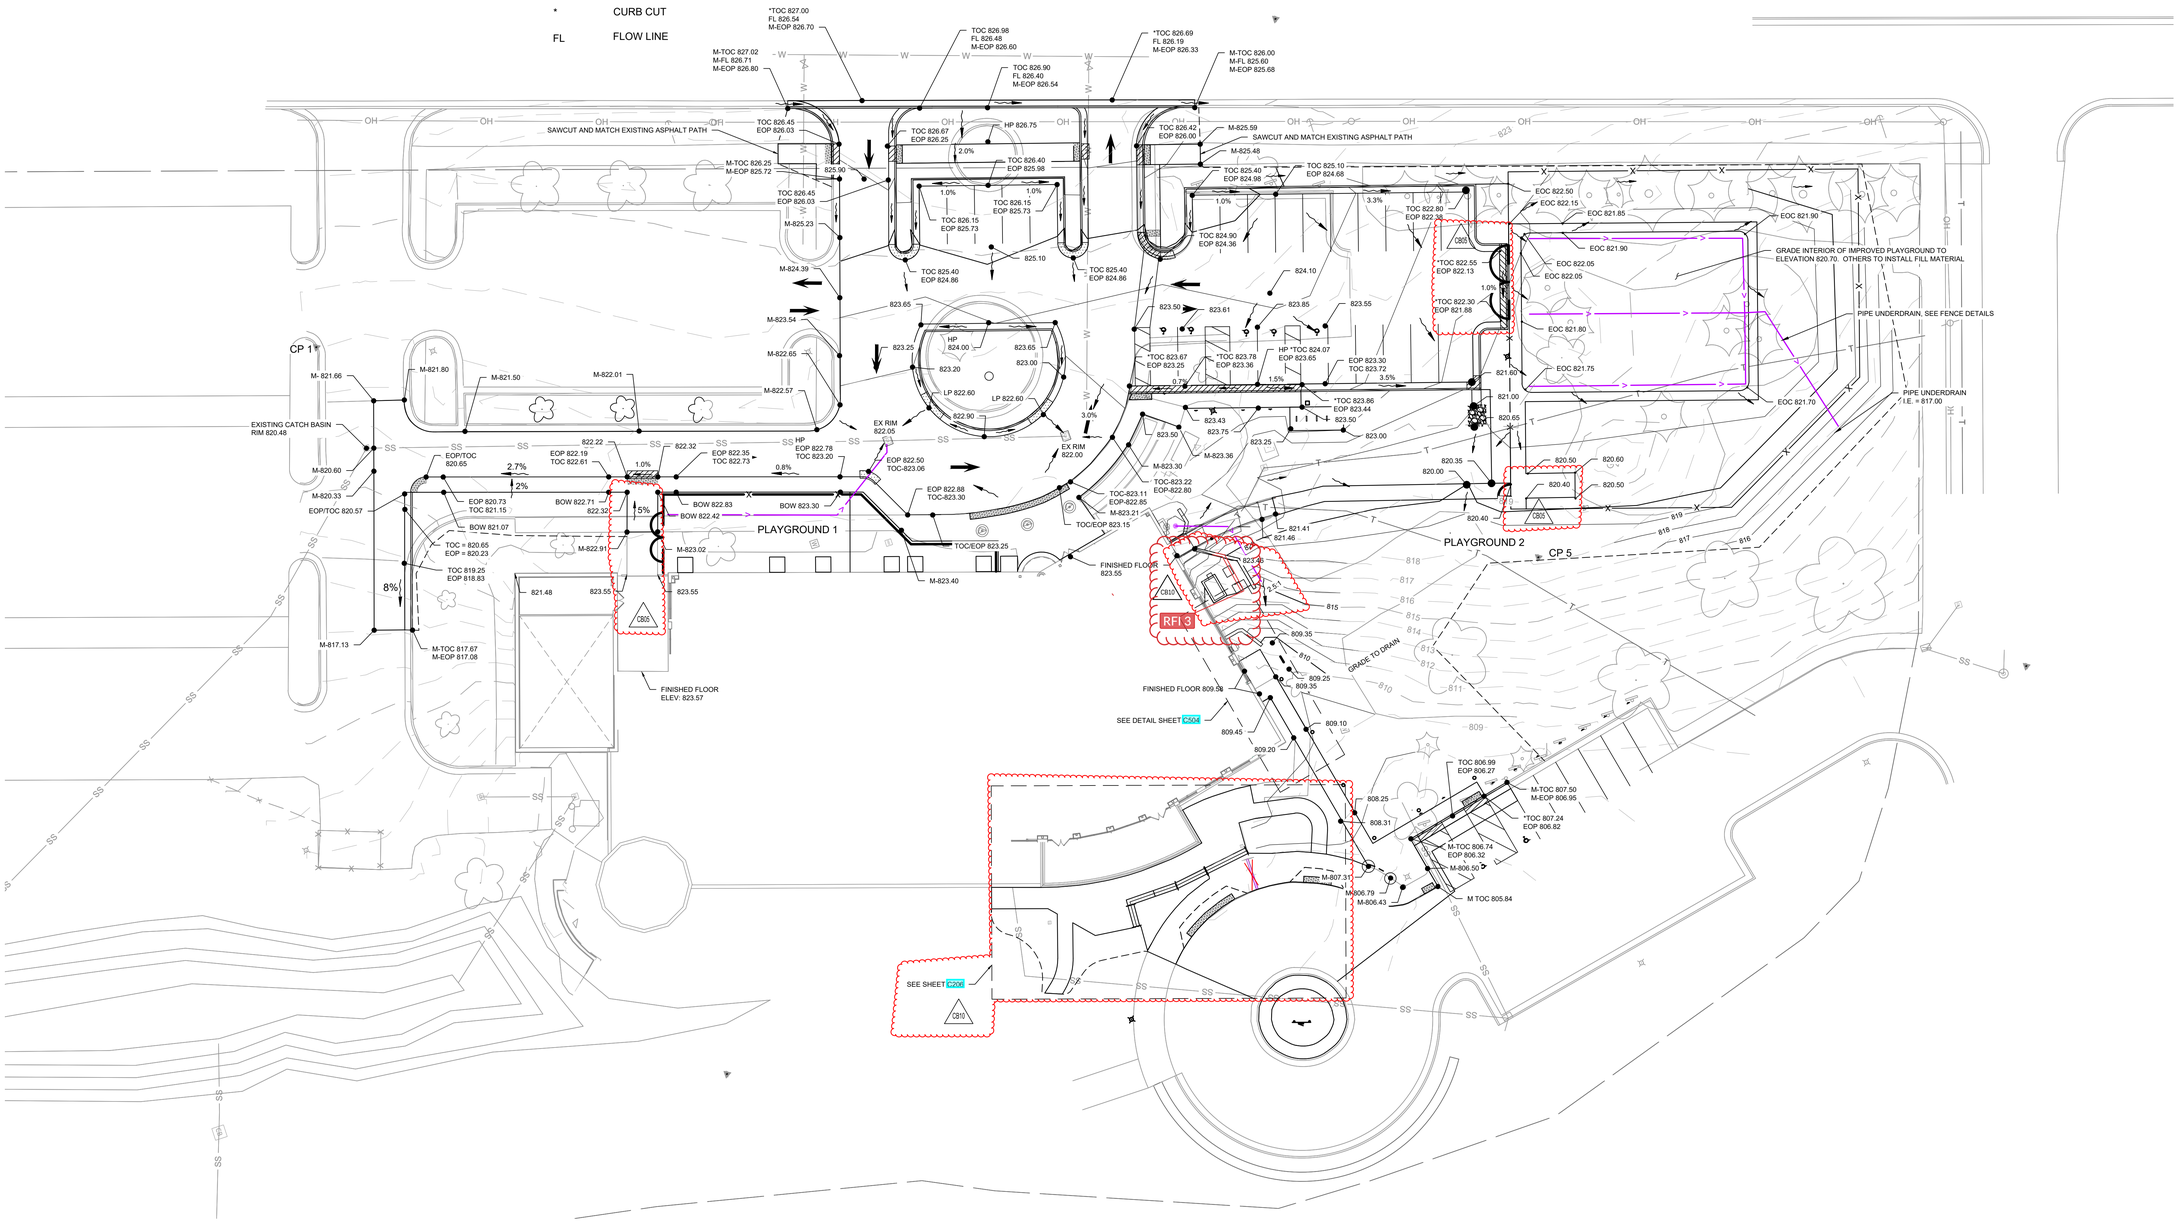

209 south water street, milwaukee, wisconsin 53204 t 414 339 3060
2310 crossroads drive, suite 2000, madison, wisconsin 53718 t 608 249 9900
1970 main street, suite 309, sarasota, florida 34236 t 941 444 8845
311 camp wednesday, buda, tx 78610 t 737 525 0900

PLUNKETT RAYSICH ARCHITECTS, LLP

ENGINEERING DESIGN BY MSA
(800) 382-6695 • www.msa-ps.com

GWCHF
WATERTOWN COLLECTIVE, LLC
600 HOFFMANN DRIVE, WATERTOWN, WI 53094

REVISIONS:
CB10 02-15-23

SITE GRADING PLAN

CB10
DATE: 02-15-23
JOB NO: 220040-01
SHEET NO: C201

© 2022 PLUNKETT RAYSICH ARCHITECTS, LLP

DRAWN BY: — 2/9/2023 2:57:19 PM