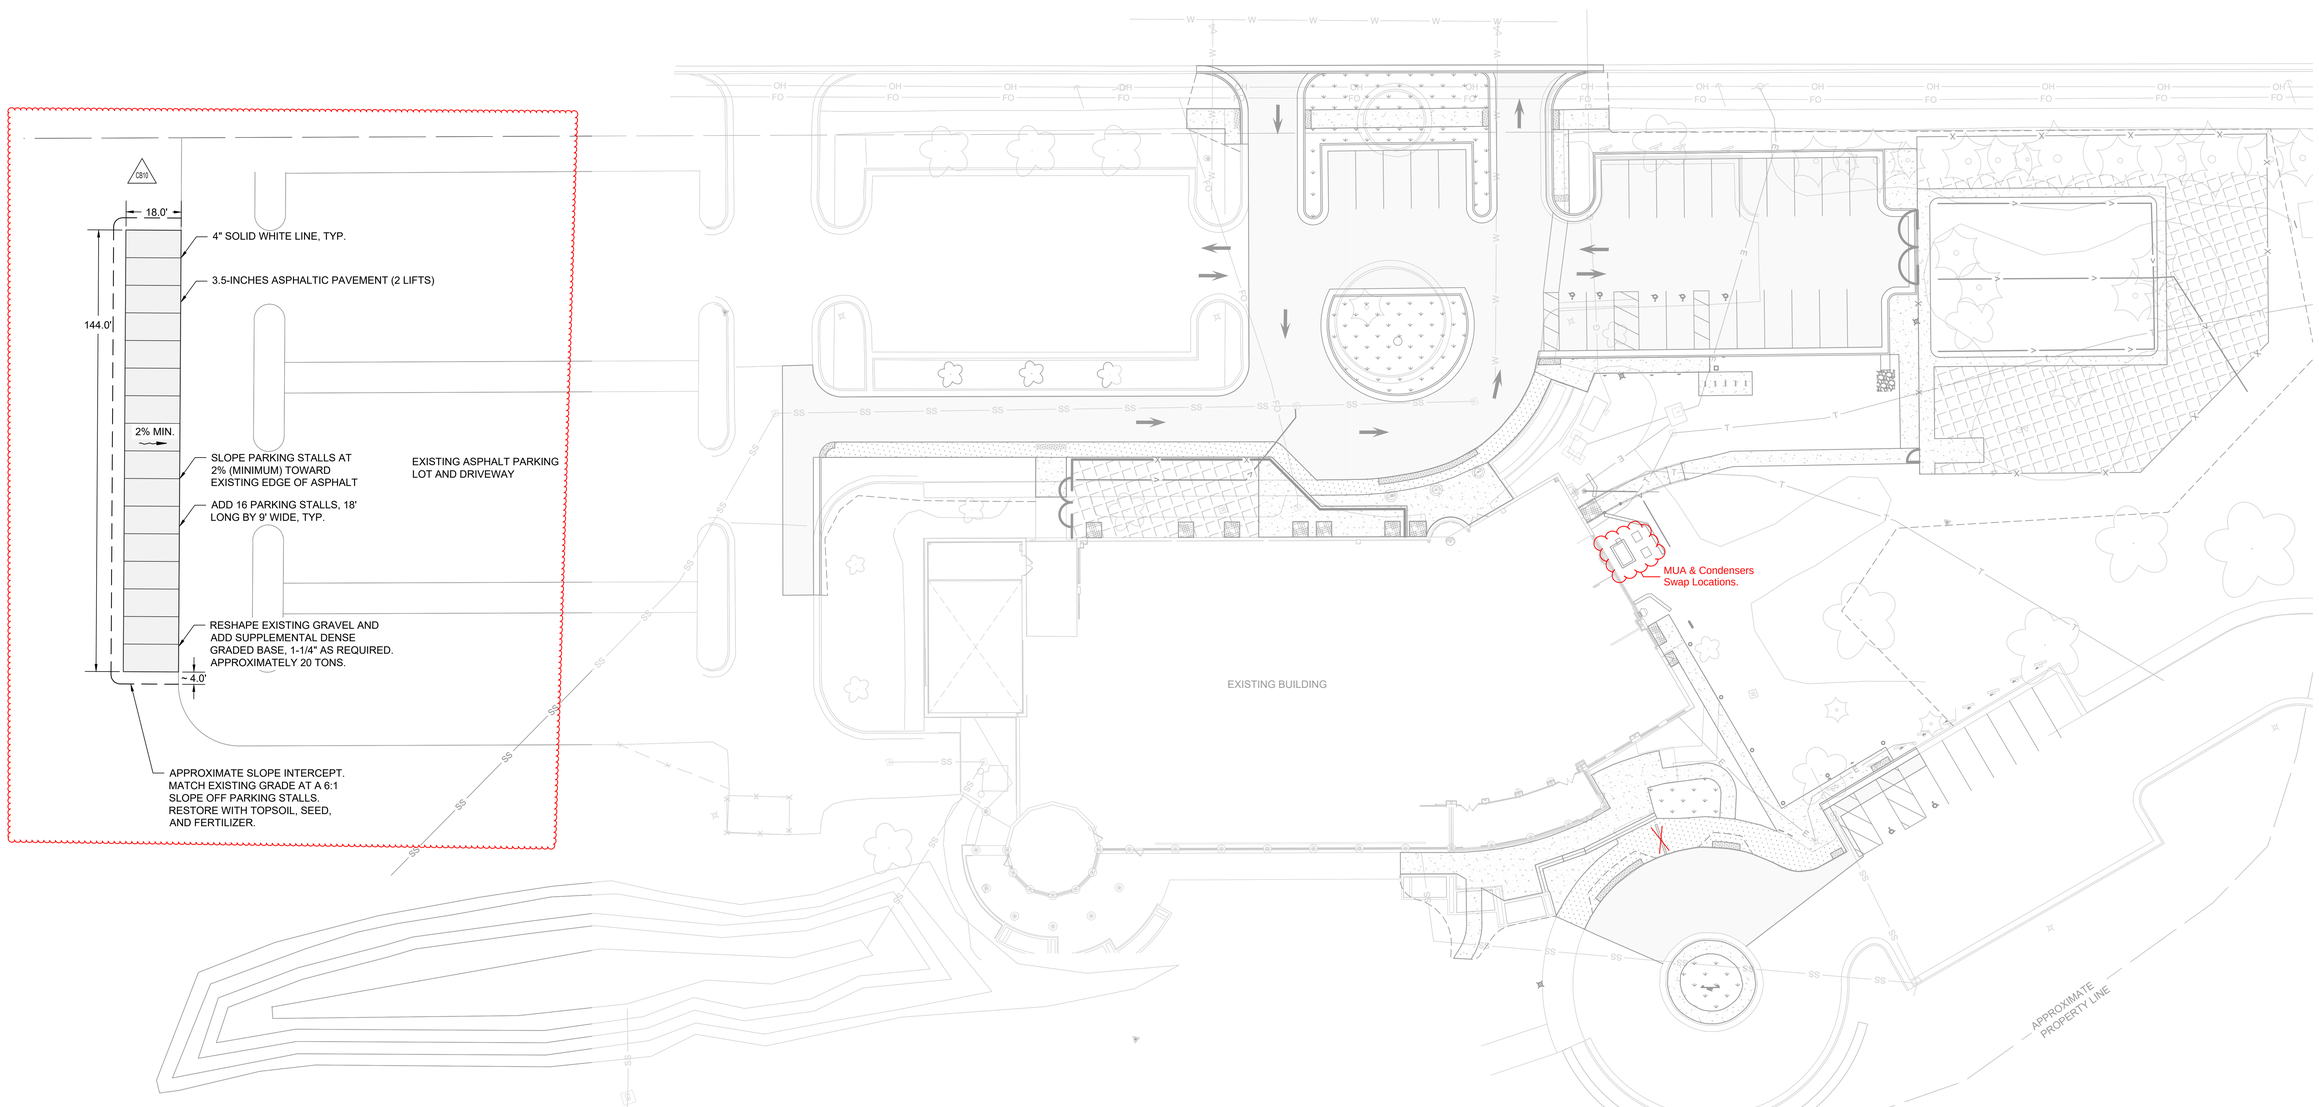

DRAWN BY: —
2/2/2023 8:48:17 AM

ENGINEERING DESIGN BY
MSA
(800) 482-6085 • www.msa-ps.com

prd PLUNKETT RAYSICH ARCHITECTS, LLP
209 south water street, milwaukee, wisconsin 53204 t 414 389 3060
2310 crossroads drive, suite 2000, madison, wisconsin 53718 t 608 249 9900
1970 main street, suite 309, sarasota, florida 34236 t 941 444 8845
311 camp wisdom dr., buda, tx 78610 t 737 525 0900

GWCHF WATERTOWN COLLECTIVE, LLC

600 HOFFMANN DRIVE, WATERTOWN, WI 53094

REVISIONS:
C810 02-15-23

SOUTH PARKING LOT ADDITION PLAN

C810

DATE: 02-15-23
JOB NO: 220040-01
SHEET NO: C205

© 2022 PLUNKETT RAYSICH ARCHITECTS, LLP