


Site Plan

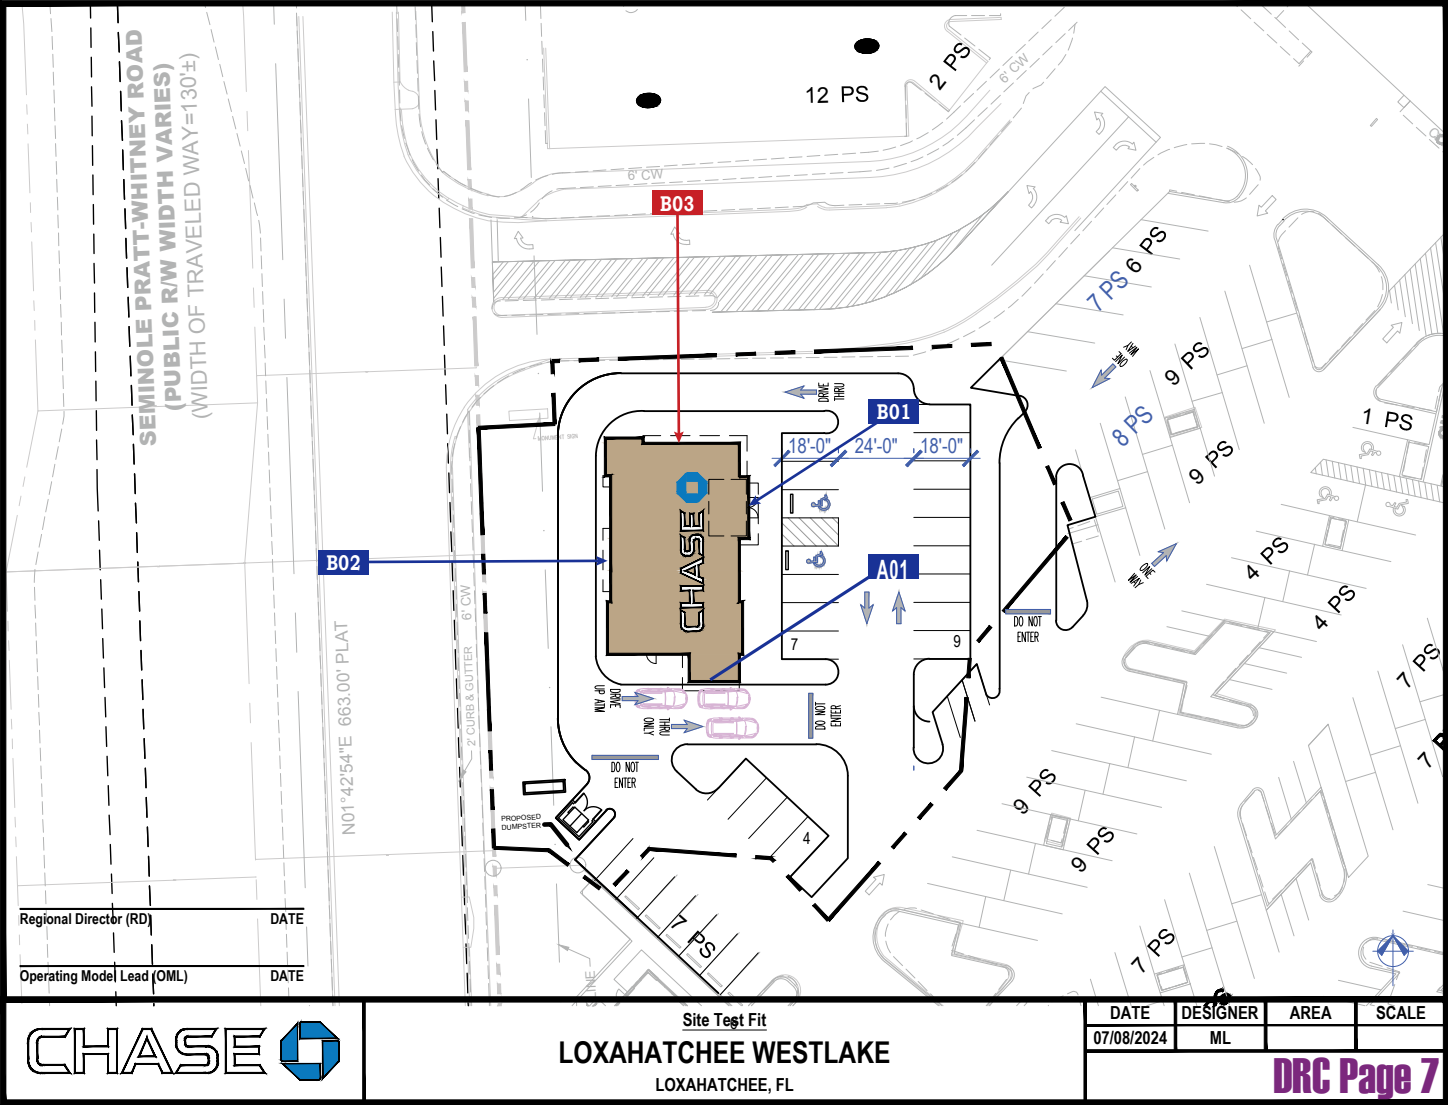

EXTERIOR SCOPE OF WORK					
SIGN ID	ELEVATION	SIGN TYPE	DESCRIPTION	SQ. FT.	ADD'L. APPRV.

B01	East	LIF-WBO-18-LED	White w/ Blue Octagon Illum Channel Letters	20.7	
B02	West	LIF-WBO-18-LED	White w/ Blue Octagon Illum Channel Letters	20.7	
B03	North	LIF-WBO-18-LED	White w/ Blue Octagon Illum Channel Letters	20.7	Yes

Elevations / Materials





East Elevation




North Elevation

- ST-4**
MANUFACTURED THIN STONE VENEER,
WESTLAKE ROYAL STONE L.L.C. CULTURED
STONE HEWN STONE
- ACM-1**
ALUMINUM COMPOSITE MATERIAL, ARCONIC
ARCHITECTURAL PRODUCTS, REYNOLBOND,
COLORWELD 500 SERIES TWO SILVERSMITH
- FC-2**
FIBER CEMENT PANEL - LIGHT, NICHINA
FIBER CEMENT, ASH COLOR
- FC-1**
FIBER CEMENT PANEL - DARK, NICHINA
FIBER CEMENT, BARK COLOR
- RC-1**
ROOF COPING, PETERSEN ALUMINUM / PAC-
CLAD, PAC-CONTINUOUS, MATTER BLACK
STEEL / BLACK ALUMINUM COLOR

Elevations / Materials

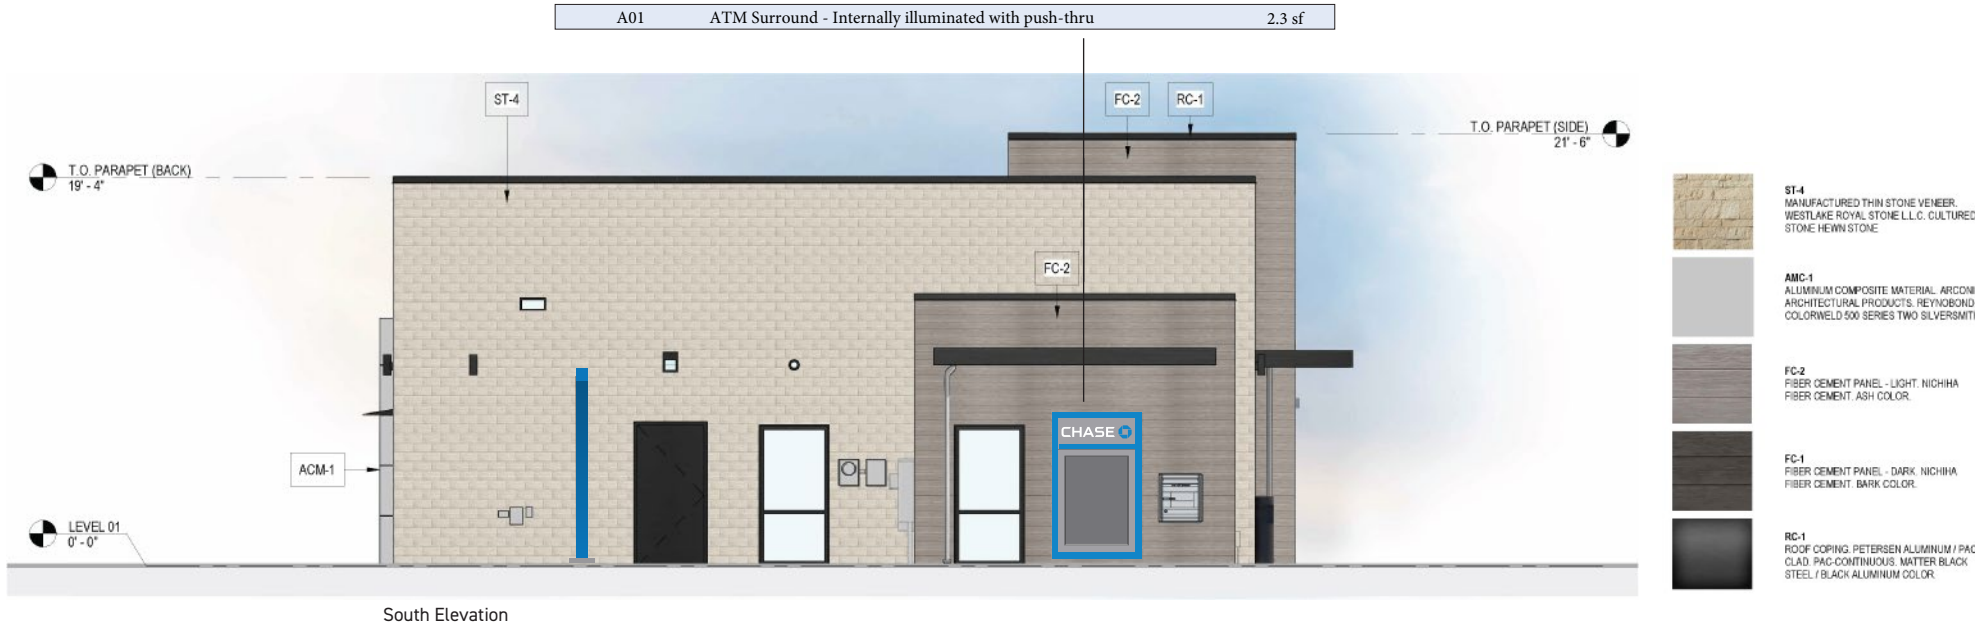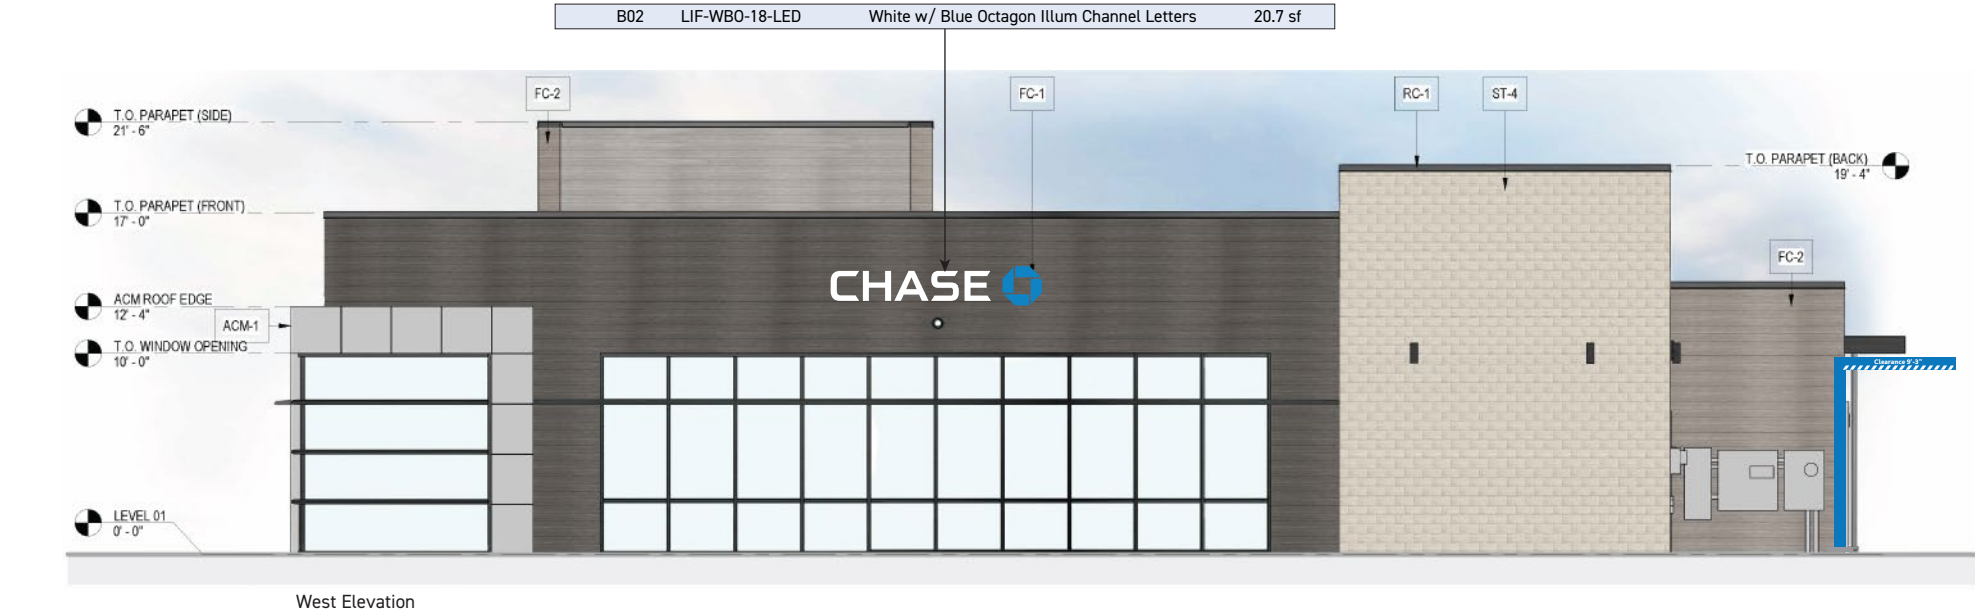

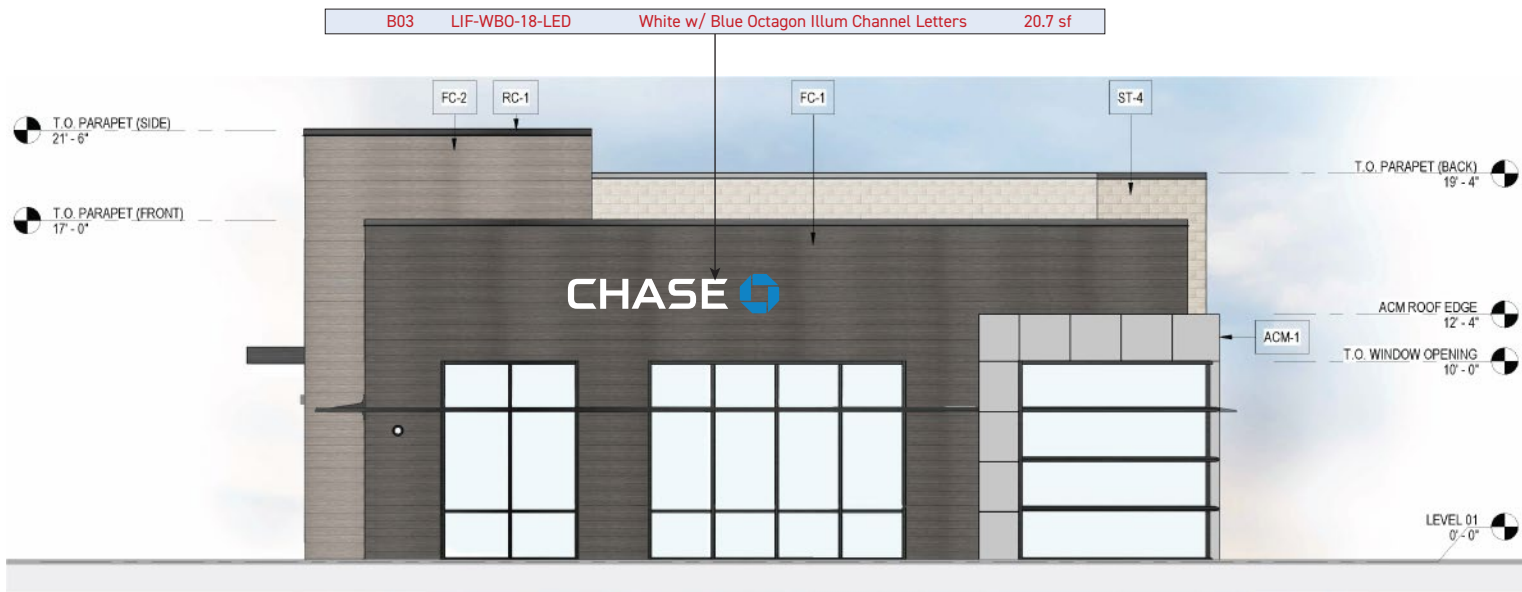

North Elevation



ST-4
MANUFACTURED THIN STONE VENEER,
WESTLAKE ROYAL STONE L.L.C. CULTURED
STONE HEWN STONE



AMC-1
ALUMINUM COMPOSITE MATERIAL, ARCONIC
ARCHITECTURAL PRODUCTS, REYNOBOND,
DURAGLOSS 5000 DG SILVER COLOR.



FC-2
FIBER CEMENT PANEL - LIGHT, NICHHA
FIBER CEMENT, ASH COLOR.




FC-1
FIBER CEMENT PANEL - DARK, NICHHA
FIBER CEMENT, BARK COLOR.




RC-1
ROOF COPING, PETERSEN ALUMINUM / PAC-
CLAD, PAC-CONTINUOUS, MATTER BLACK
STEEL / BLACK ALUMINUM COLOR.

Exterior Signage

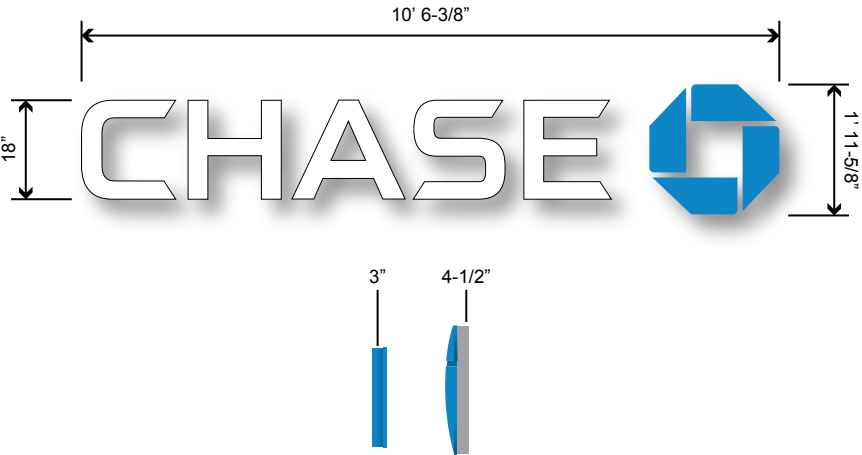

NOTE: Paint B01 Octagon Bridge SW 7018 "Dovetail."


B01		
LIF-WBO-18-LED	White w/ Blue Octagon Illum Channel Letters	20.7 SF

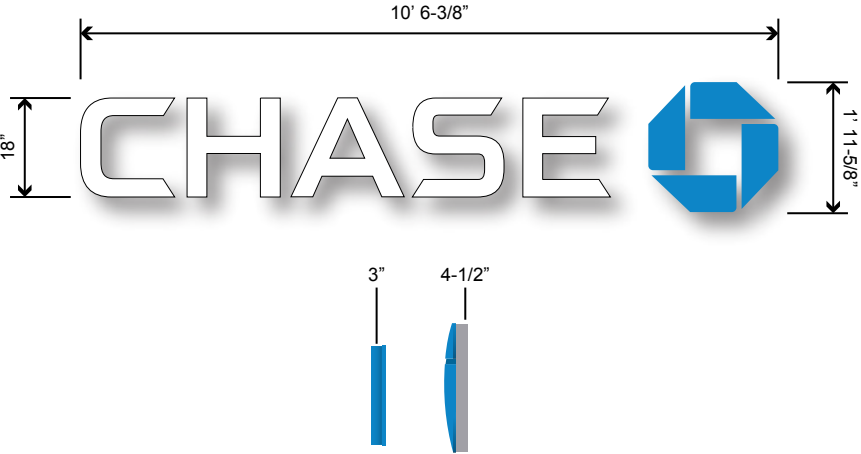

NOTE: Paint B02 Octagon Bridge SW 7020 "Black Fox."


B02		
LIF-WBO-18-LED	White w/ Blue Octagon Illum Channel Letters	20.7 SF

Exterior Signage

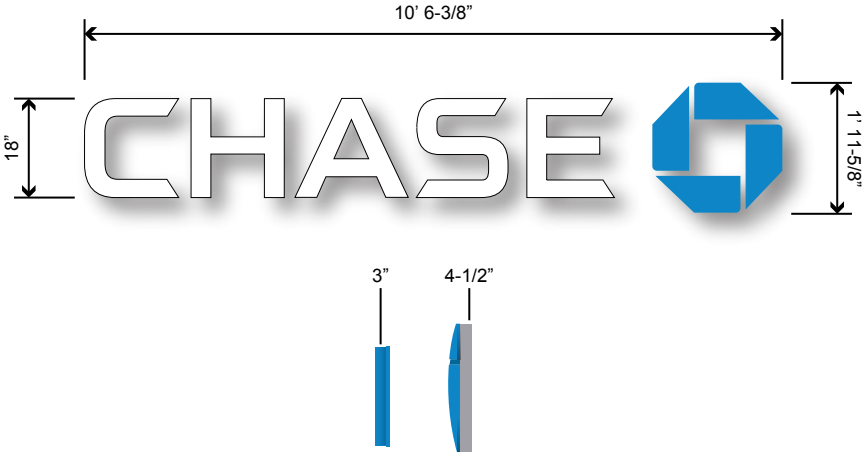

NOTE: Paint B03 Octagon Bridge SW 7020 "Black Fox."

B03		
LIF-WBO-18-LED	White w/ Blue Octagon Illum Channel Letters	20.7 SF

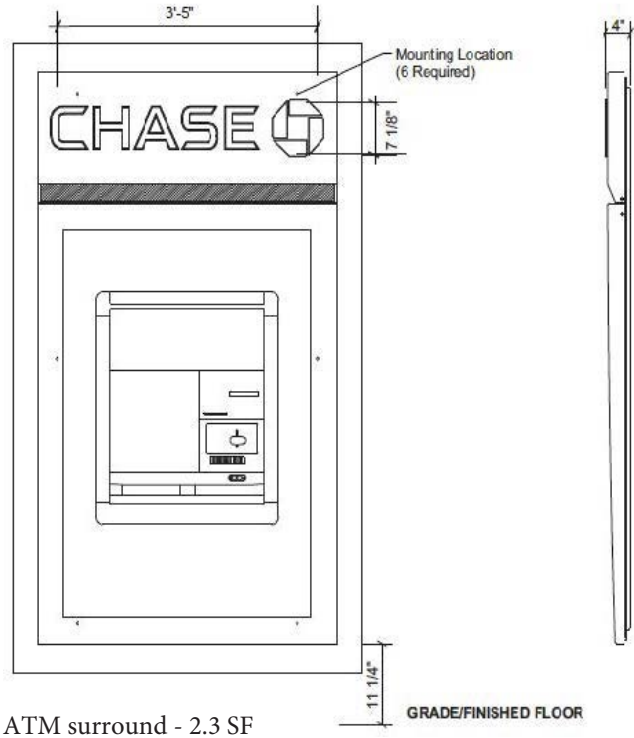

Summary Deviation Table:

Sign Type	Code Requirement	Applicant Request	Deviation
Wall sign for principal structure of building identification or principal tenant	Two (2) signs max.	Three (3) wall signs	One (1) wall sign