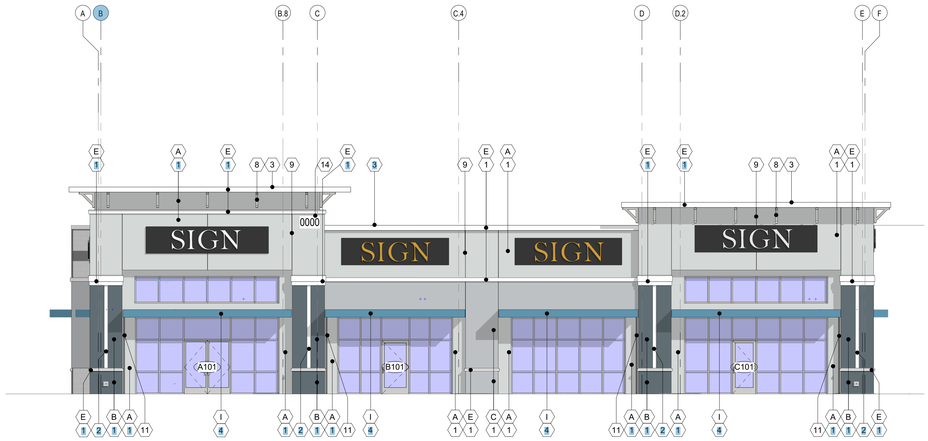

4 East Elevation

SCALE: 1/8" = 1'-0"

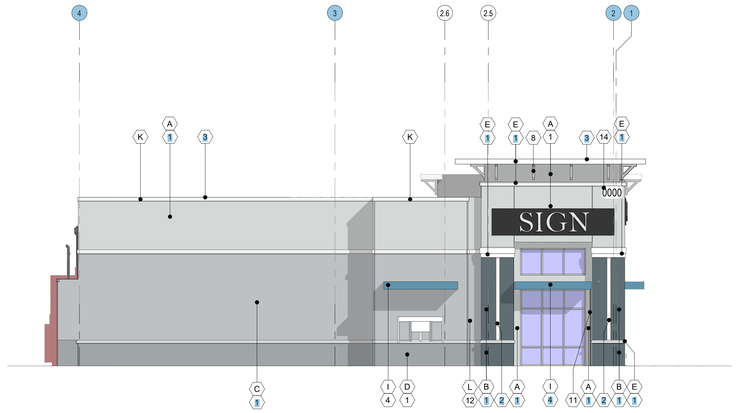

3 South Elevation

SCALE: 1/8" = 1'-0"

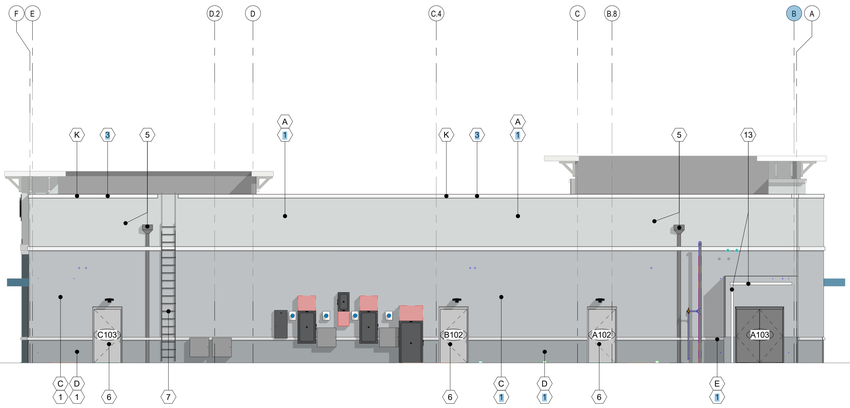

2 West Elevation

SCALE: 1/8" = 1'-0"

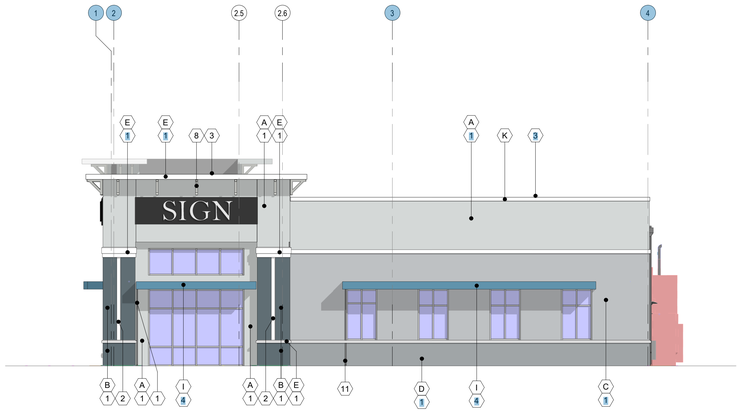

1 North Elevation

SCALE: 1/8" = 1'-0"

KEYNOTES

MARK	NOTE
1	7/8", 3 - PART STUCCO OR APPROVED EQUAL
2	6" REVEAL TO BE PAINTED SW 7006 - EXTRA WHITE
3	PRE-FINISHED METAL ROOF EDGE TRIM; RE ROOF DETAILS
4	PRE-FABRICATED, ENGINEERED CANOPY; RE: DELEGATED DESIGN NOTE ON COVER
5	PRE-FINISHED DOWNSPOUT / OVERFLOW WITH TAPERED CONDUCTOR HEADS
6	HOLLOW METAL DOOR
7	ROOF ACCESS LADDER - RE: ROOF DETAILS
8	ALUMINUM BRACKET, COLOR TO MATCH SW 7006 - EXTRA WHITE
9	CONTROL JOINTS. ALIGN WITH EDGES OF OPENINGS UNLESS NOTED OTHERWISE. ALL CONTROL JOINTS TO BE VERTICAL OR HORIZONTAL AND BE SQUARE TO THE MAJOR ELEMENTS OF THE BUIDLING.
10	LIGHT FIXTURES RE: ELECTRICAL WHERE LOCATED ON PILASTERS, LIGHT FIXTURES TO BE CENTERED ON THE WIDTH OF THE PILASTER, TYP.
11	CANOPY DOWNSPOUT
12	NOT USED
13	PRE-FINISHED DOWNSPOUT / GUTTERS
14	ADDRESS SIGNAGE, VERIFY ADDRESS NUMBER WITH OWNER

Color and Material Schedule

TYPE	MATERIAL/FINISH	COLOR	NOTES
A	SANDPEBBLE TEXTURE	SW 6253 - OLYMPUS WHITE	
B	SANDPEBBLE TEXTURE	SW 7624 - SLATE TILE	
C	SANDPEBBLE TEXTURE	SW 6254 - LAZY GREY	
D	SANDPEBBLE TEXTURE	SW 7073 - NETWORK GREY	
E	SANDPEBBLE TEXTURE	SW 7006 - EXTRA WHITE	
F	PRE-FINISHED, METAL	MATCH ADJACENT COLOR	
G	SHOP-PRIMED, FIELD PAINTED	MATCH ADJACENT COLOR	SEE DOOR FINISH NOTE BELOW
H	PRE-FINISHED RAINHOOD	MATCH ADJACENT COLOR	
I	POWDER-COATED ALUMINUM	PASTEL BLUE 5024	
K	FIELD PAINTED	SW 7006 - EXTRA WHITE	
L	NOT USED	SW 6254 - LAZY GREY	
M	FIELD PAINTED	SW 7073 - NETWORK GREY	

GENERAL NOTES:
1. FOR ADDITIONAL INFORMATION ON STOREFRONTS, SEE ENLARGED STOREFRONT ELEVATIONS SHEET.
2. FOR ADDITIONAL INFORMATION ON DOORS, SEE THE DOOR SCHEDULE SHEET.
3. FOR ADDITIONAL INFORMATION ON EXTERIOR FINISHES, SEE ASSEMBLY DETAILS SHEET.
4. PROVIDE FRT 2X BLOCKING IN STUD SPACE AT ALL EXTERIOR LIGHT FIXTURES. RE: ELECTRICAL

DOOR FINISH NOTE:
HOLLOW METAL DOORS TO BE PAINTED WITH:
1. SHERWIN WILLIAMS PROINDUSTRIAL PRO-CRYL UNIVERSAL PRIMER AND
2. SHERWIN WILLIAMS SHER-CRYL HPA HIGH PERFORMANCE ACRYLIC SEMI-GLOSS (MIN. 2 COATS OF FINISH PAINT).

CUHACI PETERSON

2600 Maitland Center Parkway
Suite #200
Maitland, FL 32751

P (407) 661-9100
F (407) 661-9101
c-p.com
Florida Corporate Certificate #AA C000526

COPYRIGHT © 2022 - ALL REPORTS, PLANS, SPECIFICATIONS, COMPUTER FILES, FIELD DATA, NOTES & OTHER DOCUMENTS ARE INSTRUMENTS OF SERVICE PREPARED BY: CUHACI PETERSON, (CP) AS INSTRUMENTS OF SERVICE REMAIN THE PROPERTY OF CP. CP SHALL RETAIN ALL COMMON LAW, STATUTORY, AND OTHER RESERVED RIGHTS, INCLUDING THE COPYRIGHT THERETO. ANY USE OR REPRODUCTION OF THIS DOCUMENT WITHOUT WRITTEN PERMISSION FROM CP IS A VIOLATION OF FEDERAL COPYRIGHT LAWS.

ARCHITECT/ENGINEER SEAL

STATE OF FLORIDA
CHRISTOPHER D. RENEGAR
AR0008707
REGISTERED ARCHITECT

CONSULTANT

REVISION / ISSUE HISTORY

REV	DATE	REVISION / ISSUE NAME
1	11-15-22	VE
2	03-01-23	COORDINATION REVISIONS
3	03-23-23	SA #5

PROJECT NO 2210357	DRAWN BY Author
PERMIT SUB DATE 03/29/2022	CHECKED BY Checker

PROJECT

SHOPPES OF WESTLAKE LANDINGS BUILDING B-2

4901 SEMINOLE PRATT WHITENY RD.
WESTLAKE, FL 33470

CLIENT

DKC WESTLAKE LANDINGS, LLC

431 FAIRWAY DRIVE, SUITE 201
DEERFIELD BEACH, FL 33441

SHEET TITLE

Exterior Elevations

SHEET NO
A201

REV
3