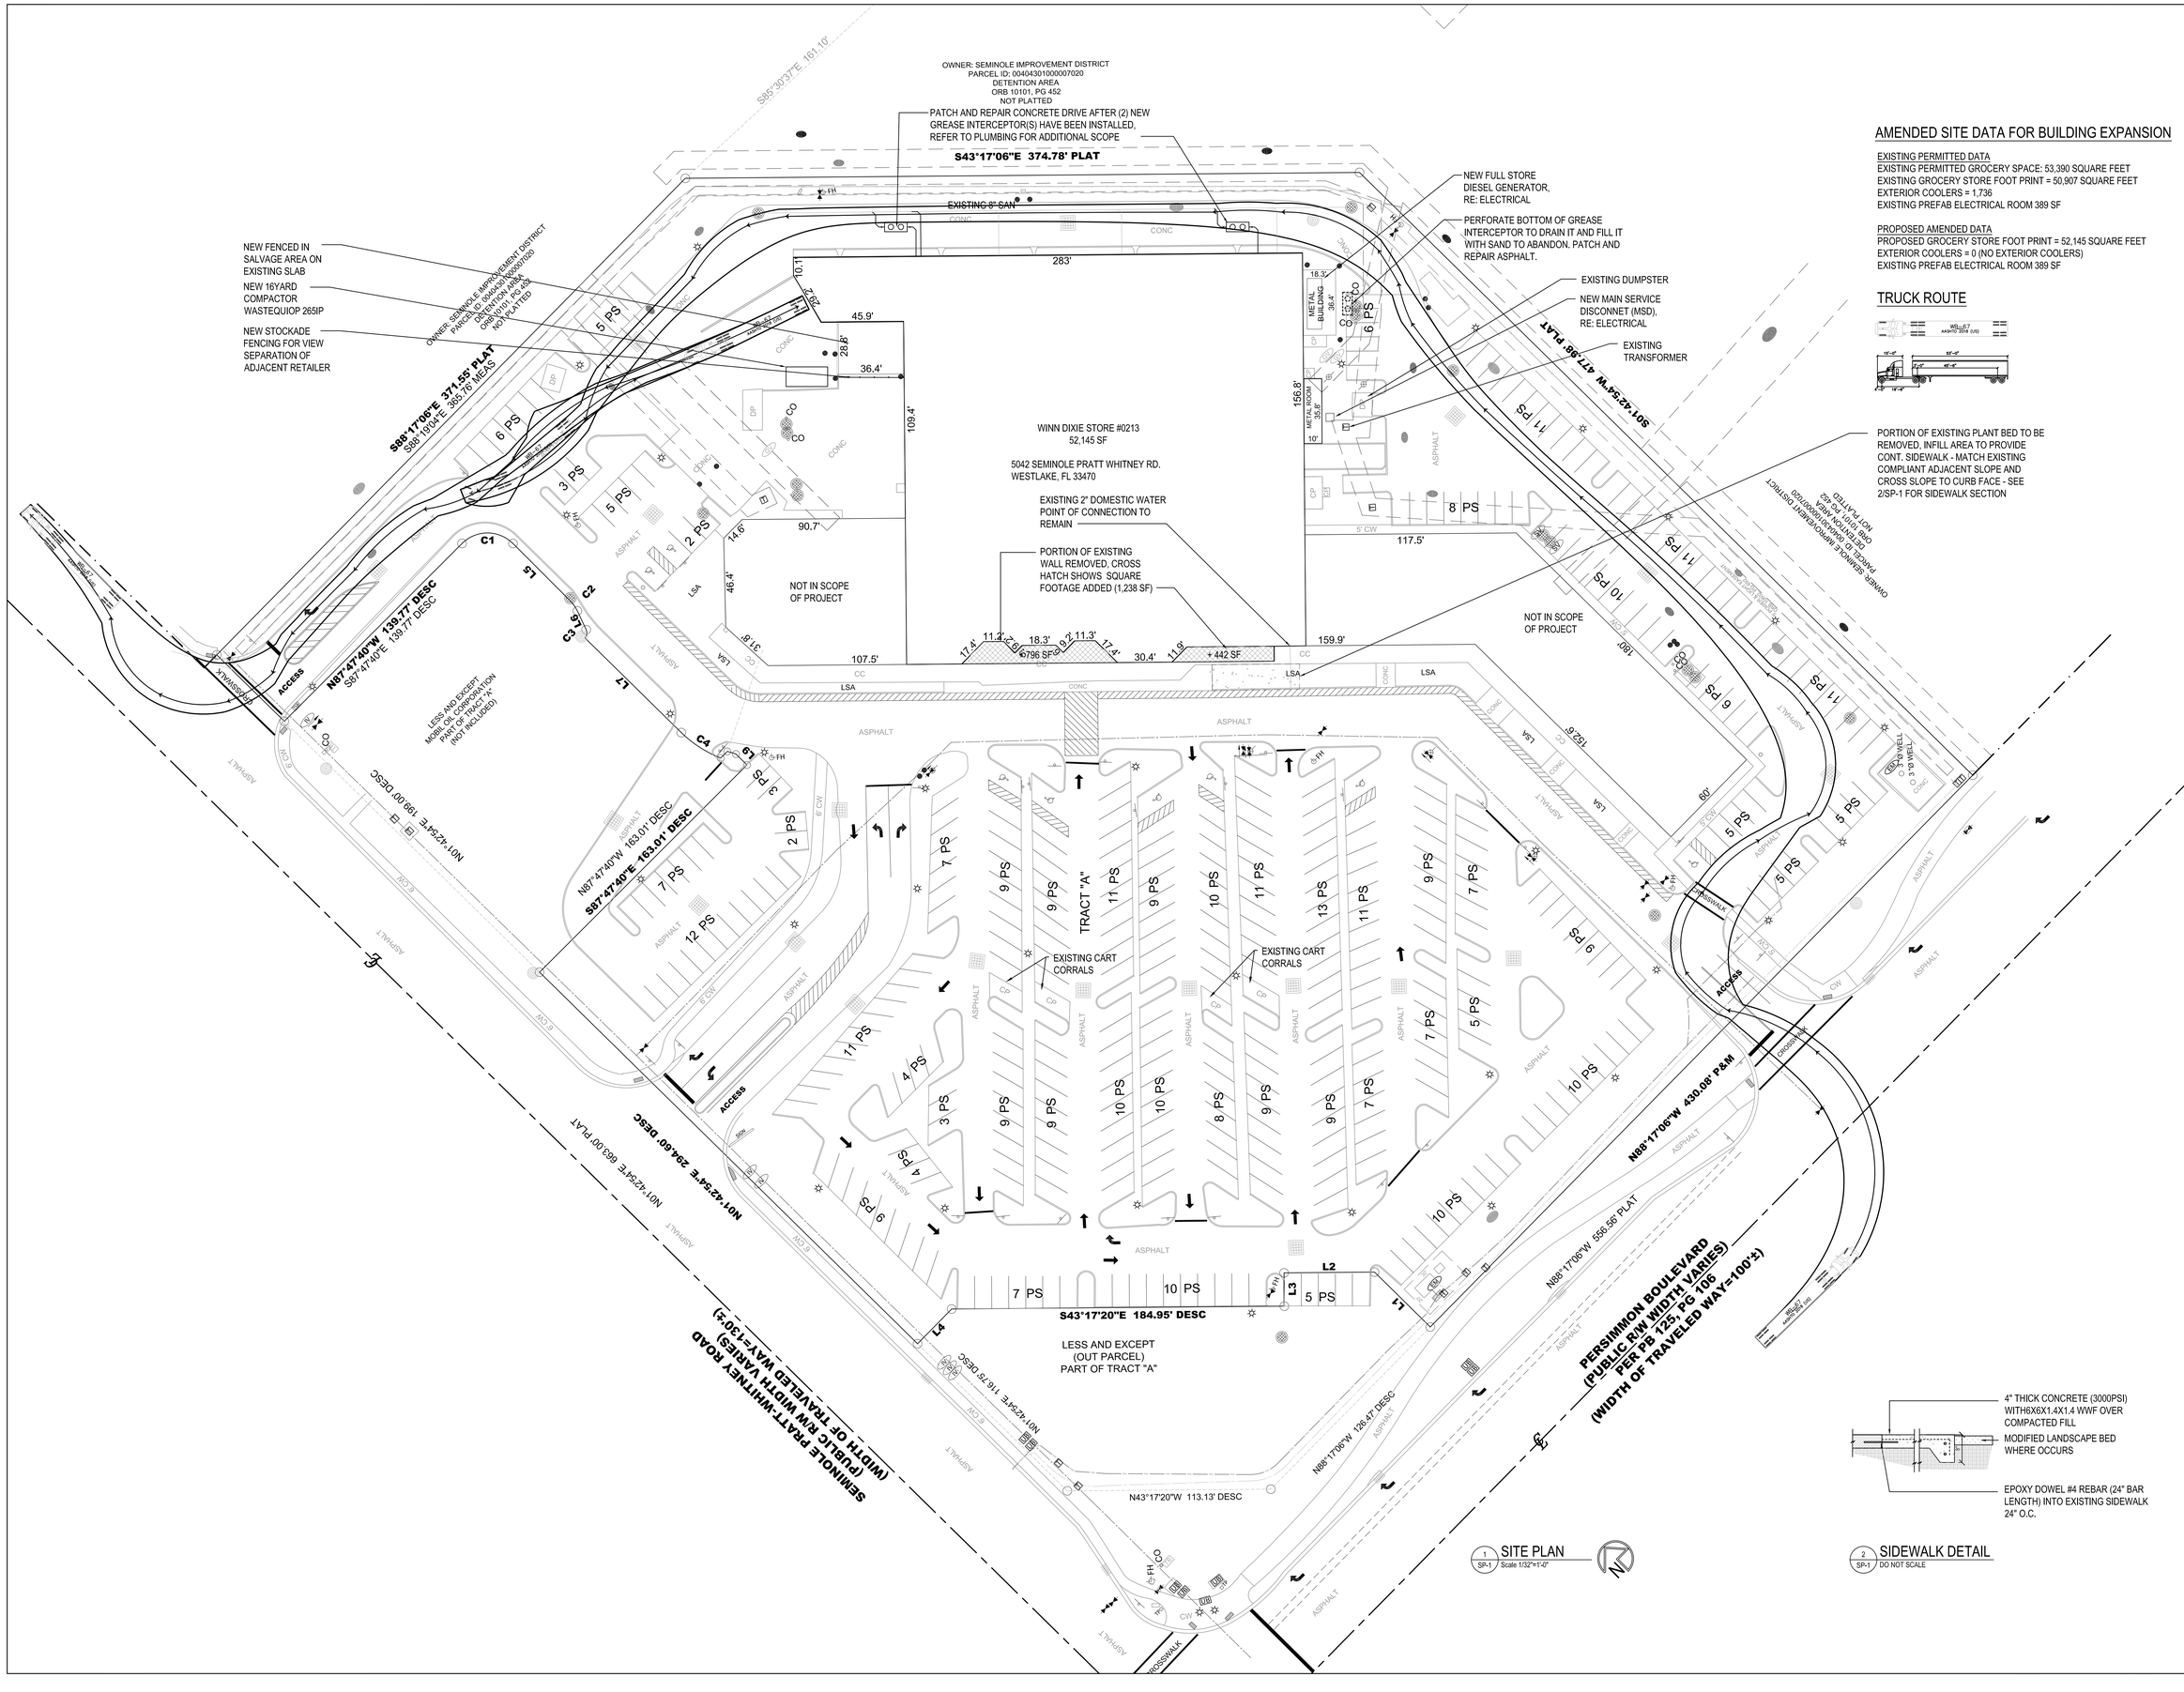

AMENDED SITE DATA FOR BUILDING EXPANSION

EXISTING PERMITTED DATA
EXISTING PERMITTED GROCERY SPACE: 53,390 SQUARE FEET
EXISTING GROCERY STORE FOOT PRINT = 50,907 SQUARE FEET
EXTERIOR COOLERS = 1,736
EXISTING PREFAB ELECTRICAL ROOM 389 SF

PROPOSED AMENDED DATA
PROPOSED GROCERY STORE FOOT PRINT = 52,145 SQUARE FEET
EXTERIOR COOLERS = 0 (NO EXTERIOR COOLERS)
EXISTING PREFAB ELECTRICAL ROOM 389 SF

TRUCK ROUTE

1 SP-1 SITE PLAN
Scale 1/32"=1'-0"

2 SP-1 SIDEWALK DETAIL
DO NOT SCALE

Winn-Dixie

Southeastern Grocers, LLC.
Store Design Department
5050 Edgewood Court
Jacksonville, FL 32254
Phone: 904-783-5453
Fax: 904-783-5538
Email: storedesign@segrocers.com
Internet: www.segrocers.com

ARCHITECT:
Cuhaci & Peterson, Architects
FL Corporate Certificate #AA C000526
2600 Maitland Center Parkway
Suite 270, Maitland, FL 32751
Ph 407-661-9100 / Fax 407-661-9101 / www.c-p.com

NO.	DATE	DESCRIPTION	DRN. BY

REVISIONS

SITE PLAN

©

PROJECT LOCATION:
Winn-Dixie Store #0213
5042 SEMINOLE PRATT WHITNEY RD.
WESTLAKE, FL 33470
CP# 2200789

DRAWN BY: RB
DATE: 04/02/21
CHECKED BY:

STORE NO.: 0213

SEAL:
STATE OF FLORIDA
ROBERT S. DAY
AR0014372
REGISTERED ARCHITECT
SEAL DATE: 4-02-2021
ROBERT S. DAY
FLORIDA NO. AR0014372

DRAWING	OF
02	75

SHEET
SP-1