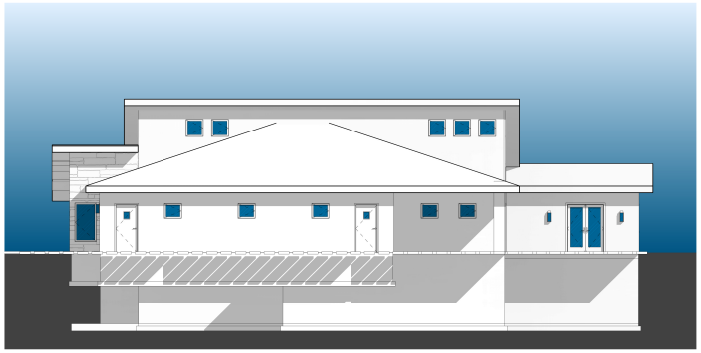

3 EAST ELEVATION
SCALE: 1/8" = 1'-0"

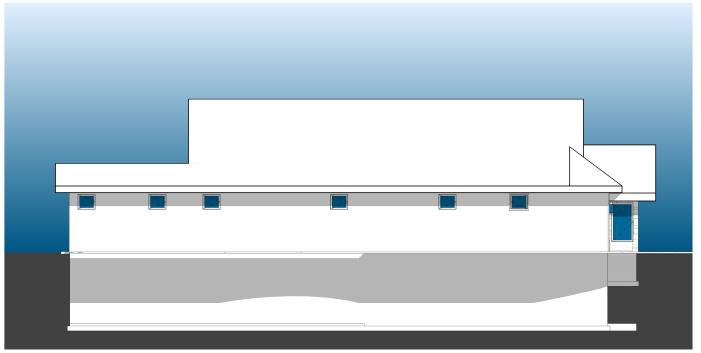

4 WEST ELEVATION
SCALE: 1/8" = 1'-0"

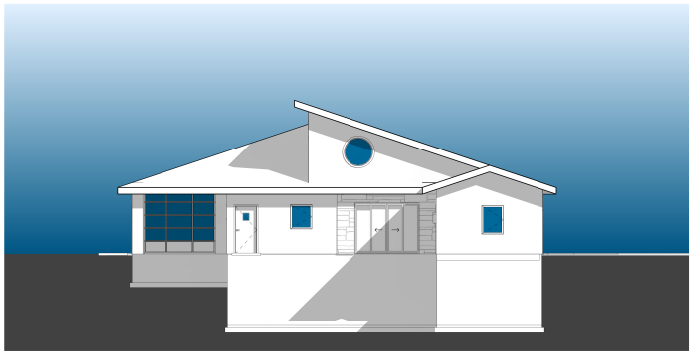

2 NORTH ELEVATION
SCALE: 1/8" = 1'-0"

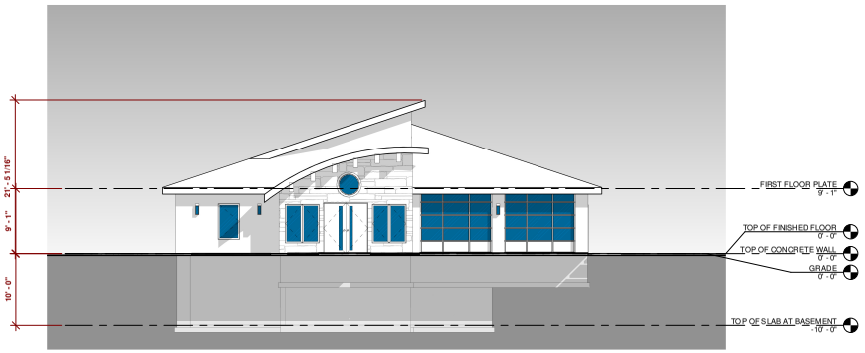

1 SOUTH ELEVATION
SCALE: 1/8" = 1'-0"

NORTON SCHMIDT
Consulting Engineers
311 East 11th Avenue
North Kansas City, MO 64116
Phone: (816) 421-4232
www.nortonschmidt.com

N&S JOB NUMBER: 2023-0657
©2022 Norton & Schmidt Consulting Engineers

NOT FOR CONSTRUCTION

PROJECT INFORMATION
SPACE STUDY AND SOLUTIONS
3018 WEST 51ST TERRACE
WESTWOOD, KANSAS 66205
PEGGY AND JIM DONOVAN

ISSUES & REVISIONS

#	DATE	DESCRIPTION
1	1/17/2024	CLIENT COMMENTS

DESIGNER: Author
CHECKER: CHECKER: DAD
ISSUED FOR:

SHEET TITLE
ELEVATIONS

SHEET NUMBER
A2