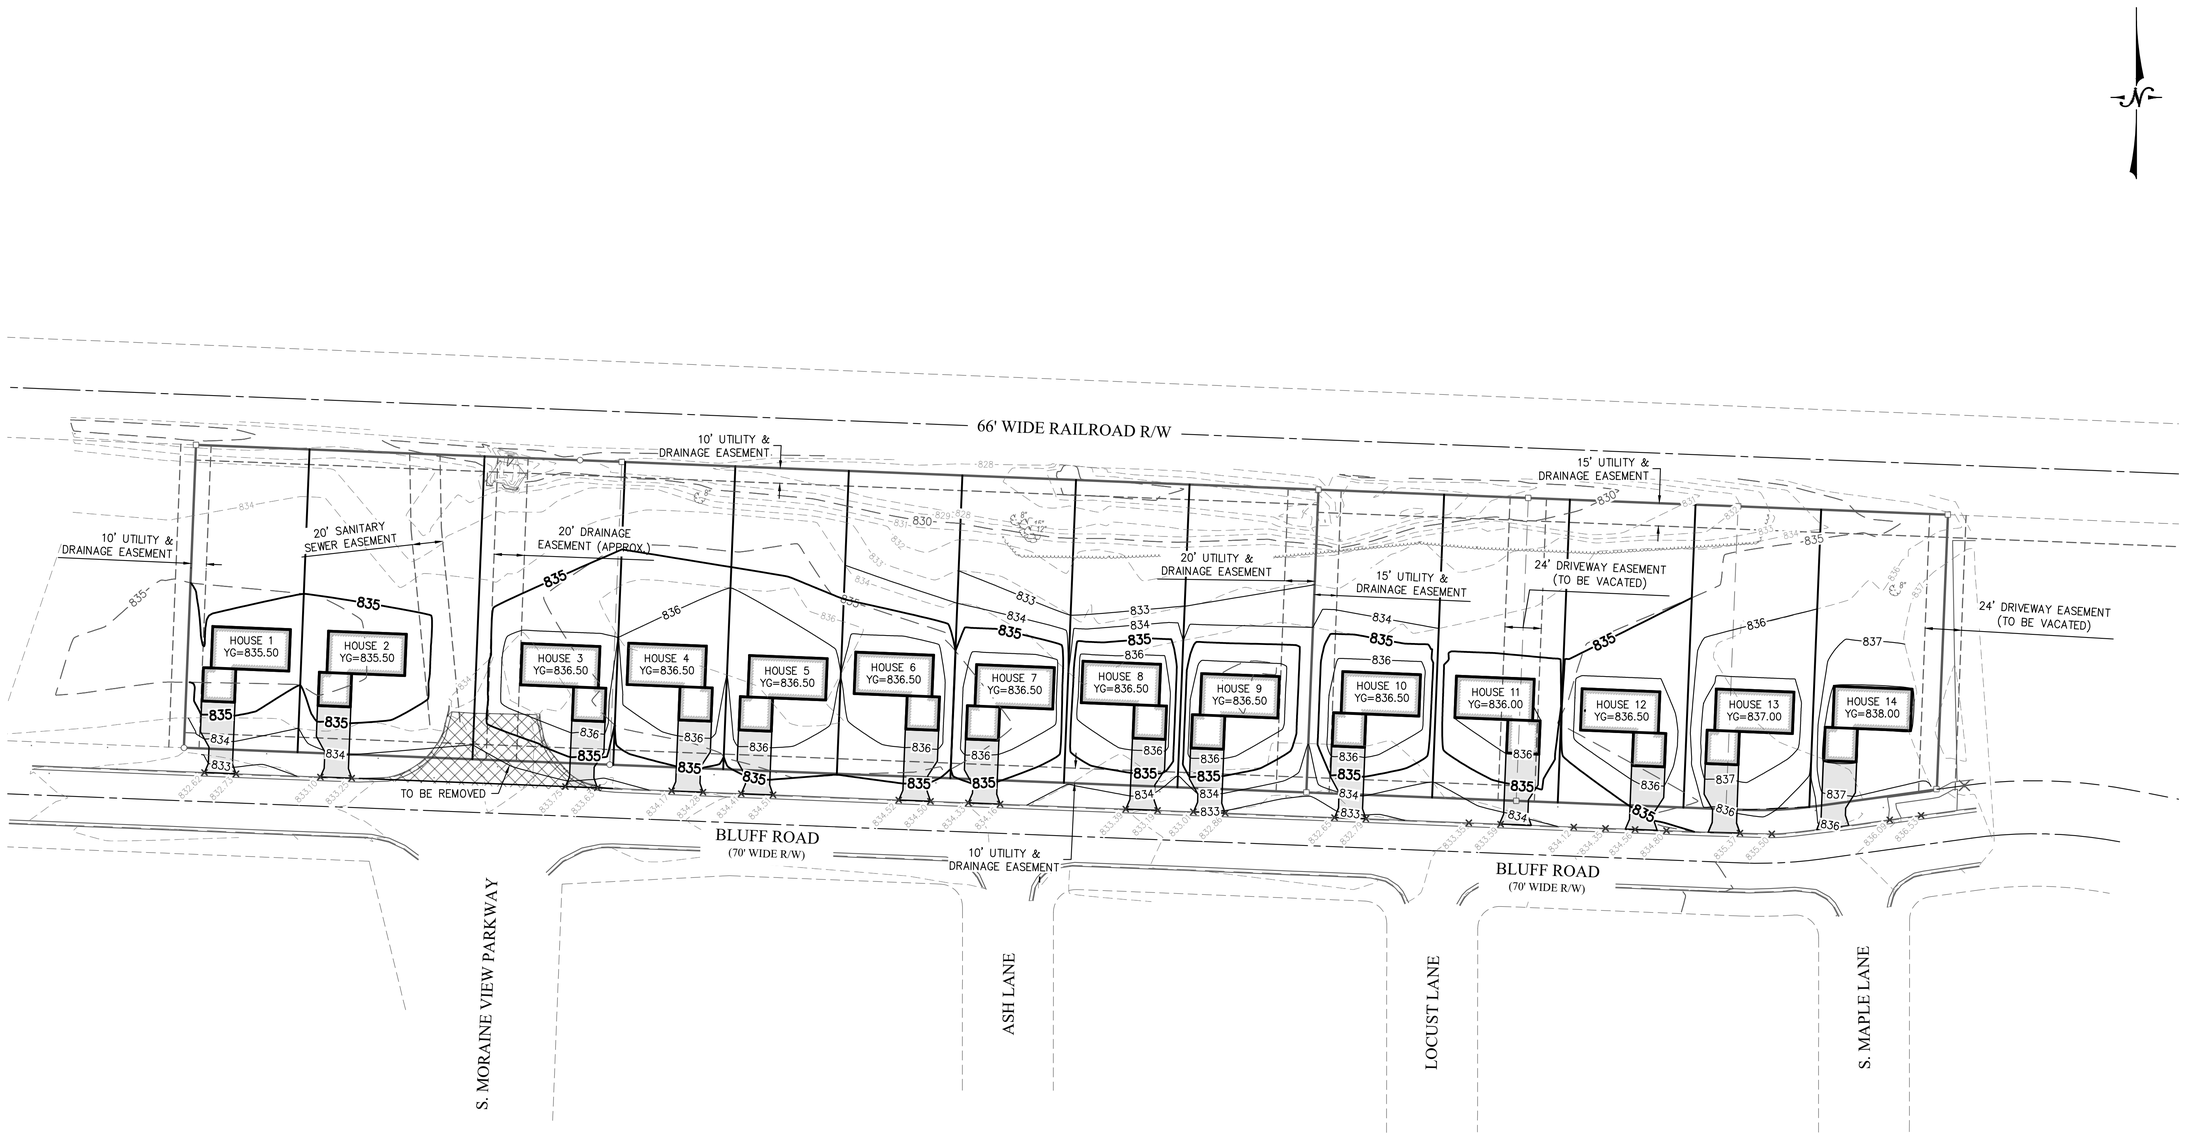

SITE IMPROVEMENT PLANS FOR
STONEHAVEN DEVELOPMENT
WHITEWATER, WI

LYNCH & ASSOCIATES
ENGINEERING CONSULTANTS, LLC

SITE PLAN

NO.	REVISIONS	BY	DATE

ISSUED FOR REVIEW

PLAN DATE 11.13.25
DESIGNED BY MO

0 50'
SCALE

PROJECT NO.
25.0015

SHEET NO.
C200

FILENAME: P:\Shared\1 - Projects\2025\25.0015 - Tim Vandeville - Stonehaven Development - Vacant Parcels on E. Bluff Rd. Whitewater - 5 Parcels\CAD\Sheets\25.0015 SP.dwg

PLOT DATE: 11/18/2025 10:41 AM