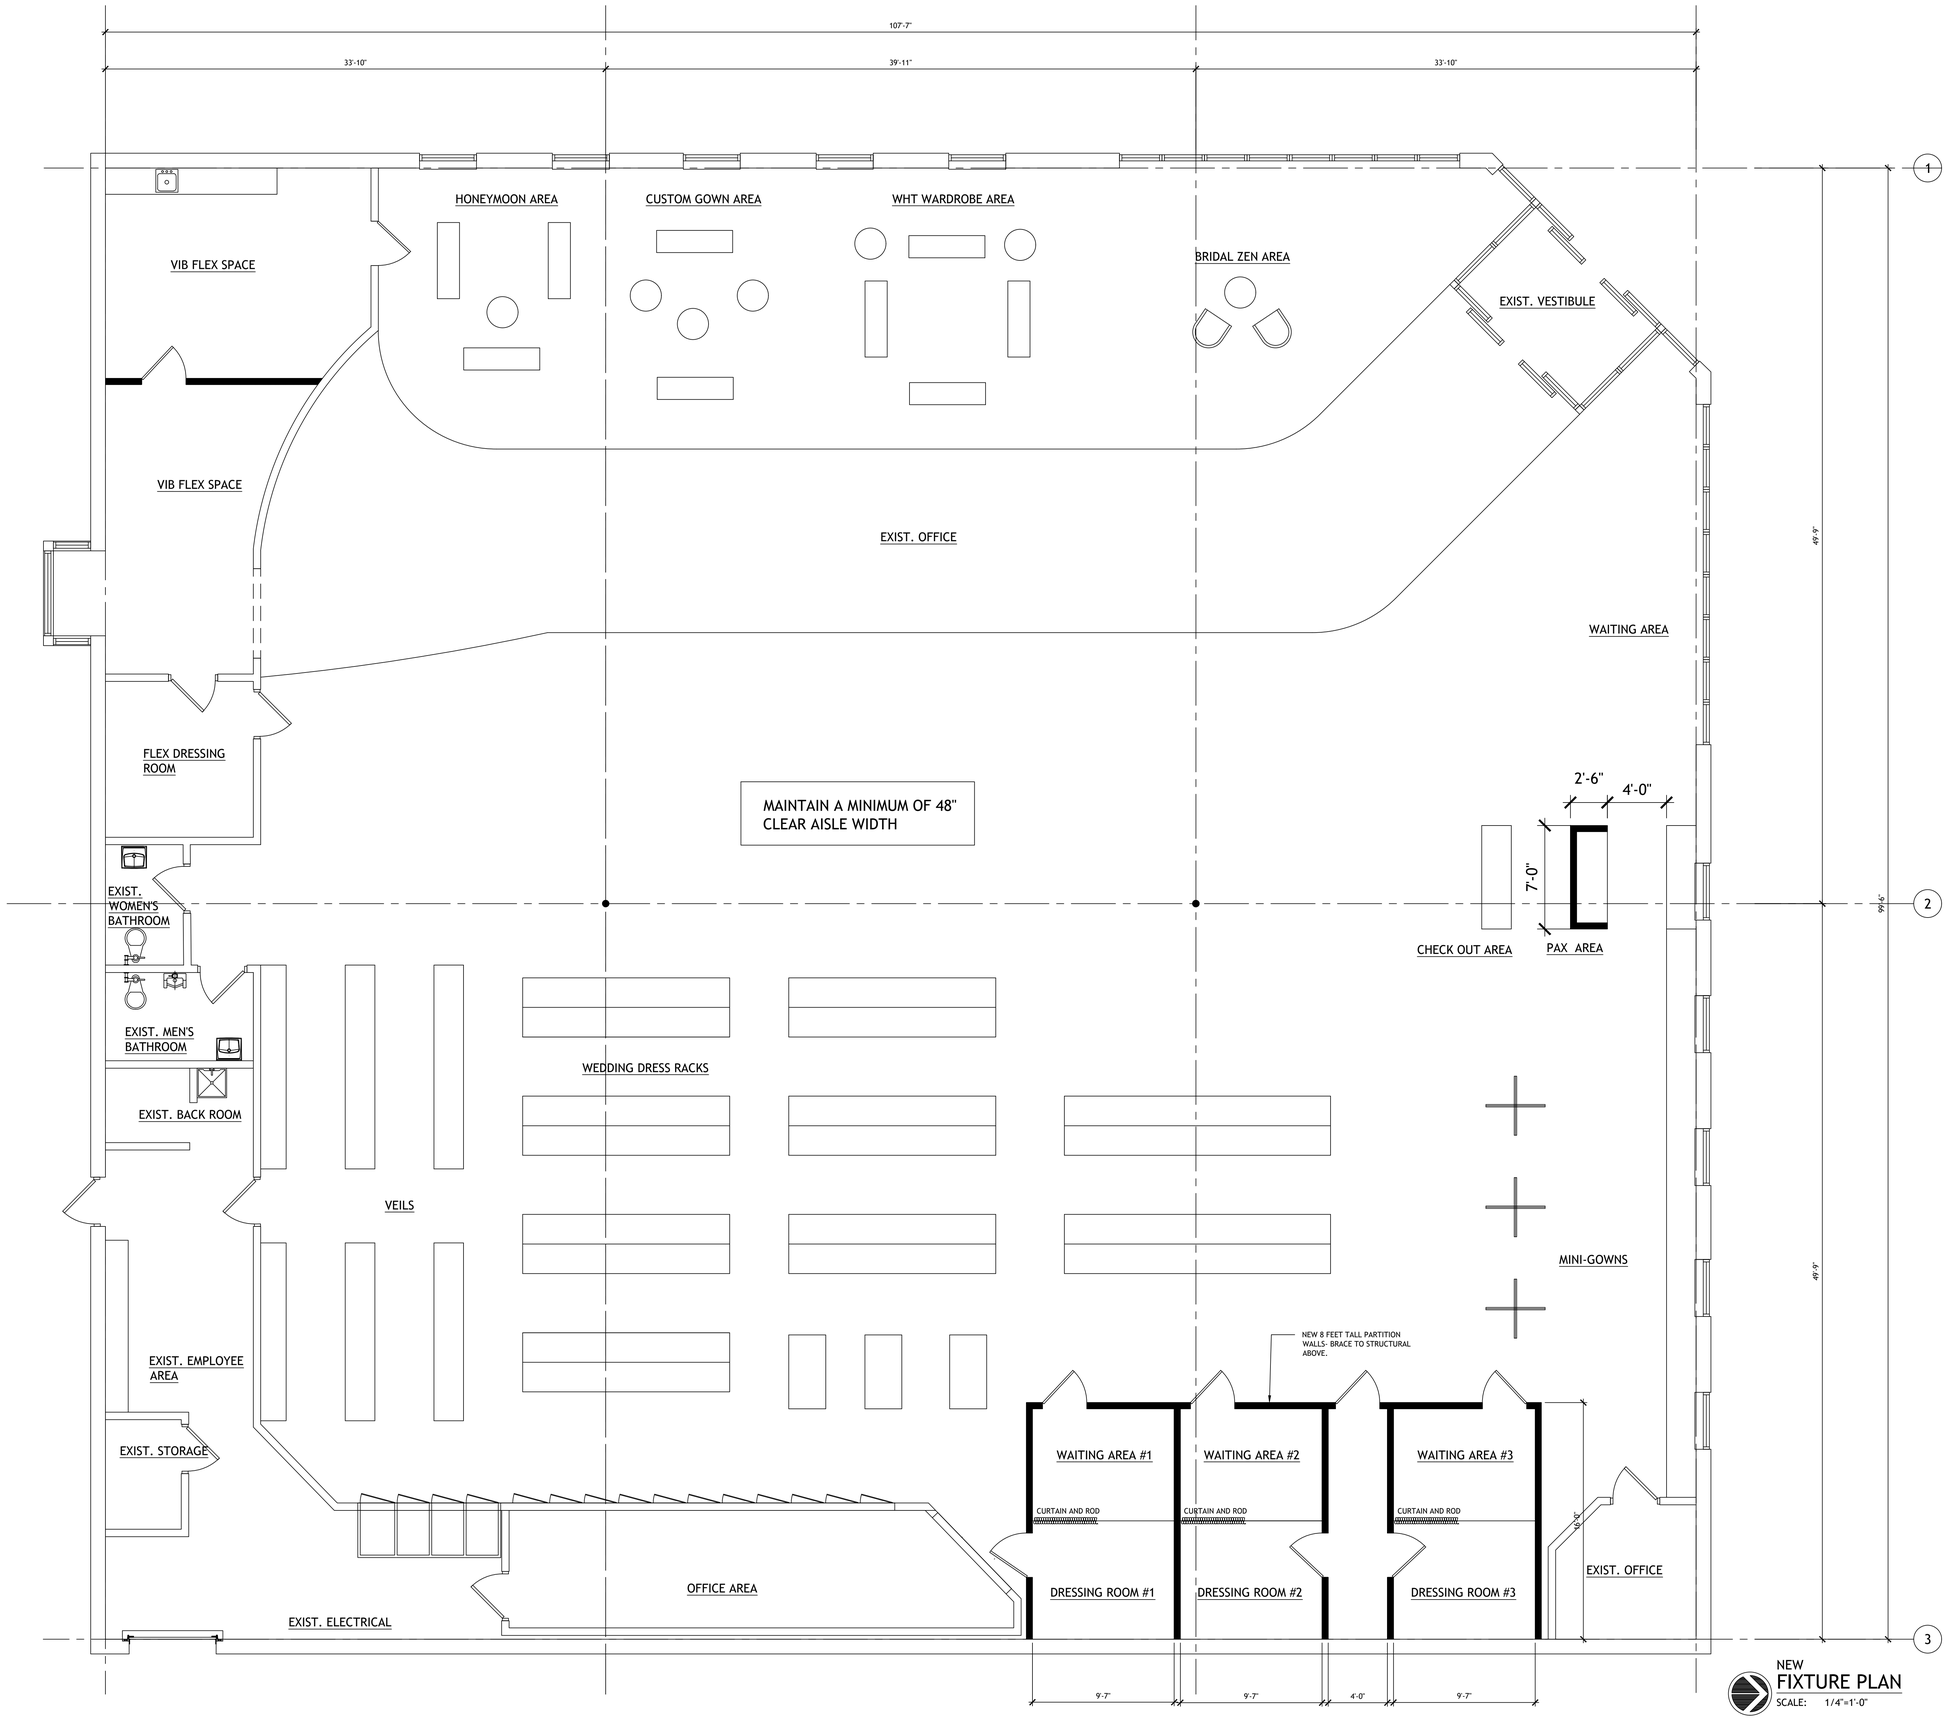


NEW
FIXTURE PLAN
SCALE: 1/4"=1'-0"

STATE OF OHIO
ROBERT D. OROVETS 8293
REGISTERED ARCHITECT

ROBERT D. OROVETS
LICENSE # 8293
EXPIRATION 12-31-2026

ROBERT OROVETS ARCHITECT
35299 DORCHESTER ROAD
CLEVELAND, OHIO 44040
440-364-3171

INTERIOR RENOVATIONS FOR:
FORMALITY BRIDAL
30500 LAKESHORE BLVD.
WILLOWICK, OHIO 44095

SERVICE ARE GIVEN IN CONFIDENCE AND REMAIN THE PROPERTY OF ROBERT OROVETS. THE USE OF THIS DESIGN AND THESE CONSTRUCTION DOCUMENTS IS RESTRICTED TO THE ONE TIME SPECIFIC PROJECT NAMED HEREIN AND SHALL NOT BE USED IN WHOLE OR PART WITHOUT EXPRESSED, WRITTEN CONSENT OF ROBERT OROVETS

DATE:
10-30-2026 REVIEW
11-06-2026 REVIEW

DRAWN BY: RDO
CHECKED BY: RDO
SHEET NUMBER
A3
JOB NUMBER