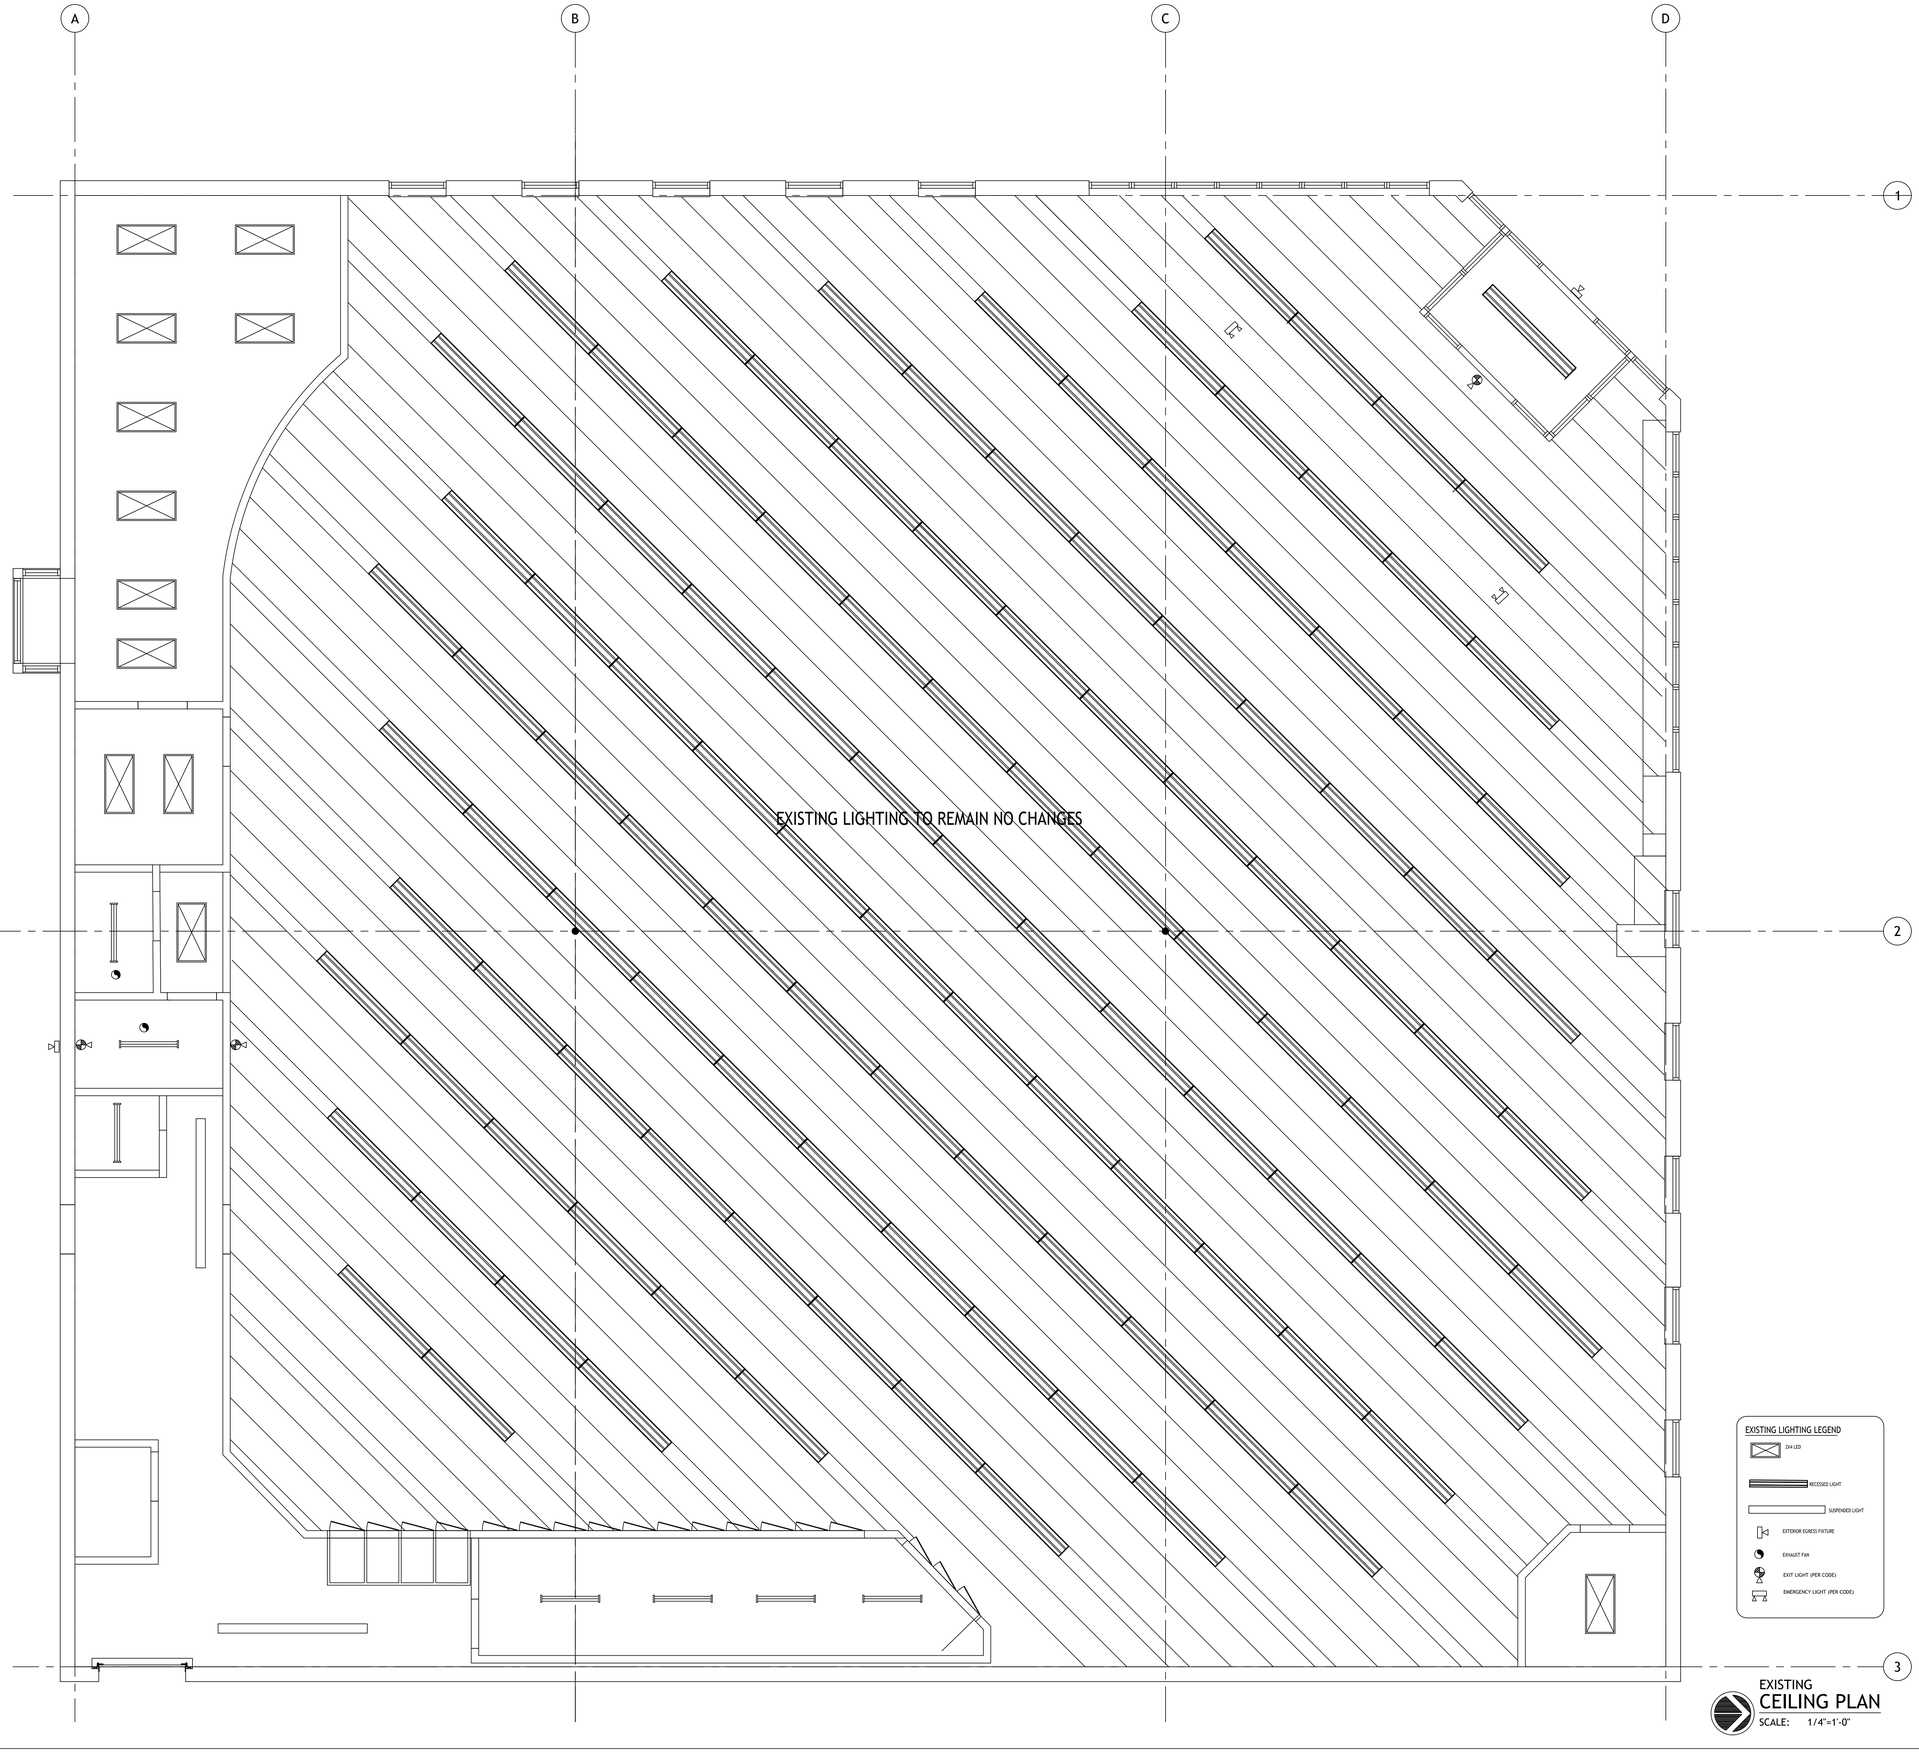


EXISTING
CEILING PLAN

SCALE: 1/4"=1'-0"

STATE OF OHIO
ROBERT D. OROVETS 8293
REGISTERED ARCHITECT

ROBERT D. OROVETS
LICENSE # 8293
EXPIRATION 12-31-2026

ROBERT OROVETS ARCHITECT
33299 DORCHESTER ROAD
CLEVELAND, OHIO 44040
440-346-3721

INTERIOR RENOVATIONS FOR:
FORMALITY BRIDAL
30500 LAKESHORE BLVD.
WILLOWICK, OHIO 44095

SERVICE ARE GIVEN IN CONFIDENCE AND REMAIN THE PROPERTY OF ROBERT OROVETS
THE USE OF THIS DESIGN AND THESE CONSTRUCTION DOCUMENTS FOR PROJECTS OTHER THAN THE SPECIFIC PROJECT NAMED HEREIN IS PROHIBITED UNLESS OTHERWISE ESTABLISHED WRITTEN CONSENT OF ROBERT OROVETS

DATE:
10-30-2026 REVIEW
11-06-2026 REVIEW

DRAWN BY:
RDO

CHECKED BY:
RDO

SHEET NUMBER
A2

JOB NUMBER