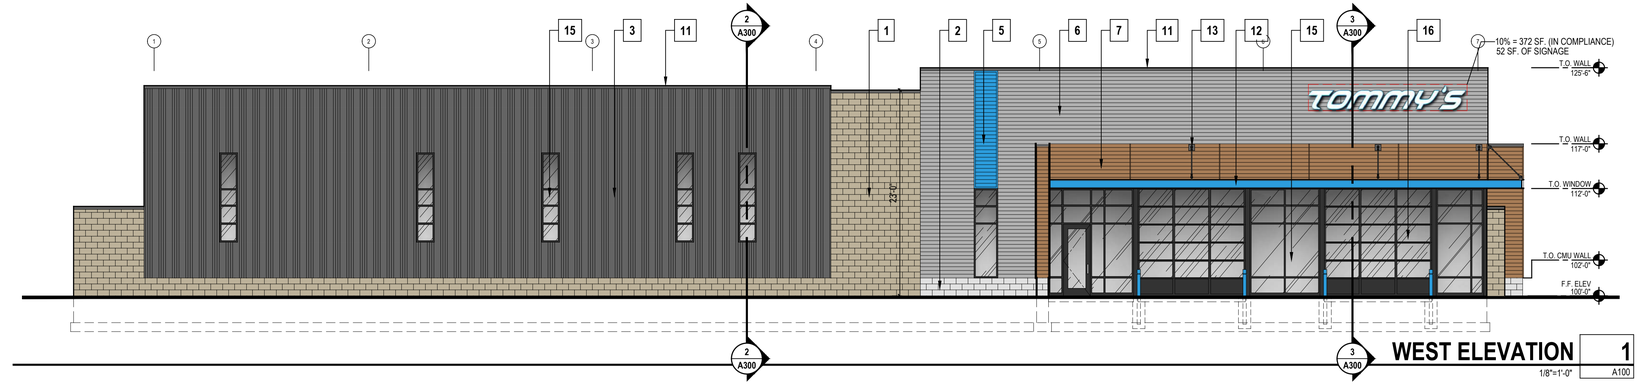

WEST ELEVATION 1

1/8"=1'-0" A100

EXTERIOR FINISHES

NOTE: ALL FINISH MATERIALS ARE BASIS OF DESIGN

1	MASONRY UNIT 1	MICHIGAN CERTIFIED CONCRETE PRODUCTS INC. COLOR - SAHARA LS - 8" STANDARD BLOCK	8	COPING & GUTTERS	BY METAL BUILDING SUPPLIER COLOR TO MATCH METAL SIDING - CHARCOAL	15	STOREFRONT SYSTEM	TUBELITE 14000 SERIES, PROFILE 2"X4½", ANODIZED FINISH EXTRA DARK BRONZE, 1" INSULATED LOW-E GLAZING, OR SIMILAR	
2	MASONRY UNIT 2	MICHIGAN CERTIFIED CONCRETE PRODUCTS INC. COLOR - ULTRA WHITE LS - 8" STANDARD BLOCK	9	DOWNSPOUTS	BY METAL BUILDING SUPPLIER COLOR TO MATCH ADJACENT MATERIALS	16	OVERHEAD DOOR 1	12'X12' INSULATED GLASS OVERHEAD DOOR WITH ALUMINUM BOTTOM PANEL COLOR TO MATCH STOREFRONT SYSTEM	
3	METAL SIDING 1	NUCOR - REVERSE CLASSIC (VERTICAL) COLOR: PVDF - CHARCOAL	10	DOOR & FRAME	PAINT TO MATCH METAL SIDING - CHARCOAL	17	OVERHEAD DOOR 2	16'x12' OVERHEAD DOOR MODEL 418 - FLUSH INSULATED PANEL, 16ga. SECTIONAL DOOR; FINISH - WHITE BAKED ON-POLYESTER	
4	METAL SIDING 2	NUCOR - REVERSE CLASSIC (VERTICAL) COLOR: PVDF - PEARL GRAY	11	COPING	METAL COPING W/ COUNT. CLEAT COLOR - PVDF/KYNAR - CHARCOAL GRAY	18	BOLLARD	CONCRETE FILLED BOLLARD, PAINT HAWAIIAN BLUE	
5	METAL SIDING 3	MBCI - MASTERLINE 16 COLOR HAWAIIAN BLUE	12	CANOPY	12" CHANNEL FRAMED OVERHANG W/ METAL GRATE PAINT HAWAIIAN BLUE	19			
6	METAL PANEL	VESTA- 5" STEEL SIDING- 462 SILVER LINING	13	CANOPY & SUPPORT	STEEL TURNBUCKLE - PAINT CHARCOAL GRAY				
7	METAL PANEL 2	VESTA- 5" STEEL SIDING- 402 GILDED GRAIN	14	ROOF	NUCOR - CFR STANDING SEAM ROOF SYSTEM COLOR: STANDARD GALVALUM				

SIGNAGE

1. REFER TO EXTERIOR ELEVATIONS FOR PERMITTED AND PROPOSED SIGNAGE SQFT.
2. ALL EXTERIOR SIGNAGE BY TENANT AND REQUIRE A SEPARATE PERMIT.
3. PROVIDE ELECTRICAL JUNCTION BOX FOR EXTERIOR SIGNAGE.

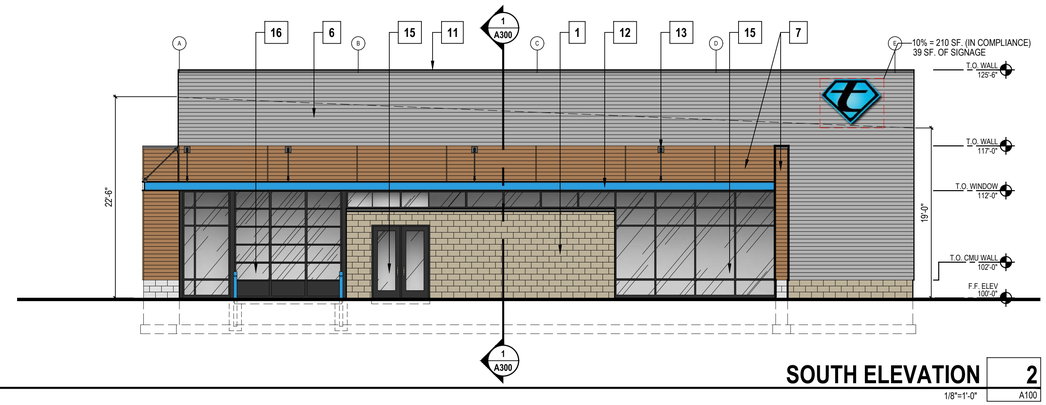

SOUTH ELEVATION 2

1/8"=1'-0" A100

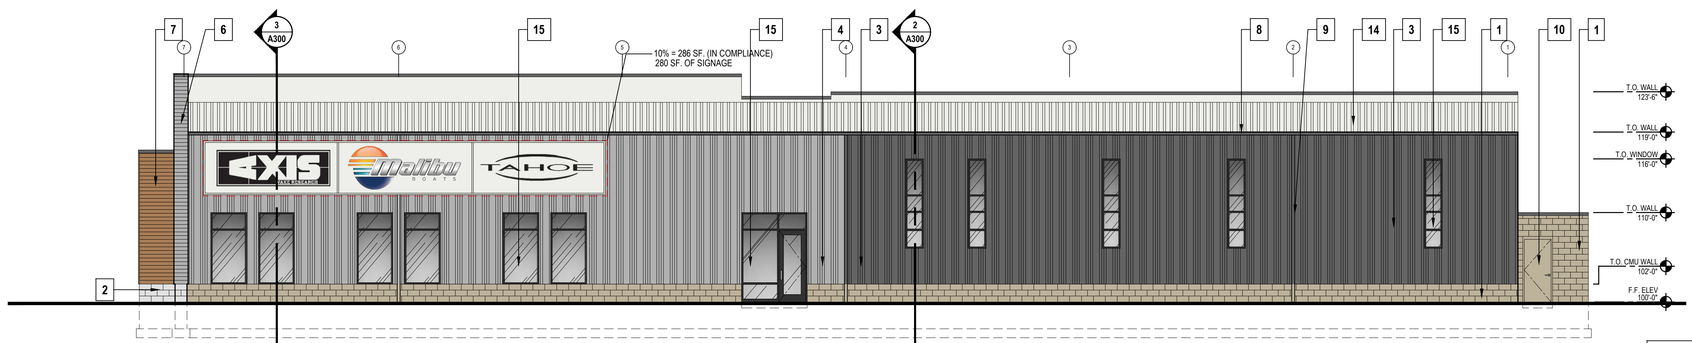

EAST ELEVATION 3

1/8"=1'-0" A100

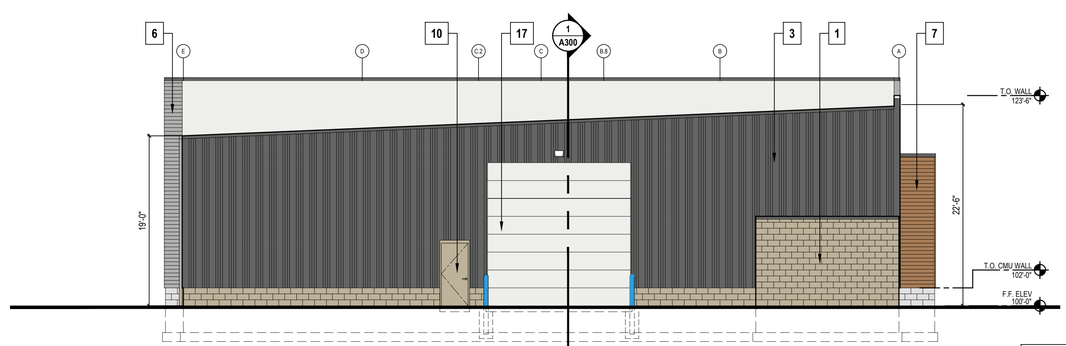

NORTH ELEVATION 4

1/8"=1'-0" A100

TOMMY'S
WILLOW PARK, TEXAS

SITE PLAN APPROVAL

EXTERIOR ELEVATIONS

A200

TOMMY'S

WILLOW PARK, TEXAS

SITE PLAN APPROVAL

EXTERIOR PERSPECTIVES

A201

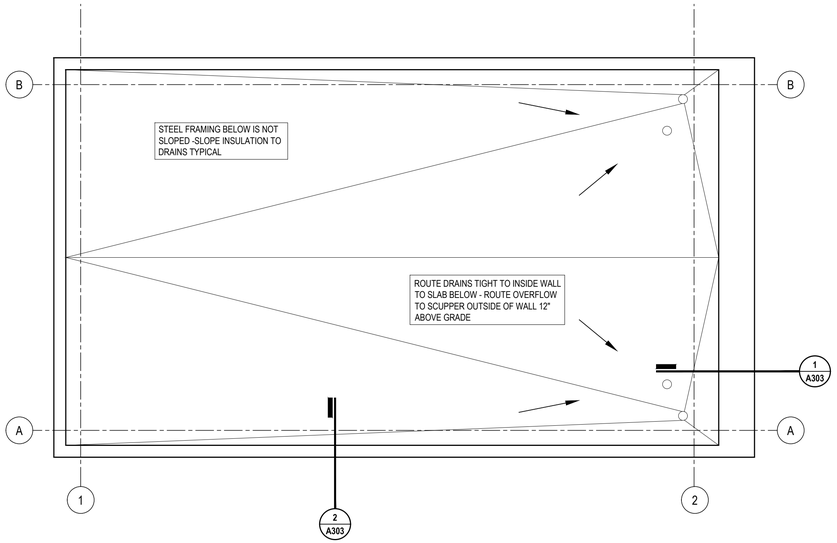

ROOF PLAN 2

1/4"=1'-0" A201

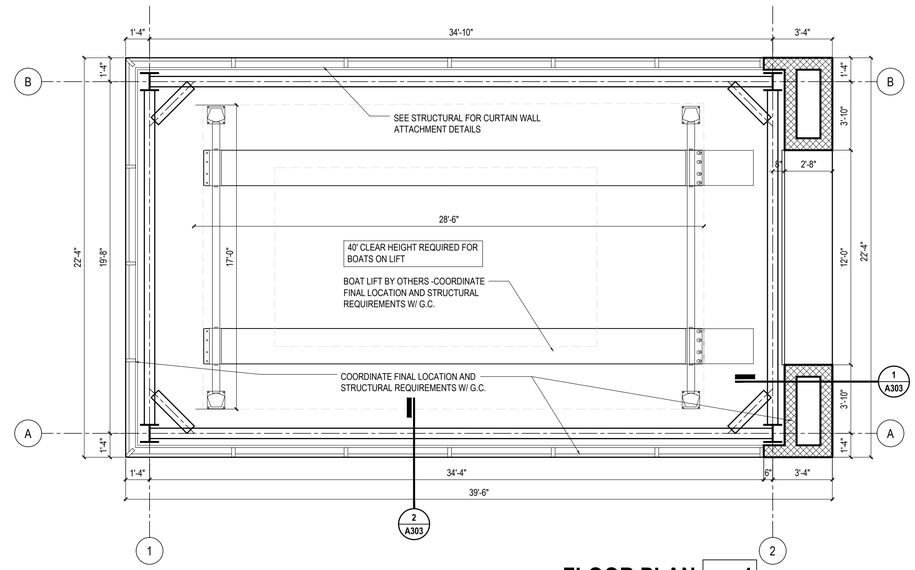

FLOOR PLAN 1

1/4"=1'-0" A201

NOTE: ALL FINISH MATERIALS ARE BASIS OF DESIGN

EXTERIOR FINISHES

1	MASONRY UNIT 1		MICHIGAN CERTIFIED CONCRETE PRODUCTS INC. COLOR - ULTRA WHITE LS - 8" STANDARD BLOCK
2	METAL PANEL		VESTA- 5" STEEL SIDING- 462 SILVER LINING
3	METAL PANEL 2		VESTA- 5" STEEL SIDING- 402 GILDED GRAIN
4	CURTAINWALL SYSTEM		TUBELITE CURTAINWALL SERIES, PROFILE 2 3/4"X6 3/4", ANODIZED FINISH EXTRA DARK BRONZE, 1" INSULATED LOW-E GLAZING. OR SIMILAR
5	OVERHEAD DOOR		12'X14' INSULATED GLASS OVERHEAD DOOR WITH ALUMINUM BOTTOM PANEL COLOR TO MATCH STOREFRONT SYSTEM
6	BOLLARD		CONCRETE FILLED BOLLARD, PAINT HAWAIIAN BLUE
7	COPING		METAL COPING W/ COUNT. CLEAT COLOR - PVDF/KYNAR - CHARCOAL GRAY

SIGNAGE

1. REFER TO EXTERIOR ELEVATIONS FOR PERMITTED AND PROPOSED SIGNAGE SQFT.
2. ALL EXTERIOR SIGNAGE BY TENANT AND REQUIRE A SEPARATE PERMIT.
3. PROVIDE ELECTRICAL JUNCTION BOX FOR EXTERIOR SIGNAGE.

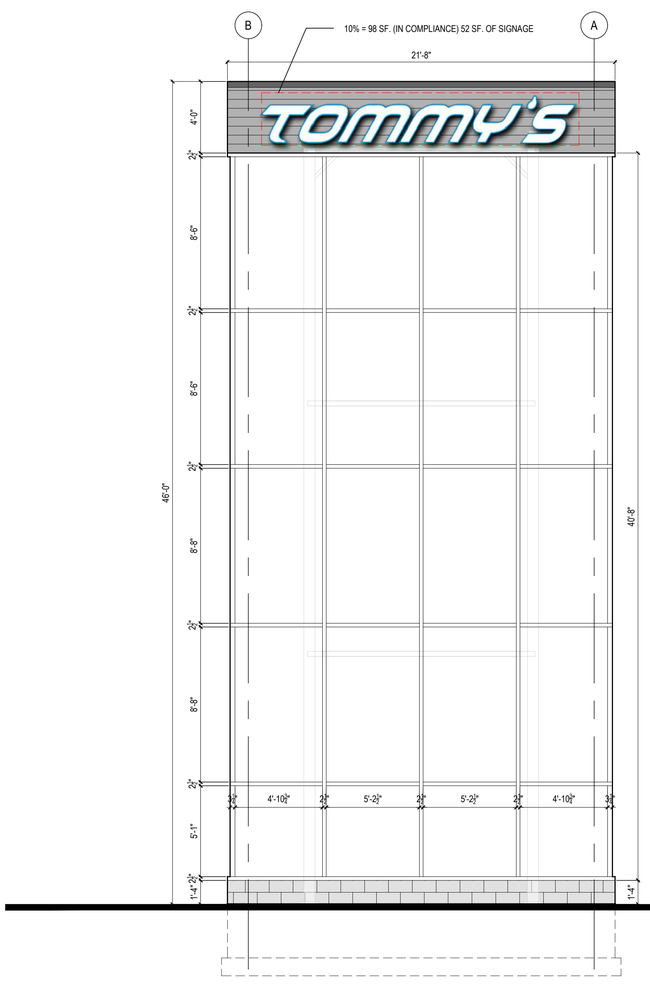

EAST ELEVATION 4

1/4"=1'-0" A201

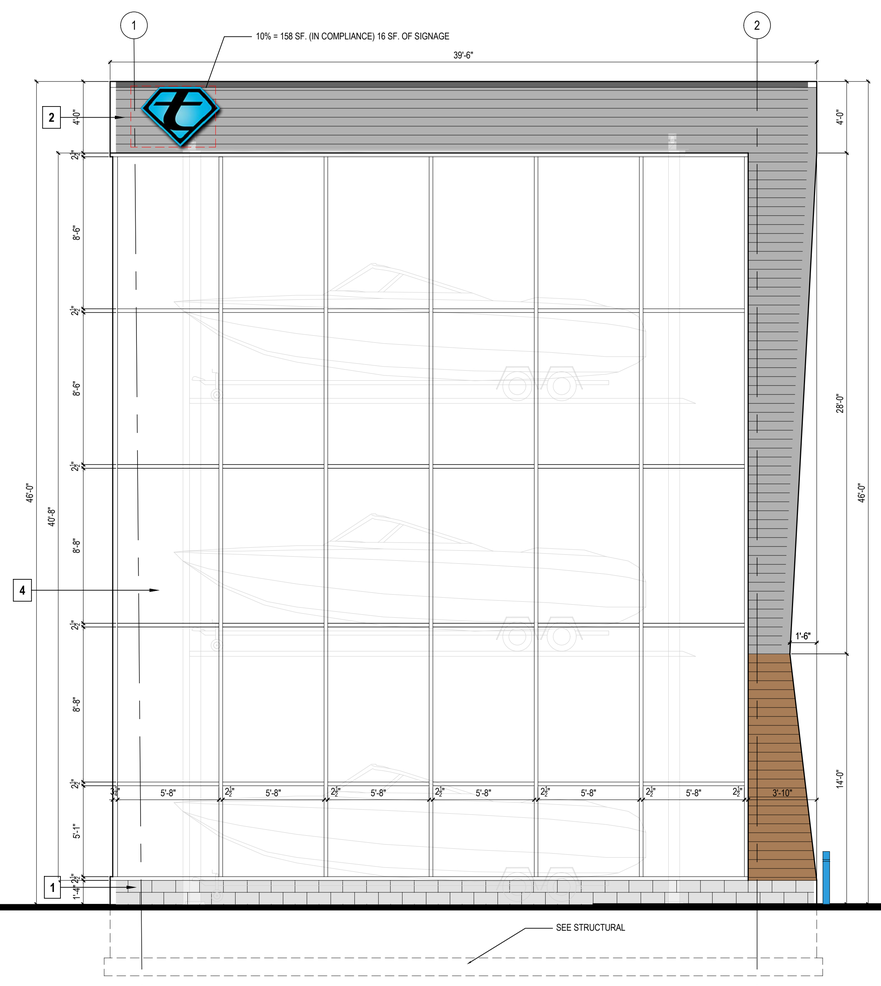

NORTH ELEVATION 3

1/4"=1'-0" A201

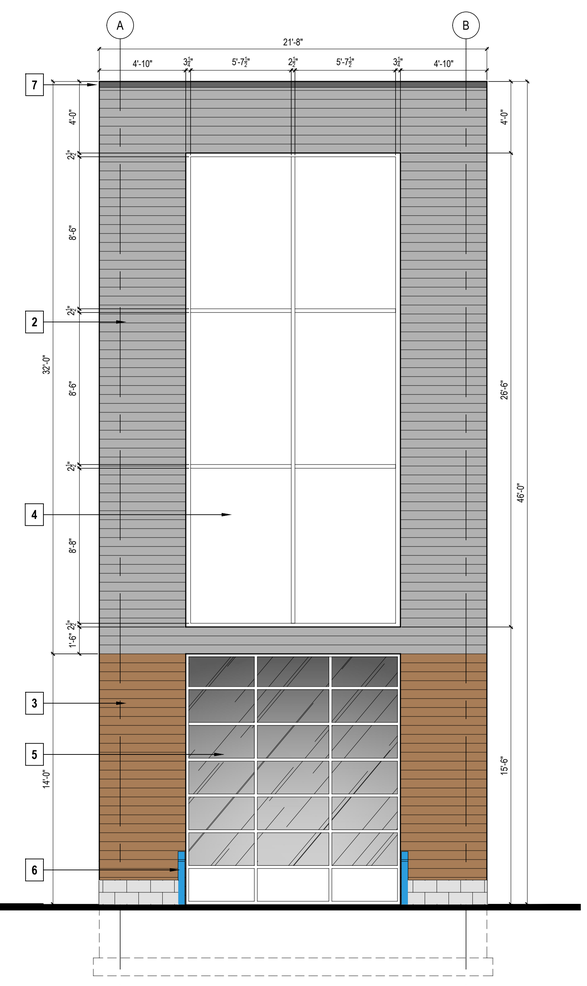

WEST ELEVATION 2

1/4"=1'-0" A201

TOMMY'S WILLOW PARK, TEXAS

SITE PLAN APPROVAL

EXTERIOR BOAT STORAGE ELEVATIONS

A202

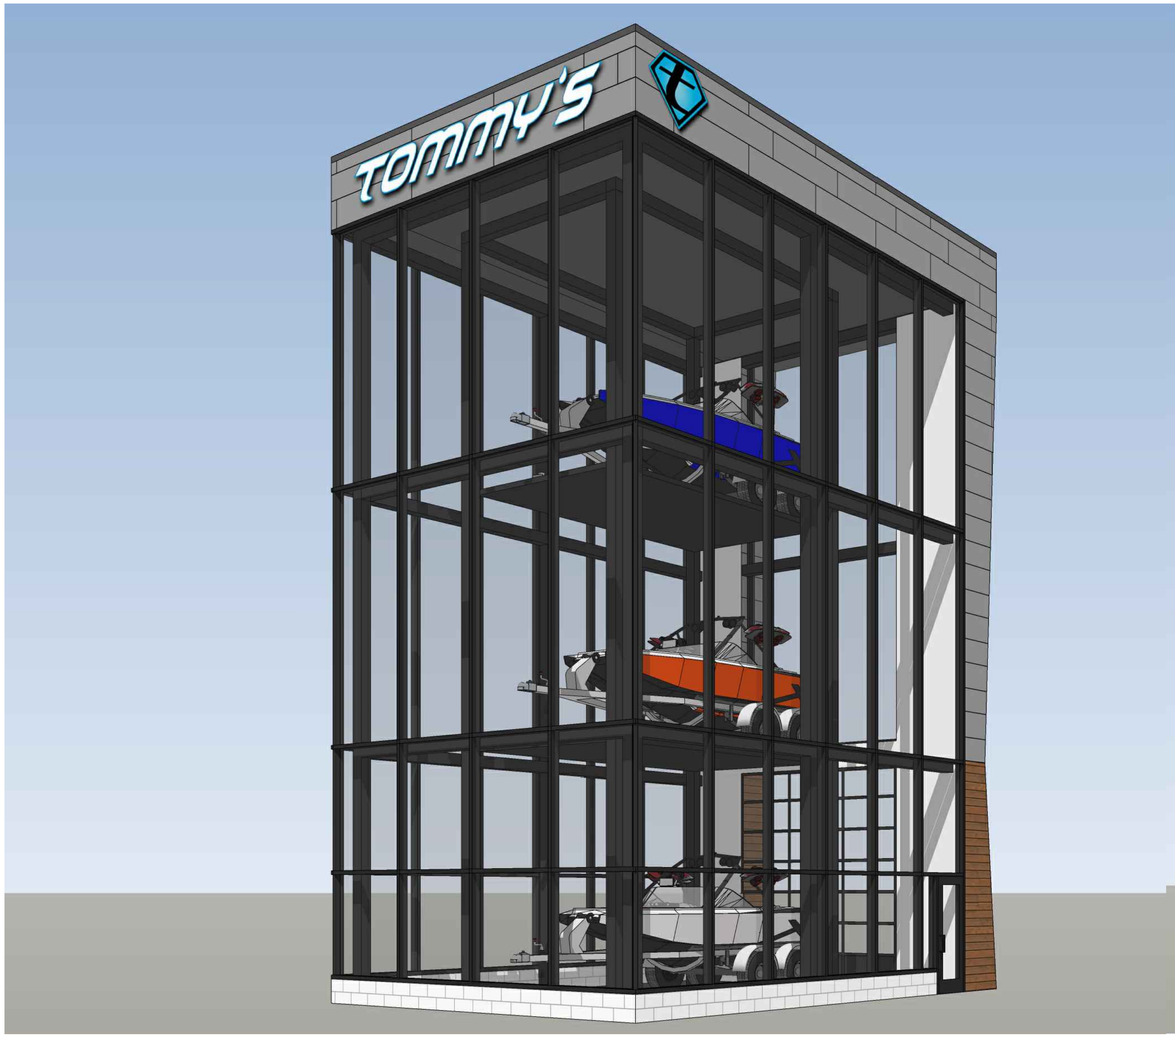

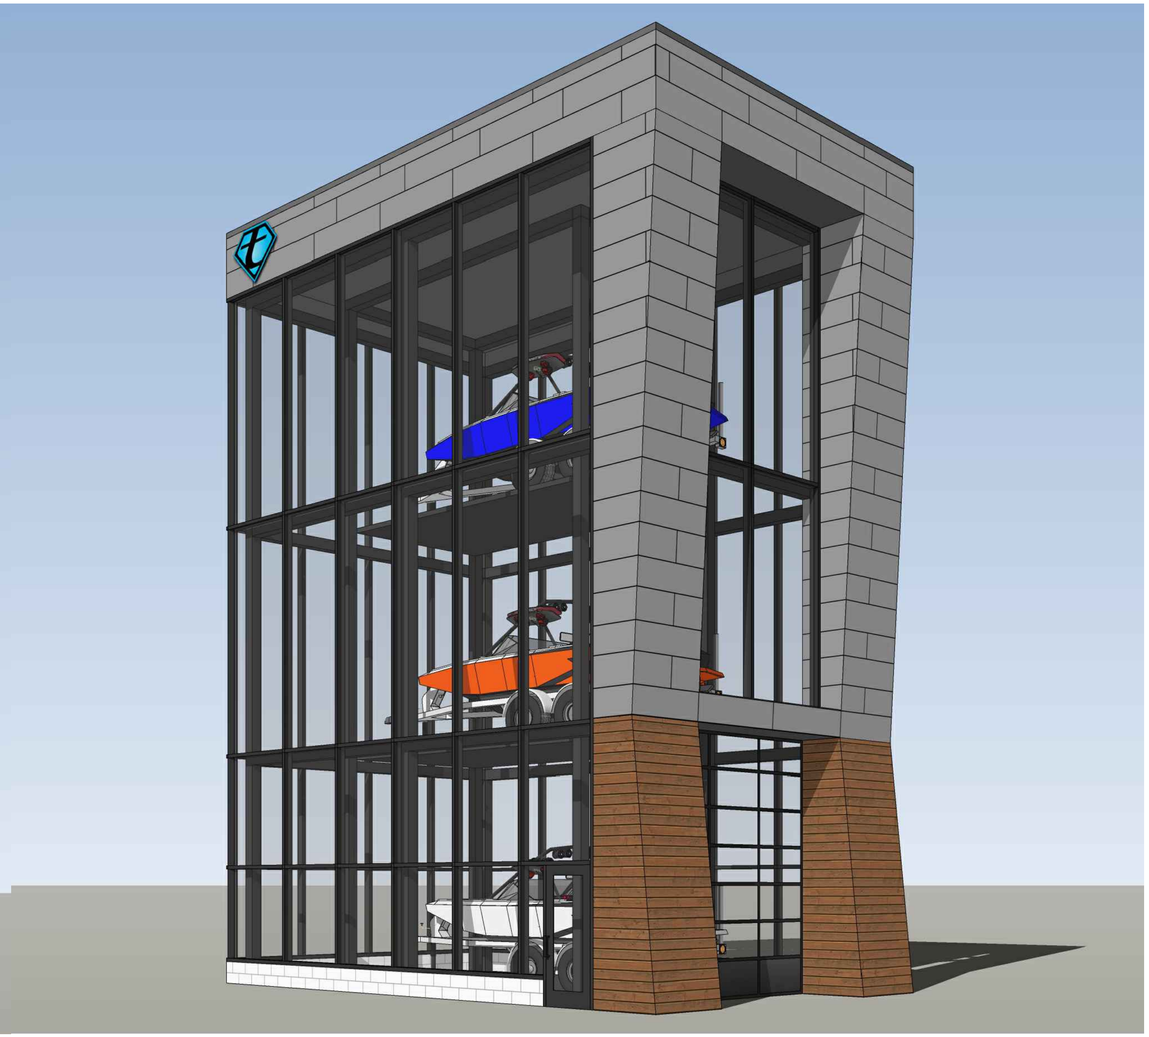

Tommy's
WILLOW PARK, TEXAS

SITE PLAN APPROVAL

EXTERIOR PERSPECTIVES

A203