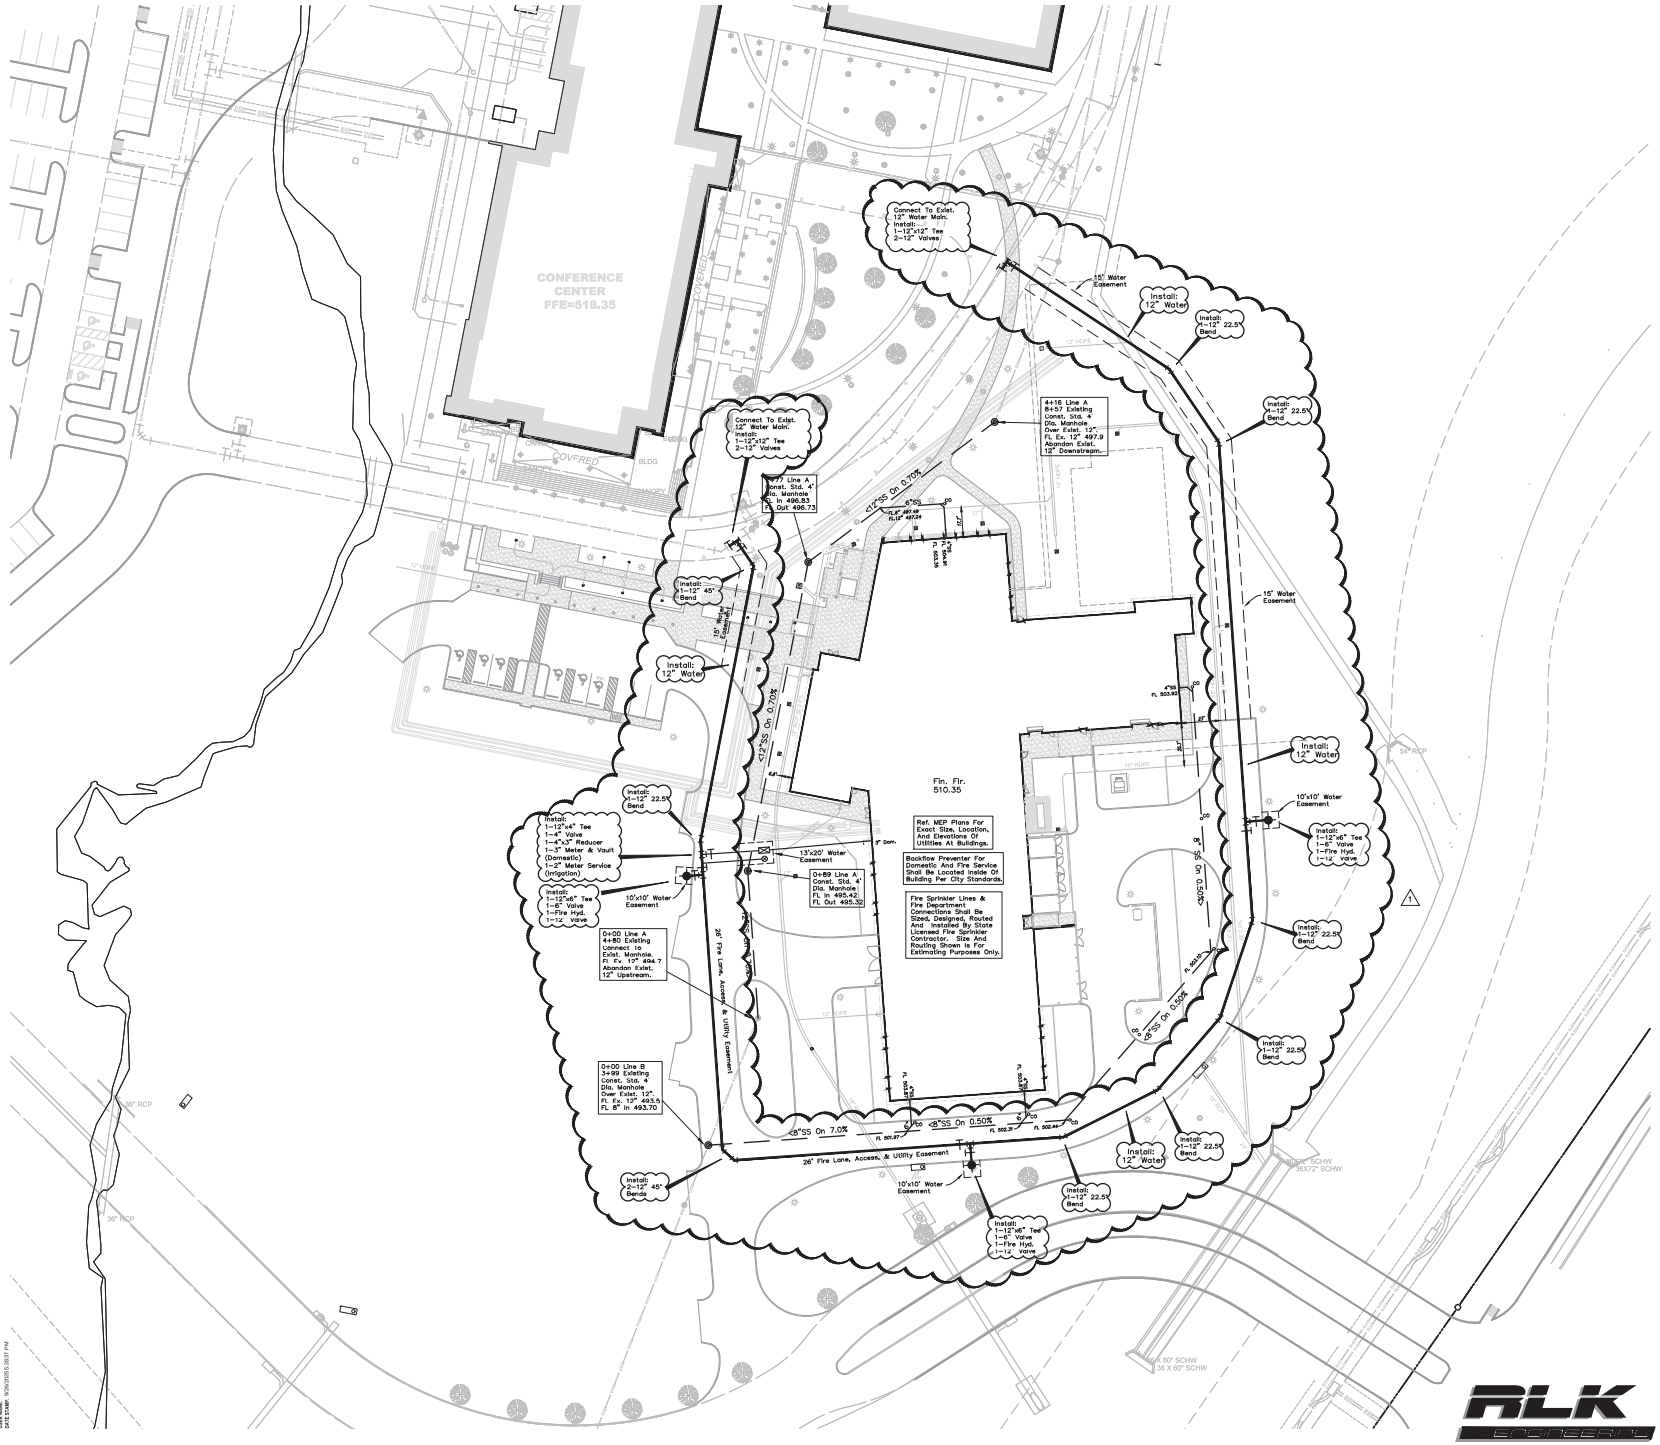

0 30 60
GRAPHIC SCALE
1"=30'

RLK ENGINEERING, INC.
111 West Main
Allen, Texas 75013
(972) 359-1733 Off
(972) 359-1833 Fax
Texas Registration No. 579

RLK PATH: Autodesk Docs://TEAM/CWS1 Collin College-Wylie-CTE Build Out/CAD/CWS1-ARCH-HCD-CENTRAL.rvt
USER NAME: TEAM
DATE/TIME: 9/30/2025 3:37:37 PM

Page Stantec

Page Southerland Page, Inc.
1800 Main Street Suite 123
Dallas, TX 75201
pagethink.com

TEL 214 522 3900
FAX 214 522 4380

ARCHITECTURE / ENGINEERING / INTERIORS / PLANNING / CONSULTING
Albany / Albuquerque / Atlanta / Austin / Boston / Charleston / Dallas / Denver / Dubai / Houston / Los Angeles / Mexico City / New York City / Orlando / Phoenix / Raleigh / Richmond / San Antonio / San Francisco / Tampa / Washington DC

CONSULTANT TEAM

STRUCTURAL
Page Southerland Page, Inc.
1800 Main Street
Suite 123
Dallas, TX 75201
214 522 3900

FIRE PROTECTION
RWB Consulting Engineers
Merit Tower, 12222 Merit Dr
Suite 400
Dallas, TX 75251
972 788 4222

LOW VOLTAGE
Page Southerland Page, Inc.
400 W. Cesar Chavez Street
Fifth Floor
Austin, TX 78701
512 472 8721

MEP
RWB Consulting Engineers
Merit Tower, 12222 Merit Dr
Suite 400
Dallas, TX 75251
972 788 4222

CIVIL
RLK Engineering, Inc.
111 West Main Street
Allen, TX 75013
972-359-1733

LANDSCAPE
Westwood Professional Services
7557 Rambler Rd
#1400
Dallas, TX 75231
972 235 3031

CONSTRUCTION MANAGER
AECom
13355 Noel Rd
Suite 400
Dallas, TX 75240
972-536-1000

CONSTRUCTION MANAGER @ RBK
Skanska USA Inc
105 Decker Ct
Suite 1080
Irving, TX 75062
972-231-4640

COLLIN COLLEGE

KEYPLAN

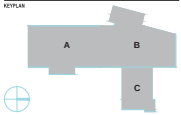

REVISION HISTORY

REVISION	DESCRIPTION	DATE
1	ADDENDUM A	27 OCT 2025

PROFESSIONAL SEAL

CLIENT
Collin College - Wylie

PROJECT
Career Technical Education Building 6 / E
391 Country Club Rd, Wylie, TX 75098

PROJECT NUMBER	ABBREVIATION
32423484.1	CCCC-HVC CTE
DRAWN BY	CHECKED BY
TEAM	TEAM

ORIGINAL ISSUE
CONSTRUCTION DOCUMENTS
10 OCT 2025

SHEET NAME
WATER & SANITARY SEWER PLAN

SHEET NUMBER
CWS1.0