Representative Elevations

OVERALL NORTH EXTERIOR ELEVATION

SEE ELEVATION 1B | SEE ELEVATION 1A

1"=30'

0   15'   30'   60'   150'

T.O.P. 43'-4"
T.O.P. 40'-7"
F.F.E. 0"

SCALE: 1" = 30'-0"

OVERALL SOUTH EXTERIOR ELEVATION

SEE ELEVATION 2B | SEE ELEVATION 2A

1"=30'

0   15'   30'   60'   150'

T.O.P. 40'-7"
F.F.E. 0"

SCALE: 1" = 30'-0"
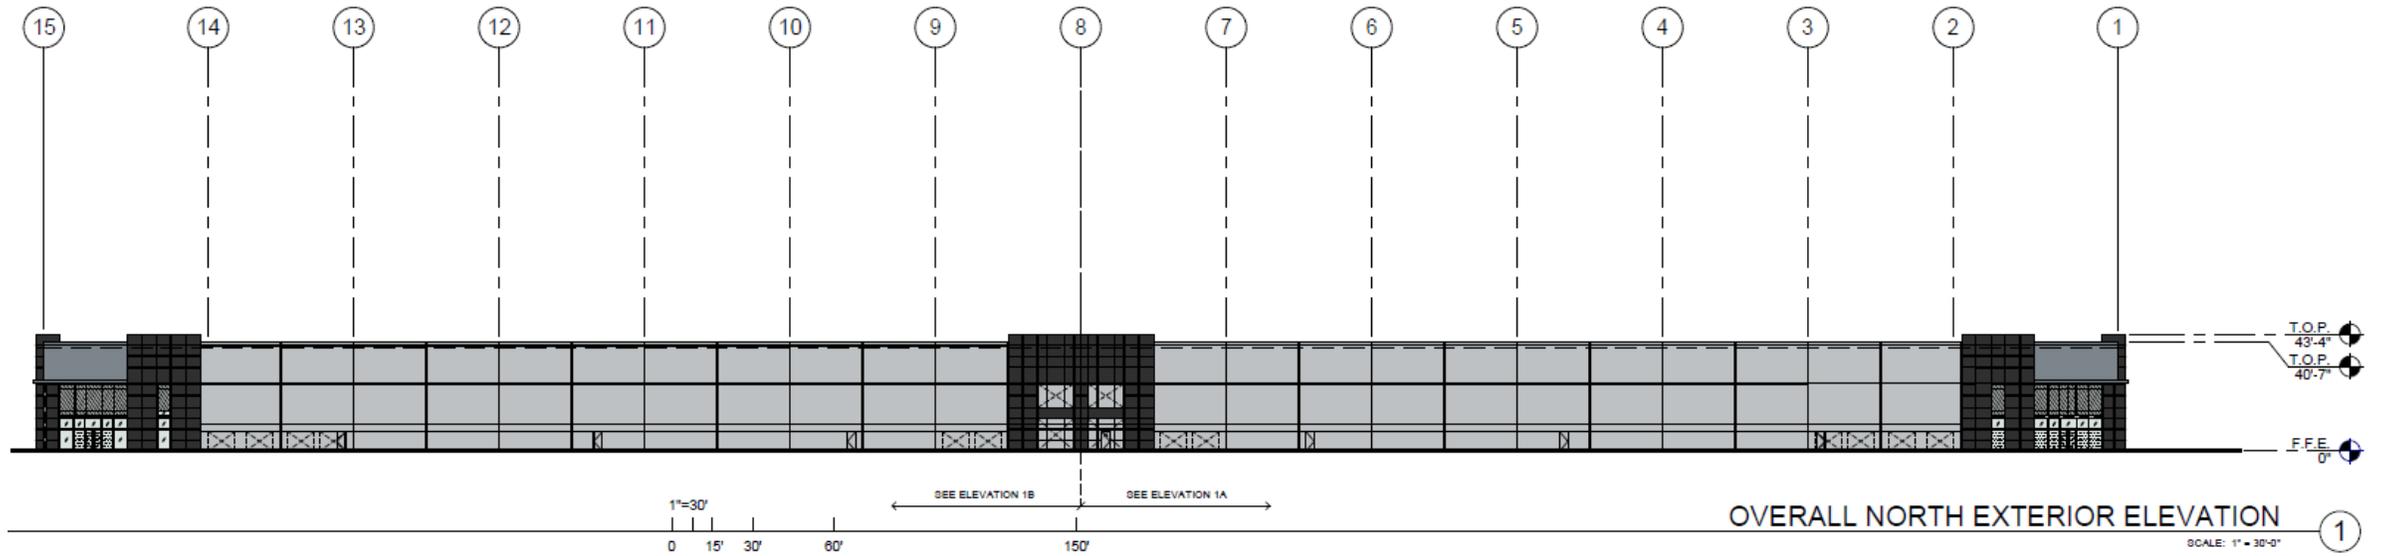
Landscape Site Plan Exhibit
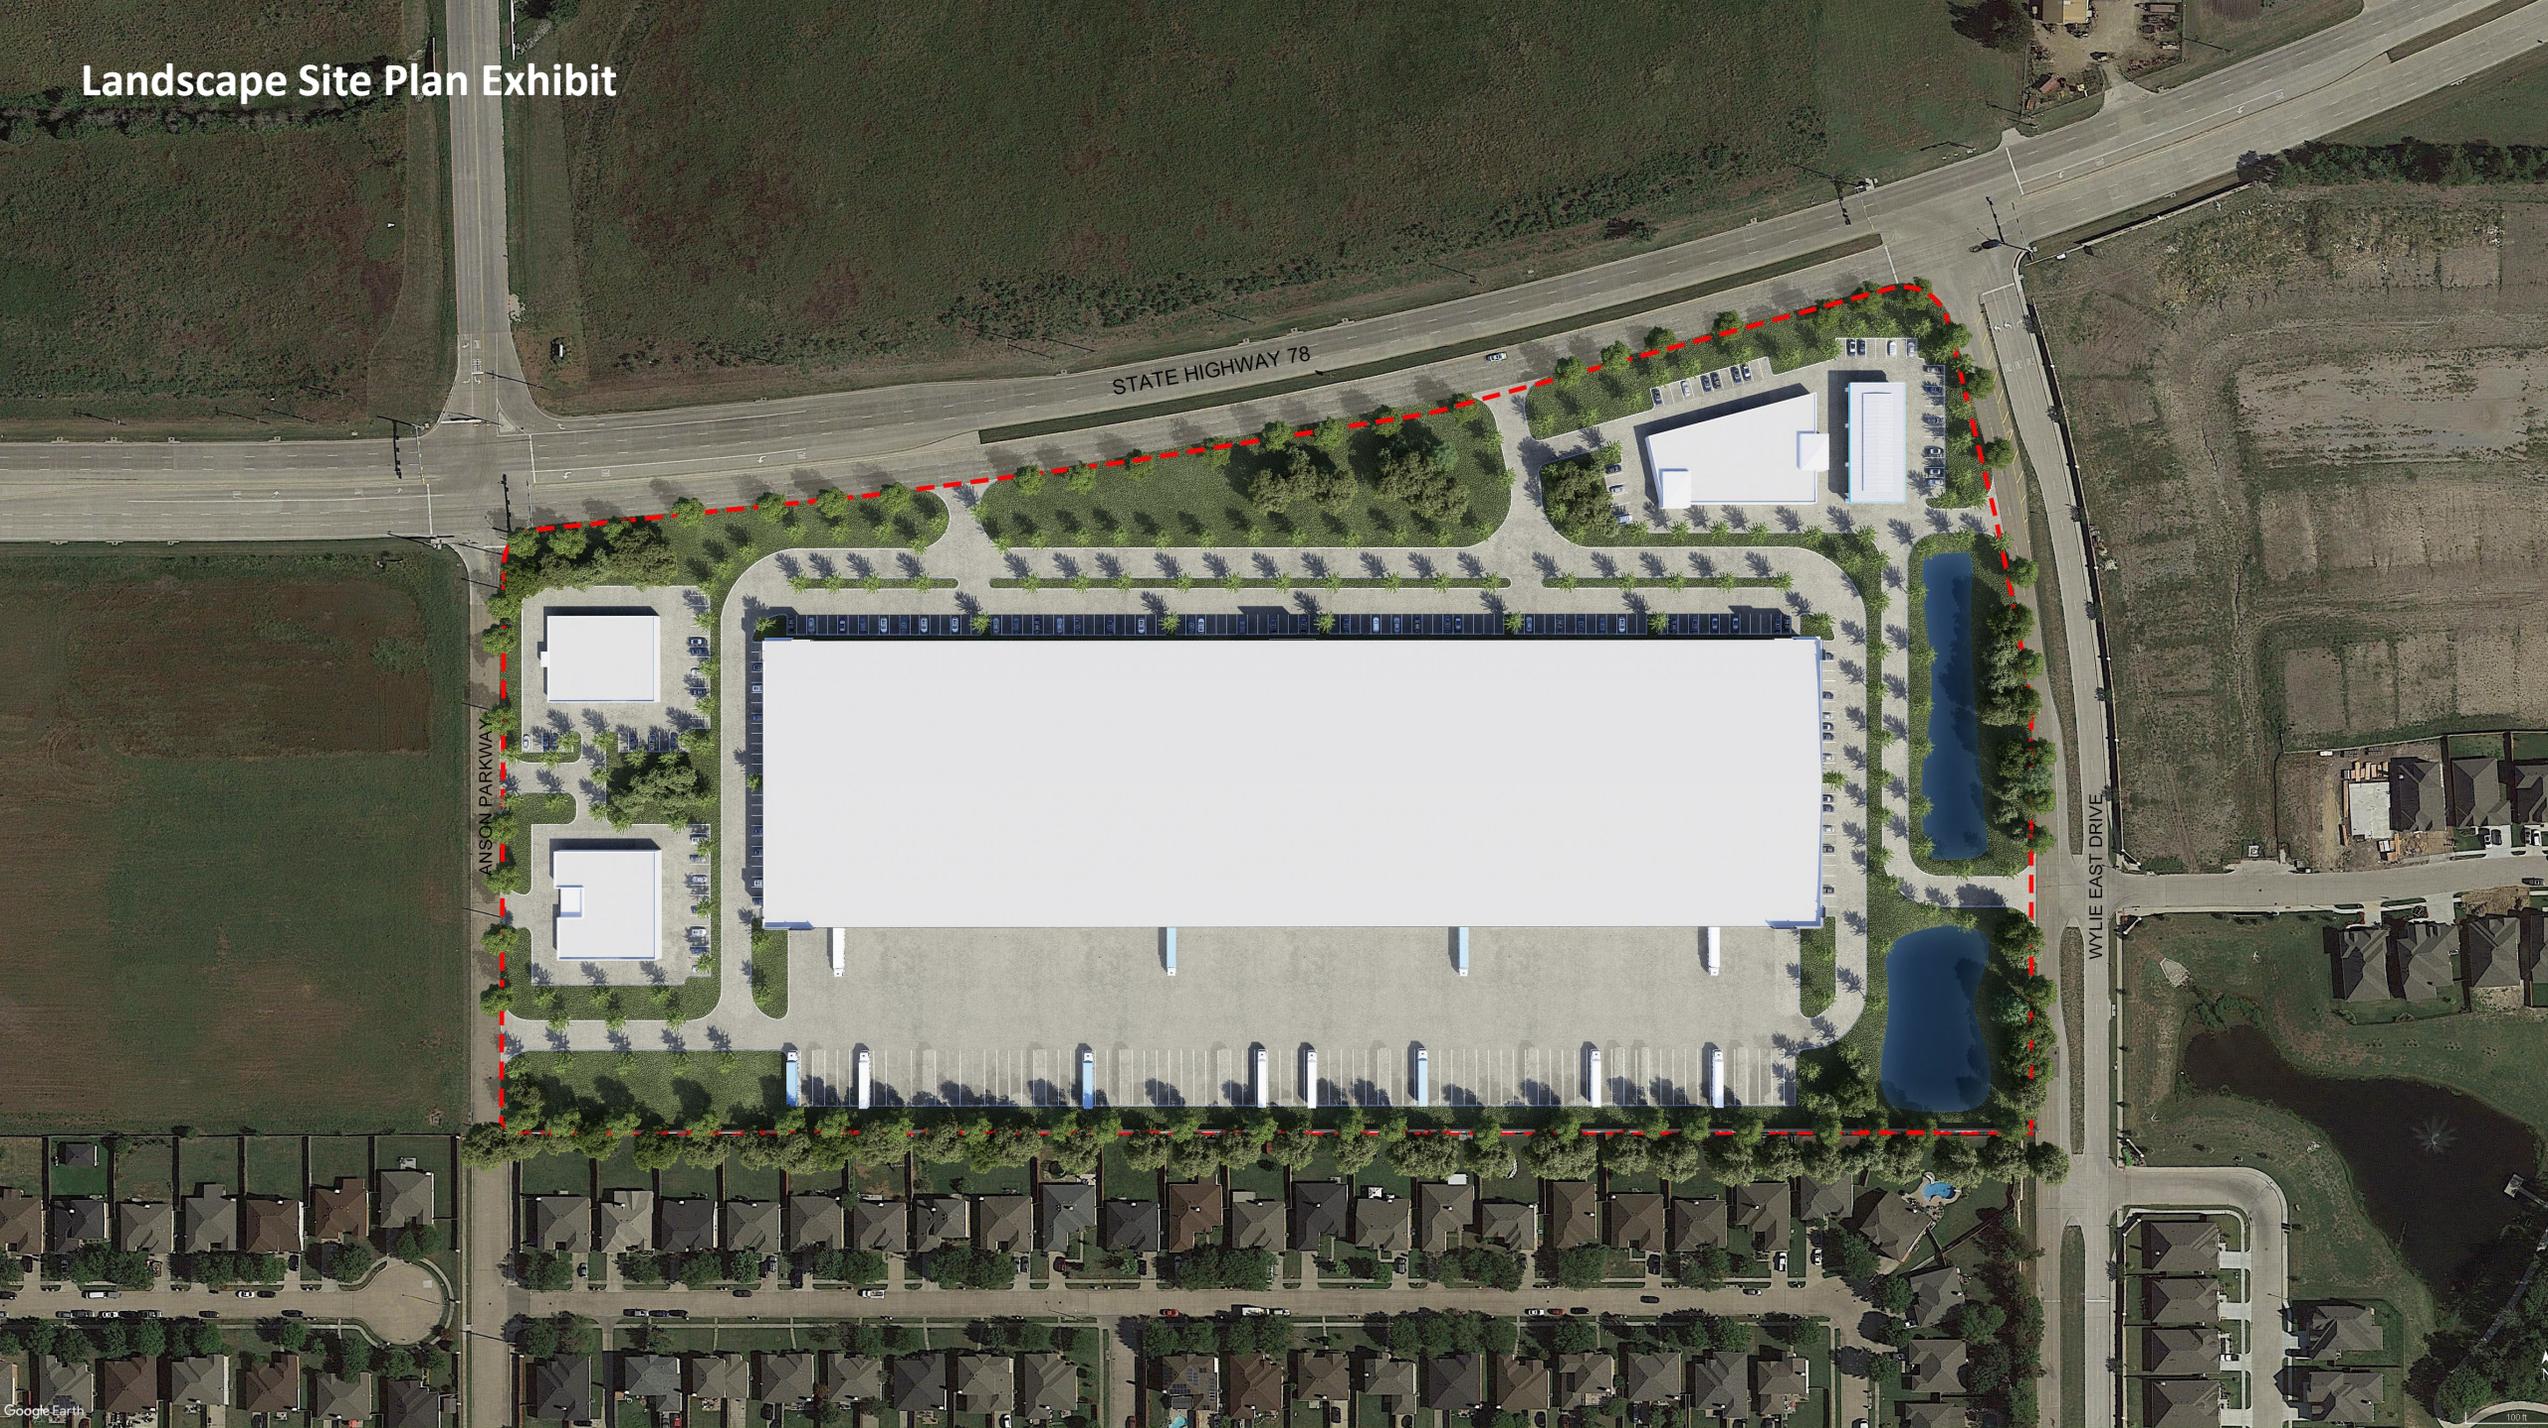
STATE HIGHWAY 78

ANSON PARKWAY

WYLIE EAST DRIVE

Google Earth

Landscape Site Plan Exhibit

STATE HIGHWAY 78

Google Earth

Landscape Site Plan Exhibit

WYLIE EAST DRIVE

STATE HIGHWAY 78