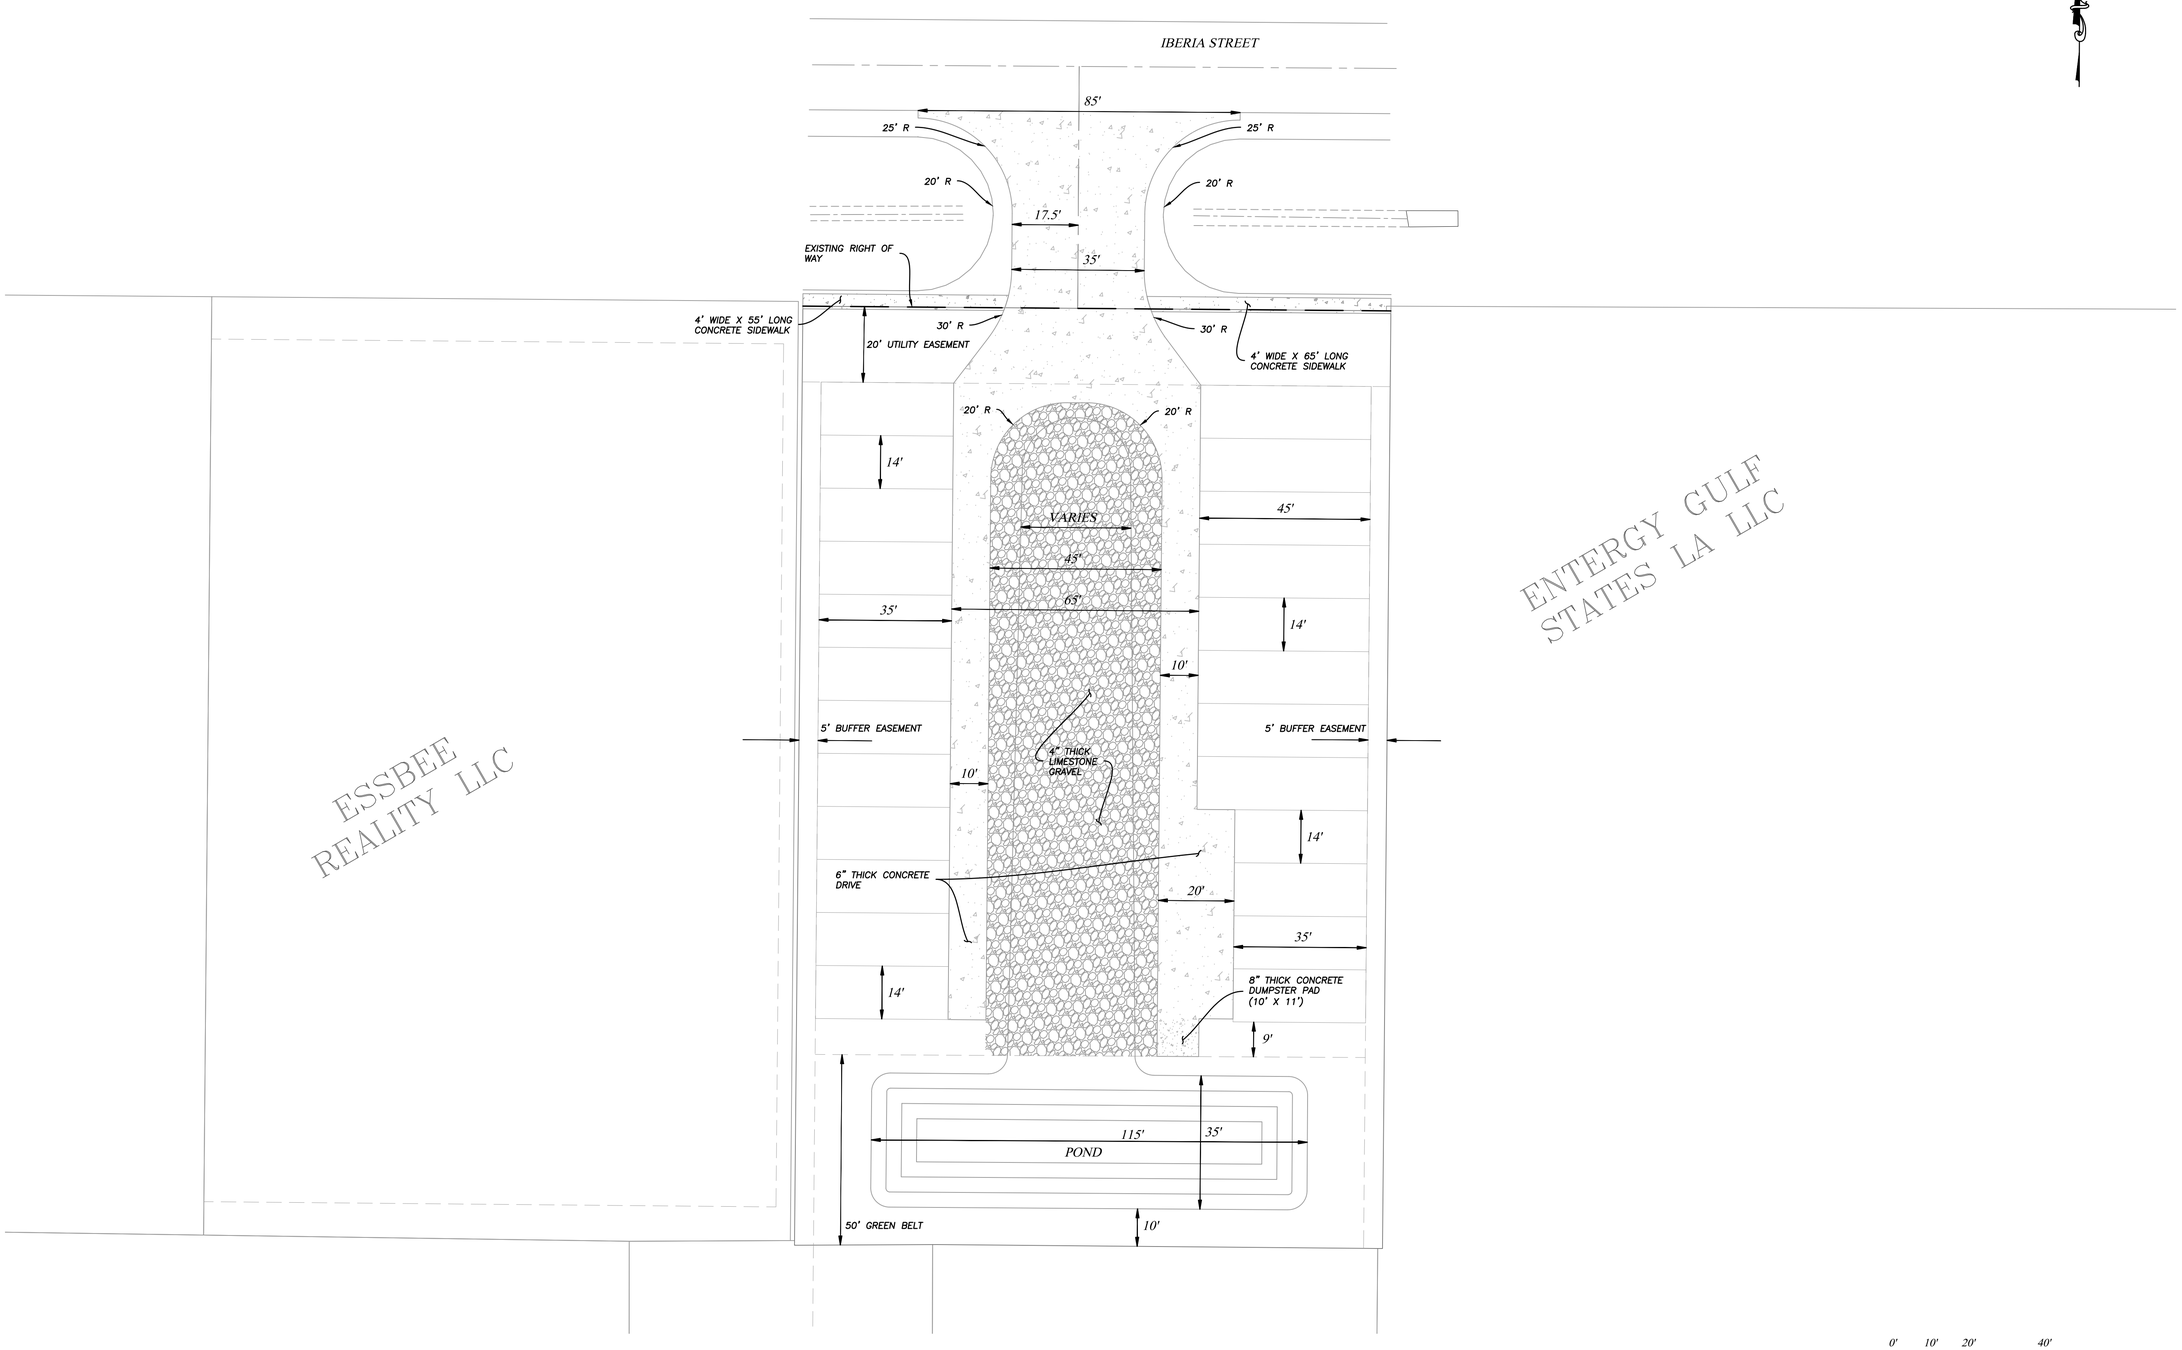

0' 10' 20' 40'

SCALE: 1"=20'

Ragin Engineering

218 RUE BEAUREGARD, STE.H
LAFAYETTE, LA 70508
CHAD@RAGINENGR.COM

NO.	DATE	REVISION DESCRIPTION	BY

SITE PLAN

TRIPLE S SELF STORAGE
NOT FOR CONSTRUCTION

NOT FOR CONSTRUCTION

CHAD M. ROUSSEL, P.E.

JOB NO. 1065

SHEET NUMBER

3

DATE

AUGUST 5, 2025

R:\JOBS\1065\PLANS\3_SITE PLAN.dwg

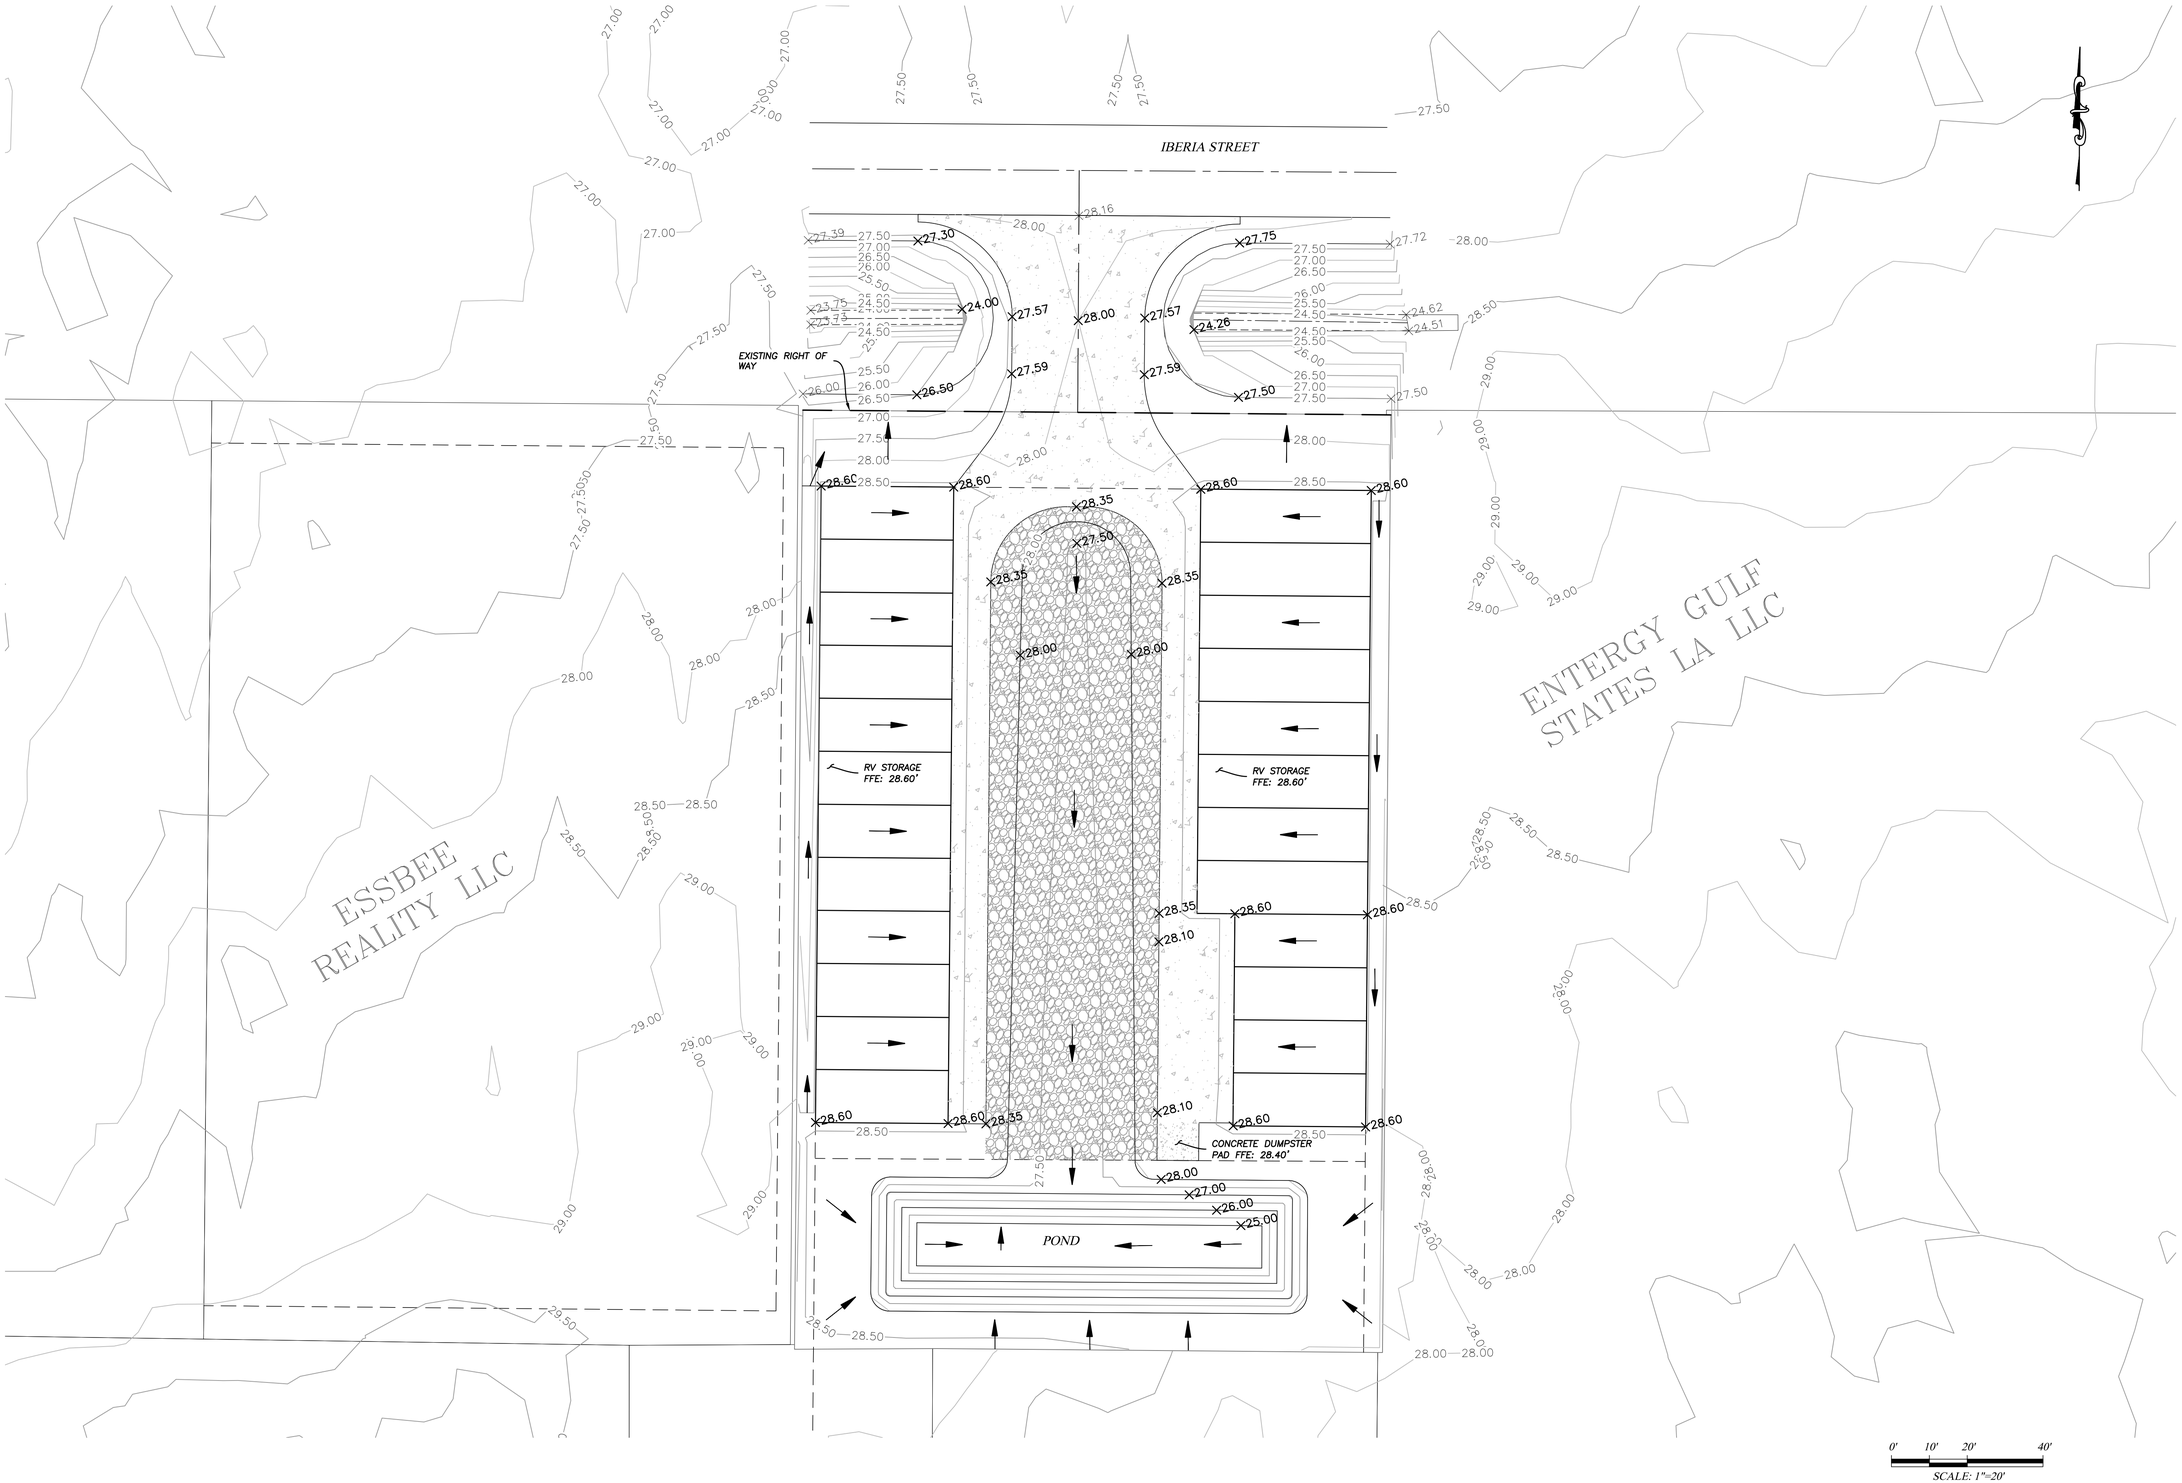

Ragin Engineering
218 RUE BEAUREGARD, STE.H
LAFAYETTE, LA 70508
CHAD@RAGINENGR.COM

NO.	DATE	REVISION DESCRIPTION	BY

GRADING PLAN

TRIPLE S SELF STORAGE
NOT FOR CONSTRUCTION

NOT FOR CONSTRUCTION

CHAD M. ROUSSEL, P.E.

JOB NO. 1065

SHEET NUMBER

4

DATE
AUGUST 5, 2025

R:\JOBS\1065\PLANS\4_GRADING PLAN.dwg

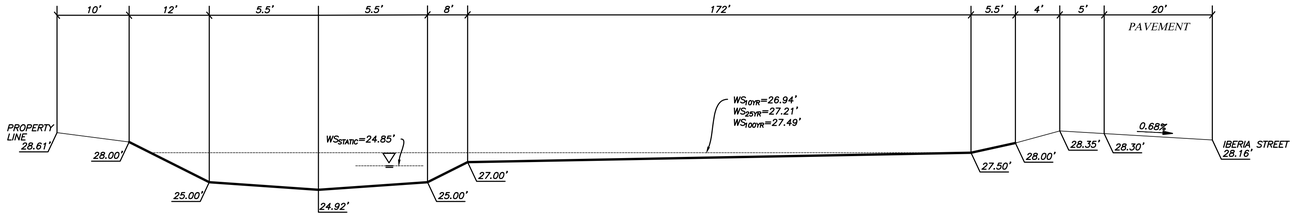

CROSS SECTION A-A
POND #1
(NOT TO SCALE)

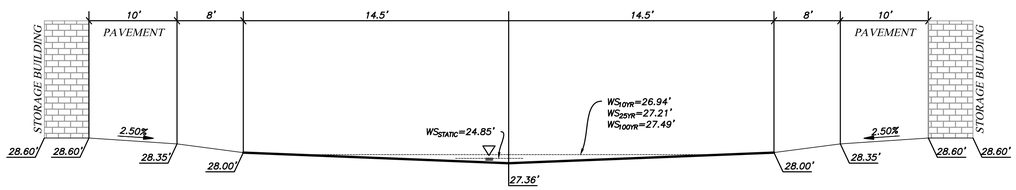

CROSS SECTION B-B
POND #1
(NOT TO SCALE)

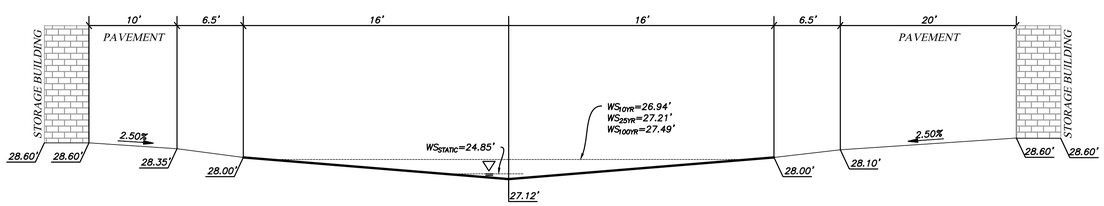

CROSS SECTION C-C
POND #1
(NOT TO SCALE)

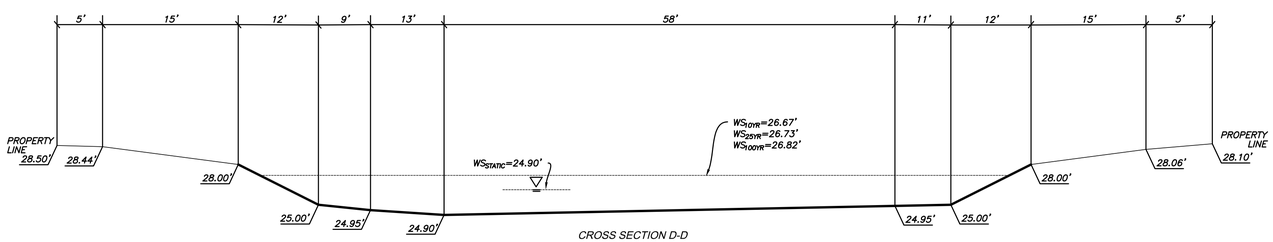

CROSS SECTION D-D
POND #1
(NOT TO SCALE)

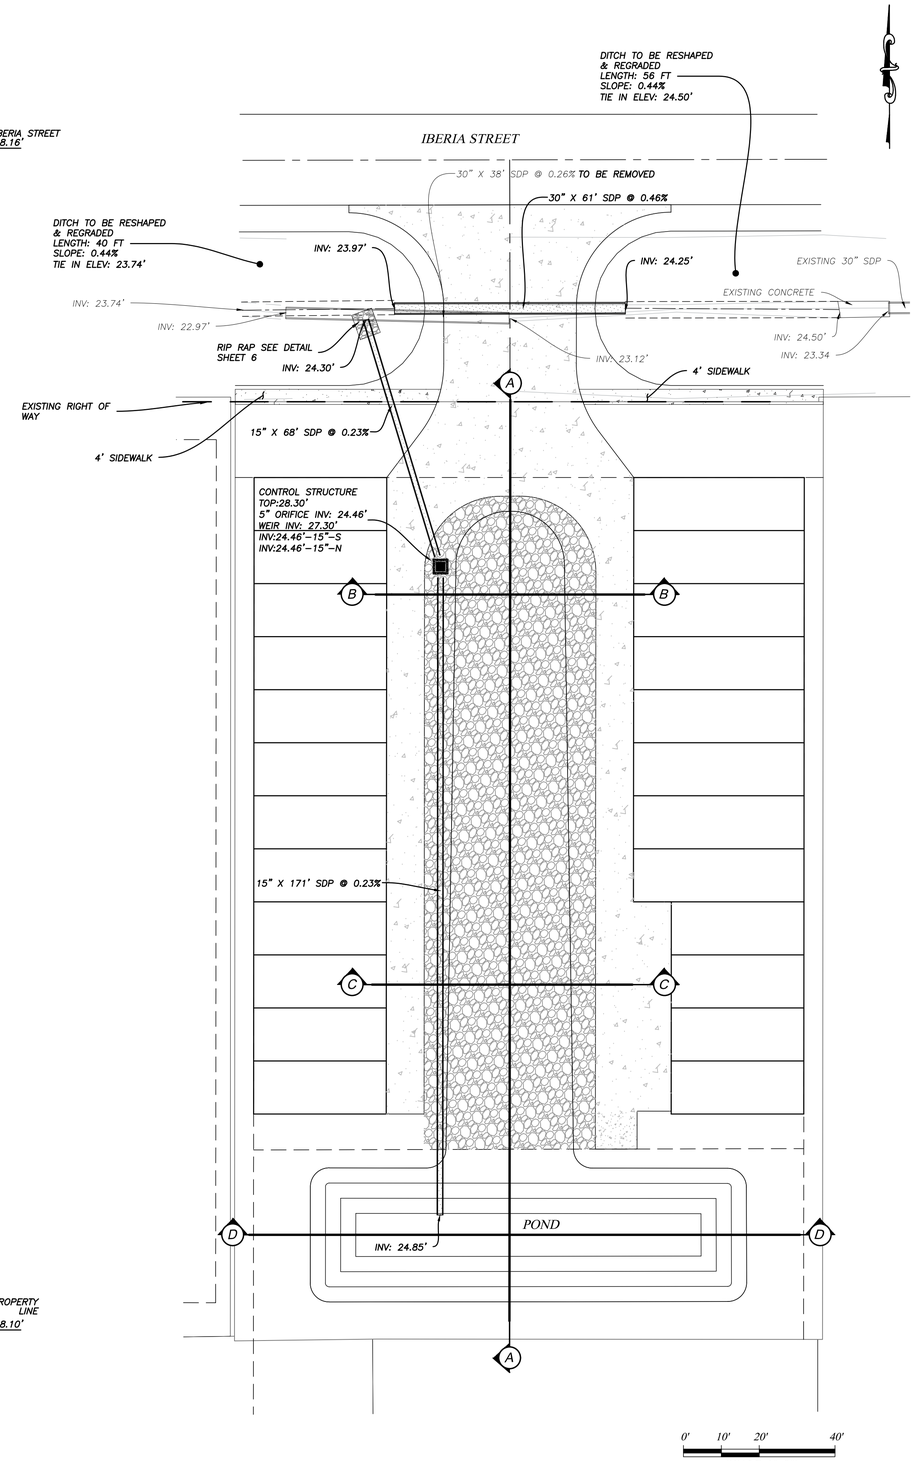

Ragin Engineering
218 RUE BEAUREGARD, STE H
LAFAYETTE, LA 70508
CHAD@RAGINENGR.COM

NO.	DATE	REVISION DESCRIPTION	BY

DRAINAGE PLAN & POND CROSS SECTION

TRIPLE S SELF STORAGE
NOT FOR CONSTRUCTION

NOT FOR CONSTRUCTION

CHAD M. ROUSSEL, P.E.

JOB NO. 1065

SHEET NUMBER

5

DATE
AUGUST 5, 2025

R:\JOBS\1065\PLANS\5_DRAINAGE PLAN & POND CROSS SECTION.dwg