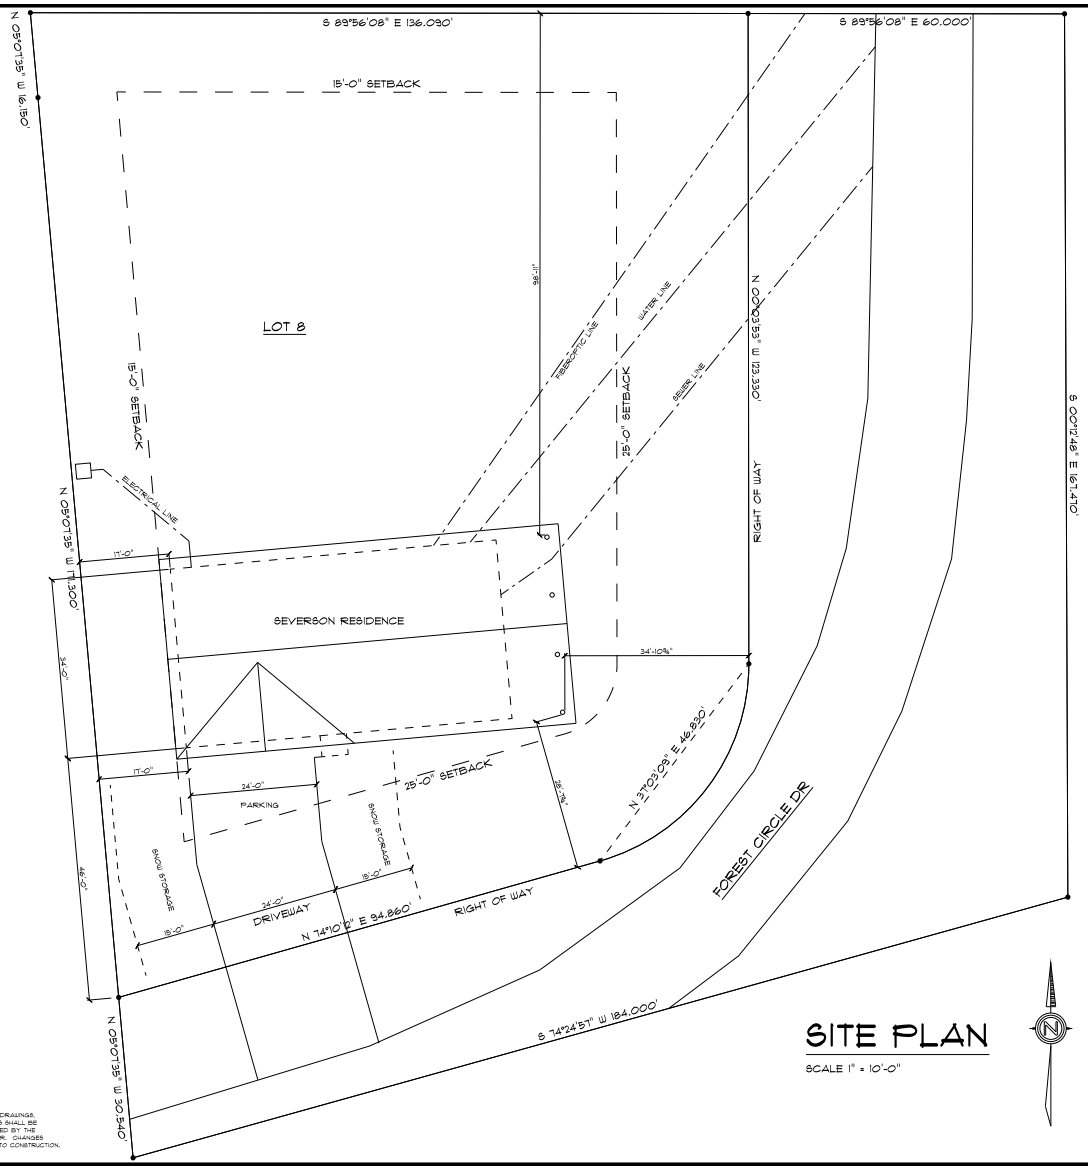

SITE PLAN

SCALE 1" = 10'-0"

VICINITY MAP

LEGAL DESCRIPTION

LOT 8 FOREST CIRCLE DR SEVERSON RESIDENCE,
LOT 8, FOREST MEADOW,
ALPINE, LINCOLN COUNTY, WYOMING

Professional Engineer
MATTHEW WEBB
PE 19886
STATE
WYOMING
02/16/26

CONTRACTOR'S RESPONSIBILITY

IT IS THE CONTRACTOR'S RESPONSIBILITY TO REVIEW ALL ASPECTS OF THESE DRAWINGS, ARCHITECTURAL AND STRUCTURAL PRIOR TO CONSTRUCTION. ANY CONFLICTS SHALL BE REPORTED TO THE ENGINEER FOR CORRECTION. CHANGES MAY BE PROPOSED BY THE CONTRACTOR IF HE FEELS THE CHANGE IS IN THE BEST INTEREST OF THE OWNER. CHANGES SHALL BE FORWARDED TO THE ENGINEER IN WRITING FOR APPROVAL PRIOR TO CONSTRUCTION.

DRAWINGS & SPECIFICATIONS, AS INSTRUMENTS OF PROFESSIONAL SERVICE ARE AND SHALL REMAIN PROPERTY OF DESIGN INTELLIGENCE, LLC. THESE DOCUMENTS ARE NOT TO BE USED IN WHOLE OR IN PART FOR ANY OTHER PROJECT OR PURPOSE WHATSOEVER, WITHOUT THE PRIOR SPECIFIC WRITTEN AUTHORIZATION OF DESIGN INTELLIGENCE, LLC.

C1

LOT 8 FOREST CIRCLE DR SEVERSON RESIDENCE
ALPINE, LINCOLN COUNTY, WYOMING

DESIGN INTELLIGENCE LLC
1031 ERIKSON DR.
REXBURG, IDAHO
83440
PHONE (208) 359-1140
FAX: (208) 359-0140
EMAIL: JOSH@DESIGNINTEL.COM

SCALE AS NOTED
DRAWN BY MDW
2025-239

DESIGN INTELLIGENCE
THE ENGINEERING FIRM

DATE 2/16/2026

C1