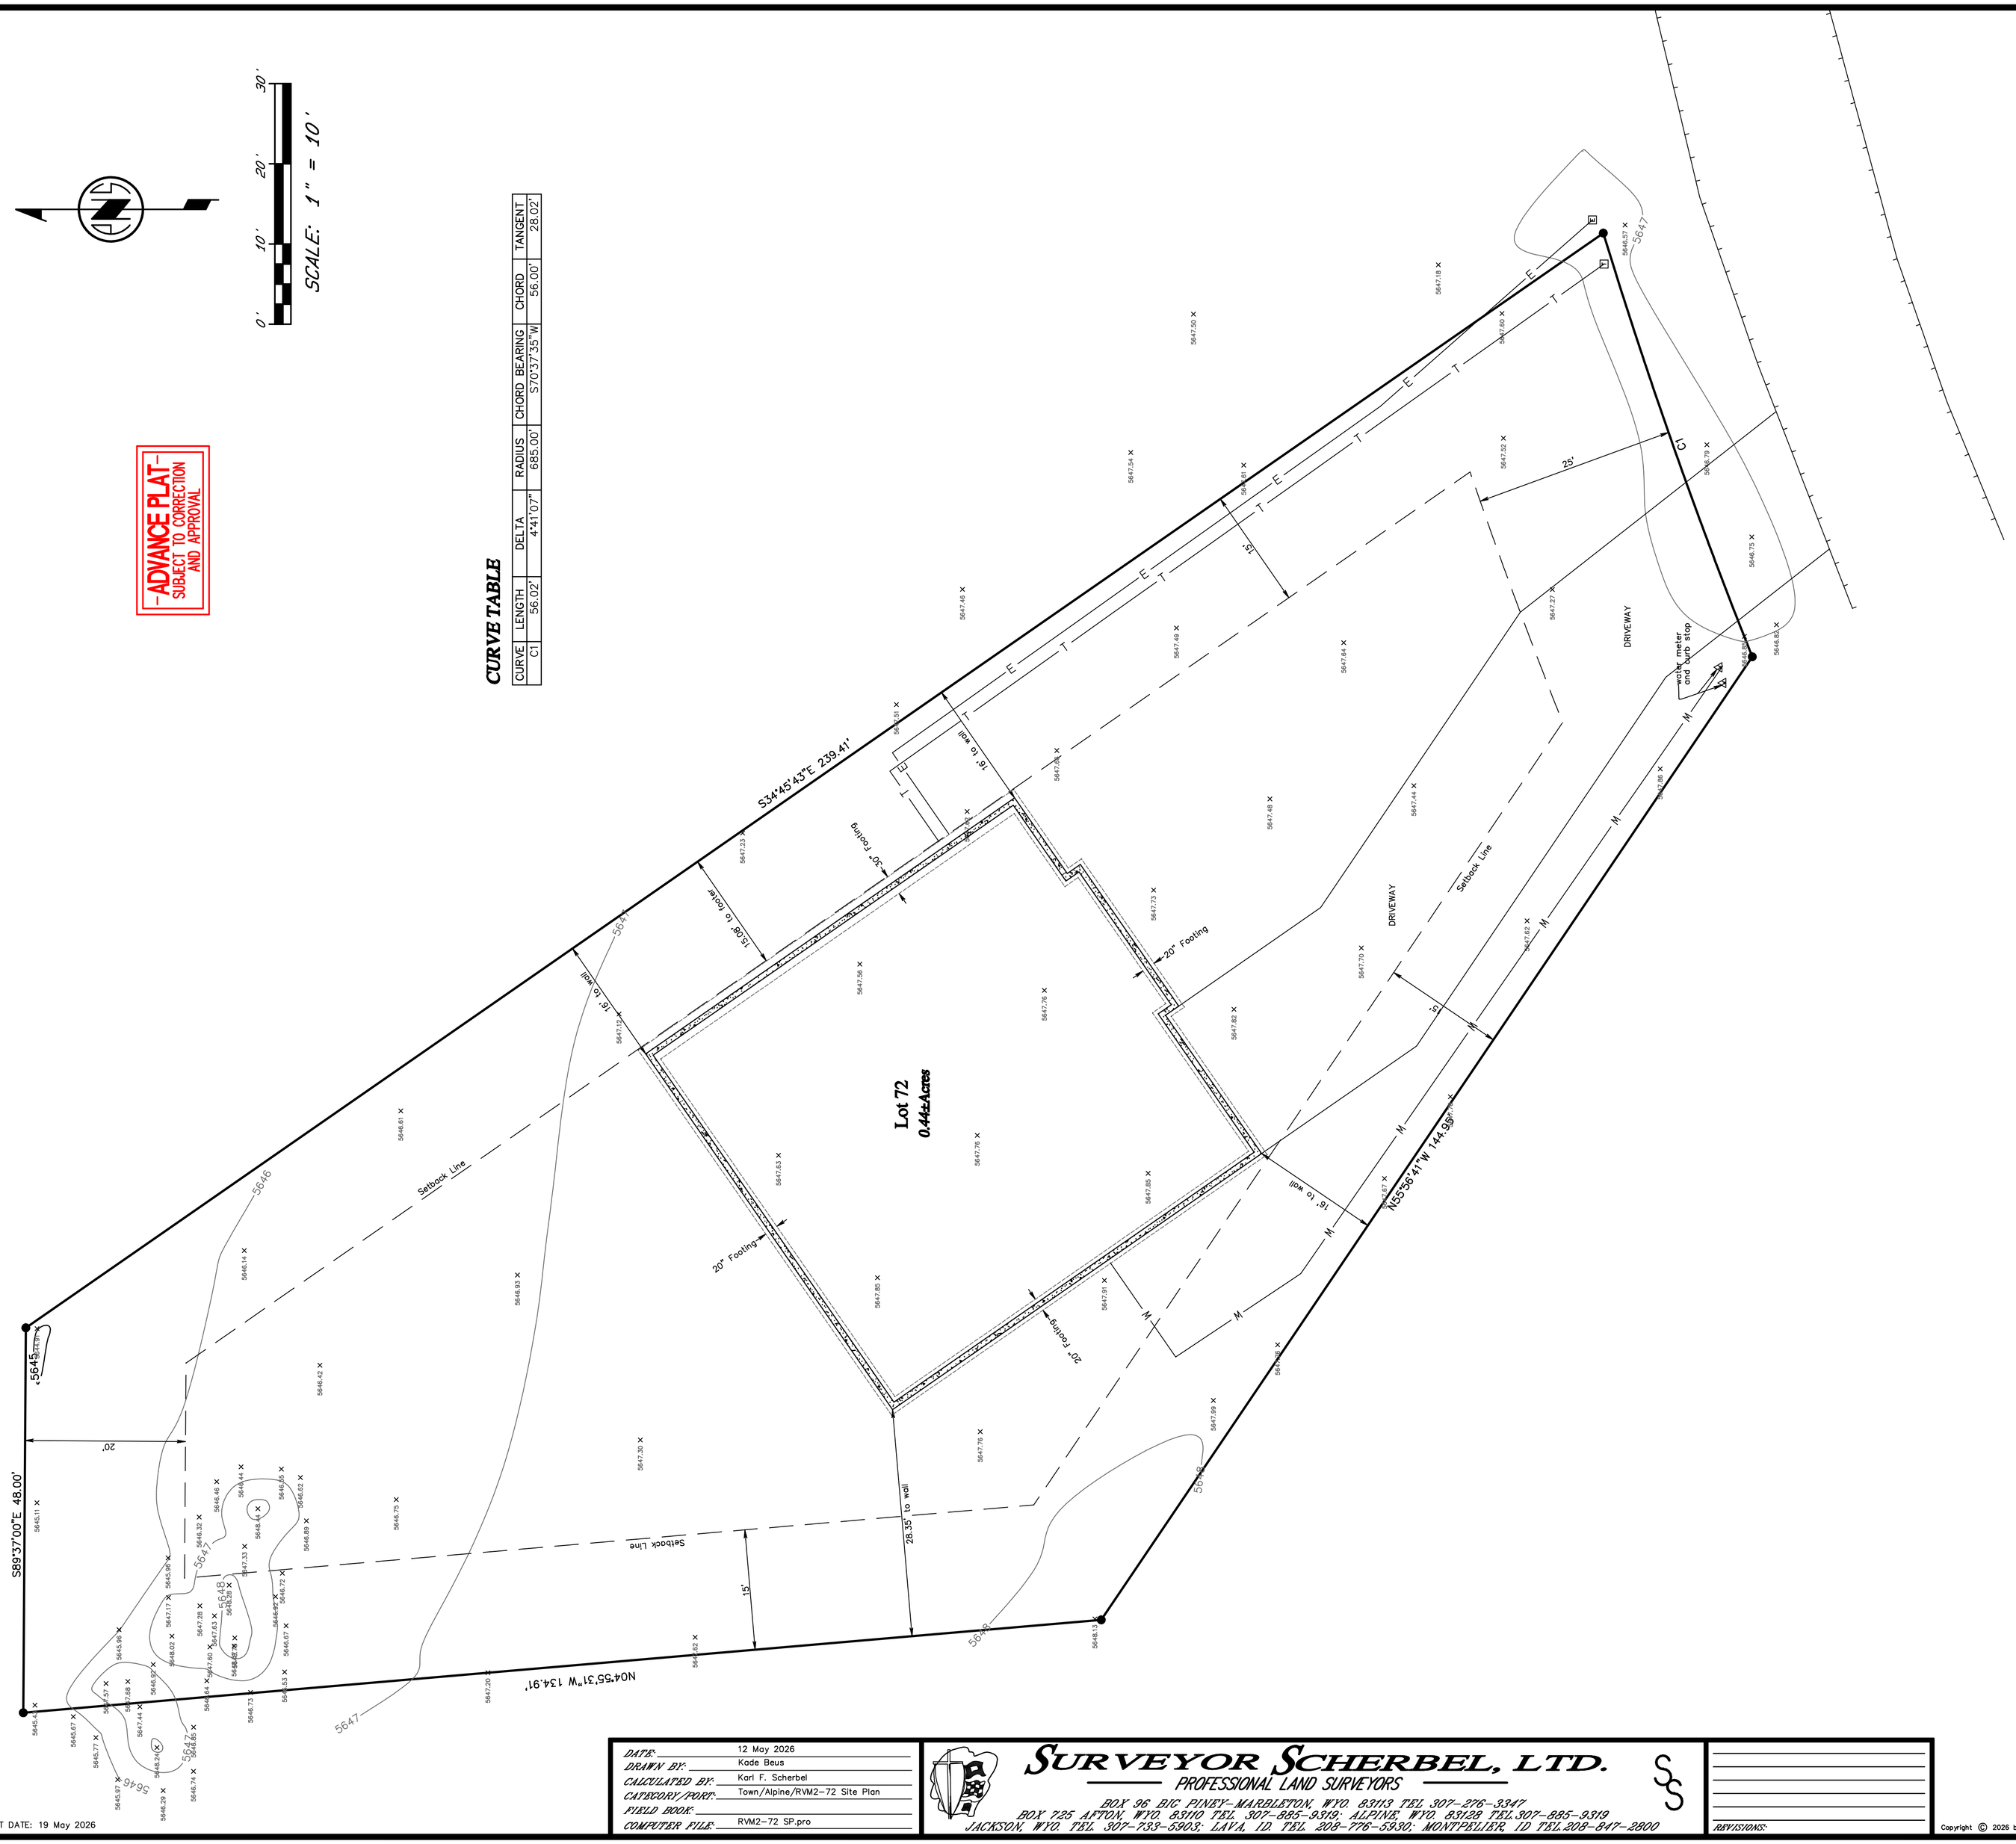

CURVE TABLE

CURVE	LENGTH	DELTA	RADIUS	CHORD BEARING	CHORD	TANGENT
C1	56.02'	4°41'07"	685.00'	S70°37'35"W	56.00'	28.02'

DATE:	12 May 2026
DRAWN BY:	Kade Beus
CALCULATED BY:	Karl F. Scherbel
CATEGORY/PORT:	Town/Alpine/RVM2-72 Site Plan
FIELD BOOK:	
COMPUTER FILE:	RVM2-72 SP.pro

PLOT DATE: 19 May 2026

SURVEYOR SCHERBEL, LTD.
PROFESSIONAL LAND SURVEYORS

BOX 96 BIG PINEY-MARBLETON, WYO. 83113 TEL 307-276-3342
BOX 725 AFTON, WYO. 83110 TEL 307-885-9319; ALPINE, WYO. 83128 TEL 307-885-9319
JACKSON, WYO. TEL 307-733-5303; LAVA, ID TEL 208-776-5930; MONTPELIER, ID TEL 208-847-2800

REVISIONS:

TOPGRAPHIC MAP AND SITE PLAN FOR RIVER VIEW MEADOWS PHASE II LOT 72 LINCOLN COUNTY, WYOMING

Copyright © 2026 by Surveyor Scherbel, Ltd. All rights reserved.