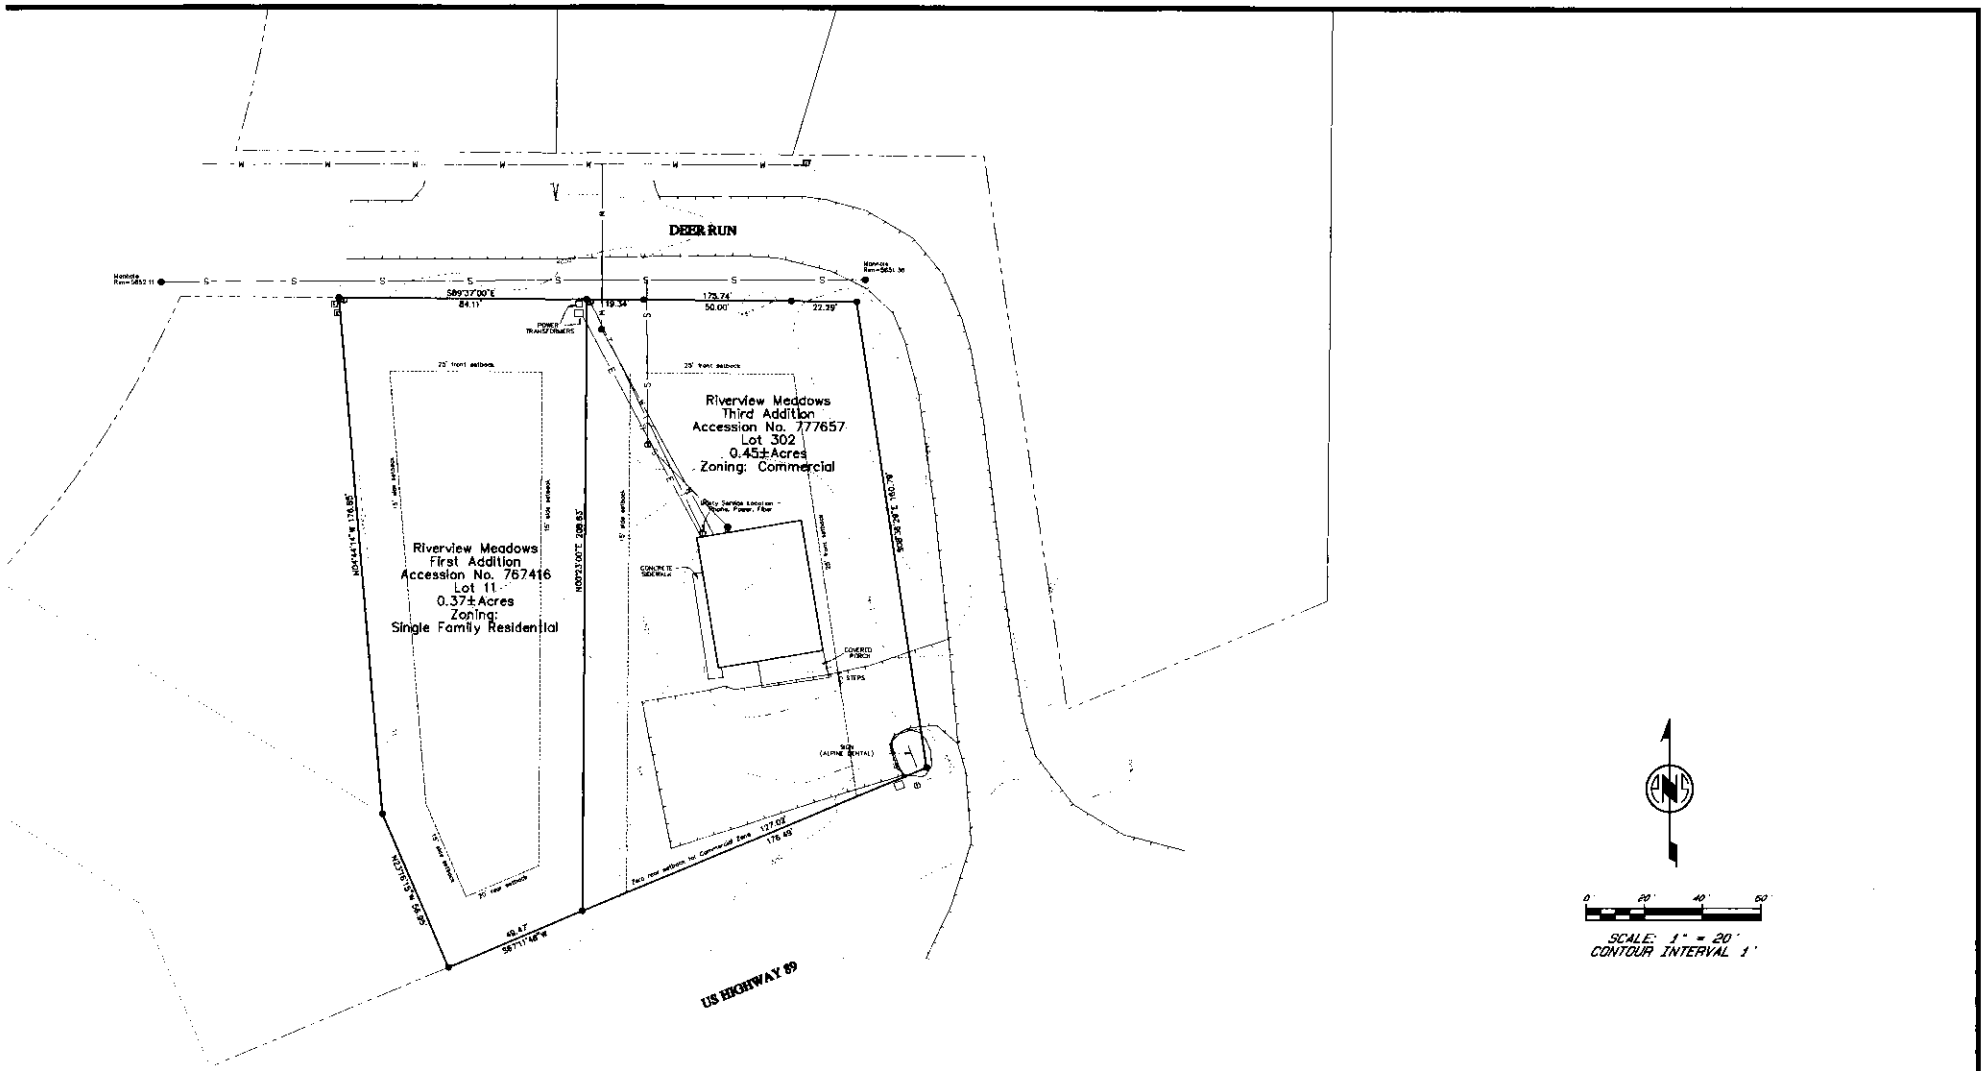


**TOPOGRAPHIC MAP AND SITE PLAN**
**FOR**
**RIVERVIEW MEADOWS FIRST ADDITION**
**LOT 1**
**AND**
**RIVERVIEW MEADOWS THIRD ADDITION**
**LOT 302**
**IN THE TOWN OF ALPINE**
**LINCOLN COUNTY, WYOMING**

DATE: 8 May 2023
DRAWN BY: Karl F. Scherbel
CALCULATED BY: Karl F. Scherbel
CATEGORY/PROJECT: Town/Alpine/Riverview Meadows
FIELD BOOK:
COMPUTER FILE: Alpinerental1.dwg

**SURVEYOR SCHERBEL, LTD.**
PROFESSIONAL LAND SURVEYORS
BOX 96 B/C FINEY-MARRIETTA, WYO 83115 TEL 307-276 5347
BOX 125 AFTON, WYO 83110 TEL 307-885-9358, ALPINE, WYO 83128 TEL 307-885-9358
JACKSON, WYO TEL 307-733-5063 LITA, ID TEL 208-776-5330 MONTPELIER, ID TEL 208-847-2000

APPROVED

PLOT DATE: 31 May 2023

Copyright © 2023 by Surveyor Scherbel, Ltd. All rights reserved.