
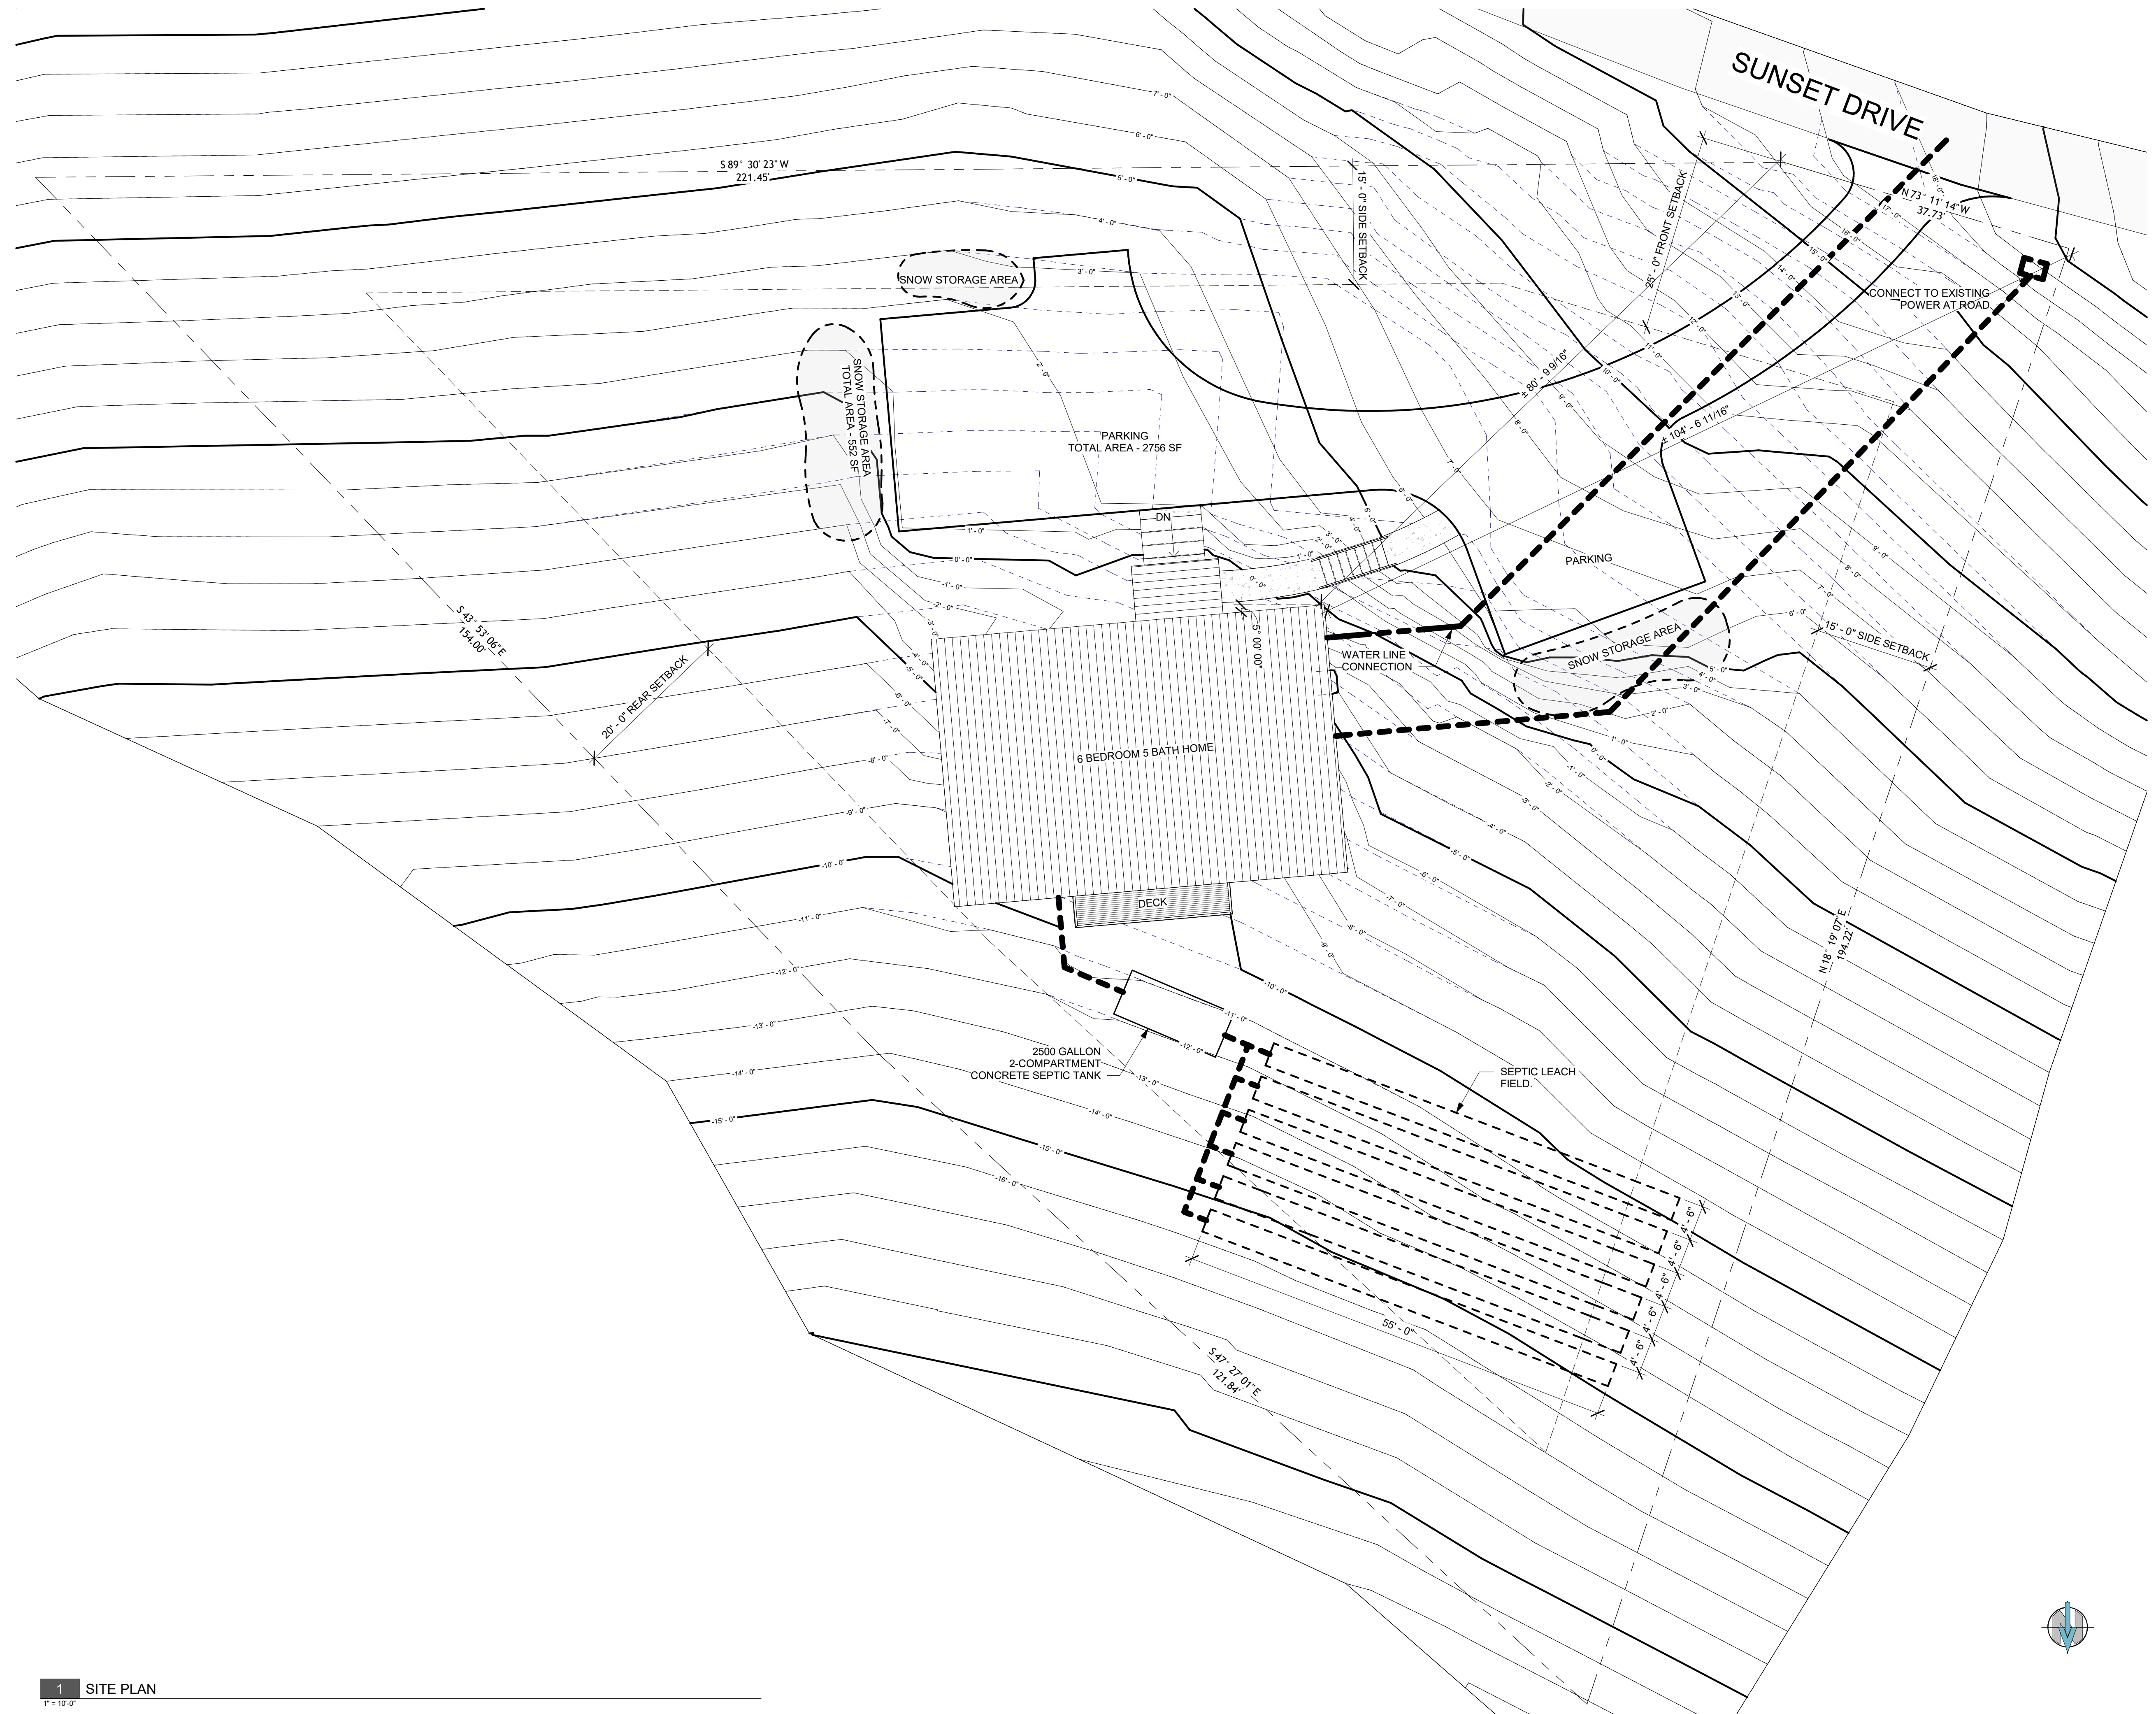


SEPTIC SYSTEM INFORMATION
ASSUMPTIONS:
 ALPINE HILLSIDE SOILS
 GROUNDWATER > 8 FT
 BEDROCK > 10 FT
 13-30 MIN/IN EQUIVALENT PERMEABILITY
FLOW RATE:
 10 BEDROOM = 1,500 GPM

SEPTIC SYSTEM INFORMATION
ASSUMPTIONS:
 ALPINE HILLSIDE SOILS
 GROUNDWATER > 8 FT
 BEDROCK > 10 FT
 13-30 MIN/IN EQUIVALENT PERMEABILITY
FLOW RATE:
 10 BEDROOM = 1,500 GPM

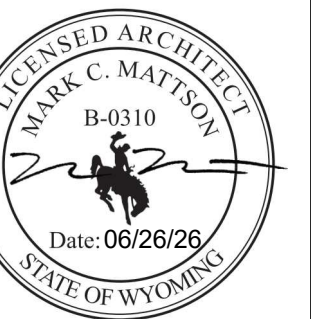

1 SITE PLAN
1" = 10'-0"

[illegible]

NEW BUILD FOR
SRSC ALPINE LOT 246
SUNSET DRIVE, ALPINE, WY 83128

Project #: 19.101J

A100

Date Issued: 06/29/19