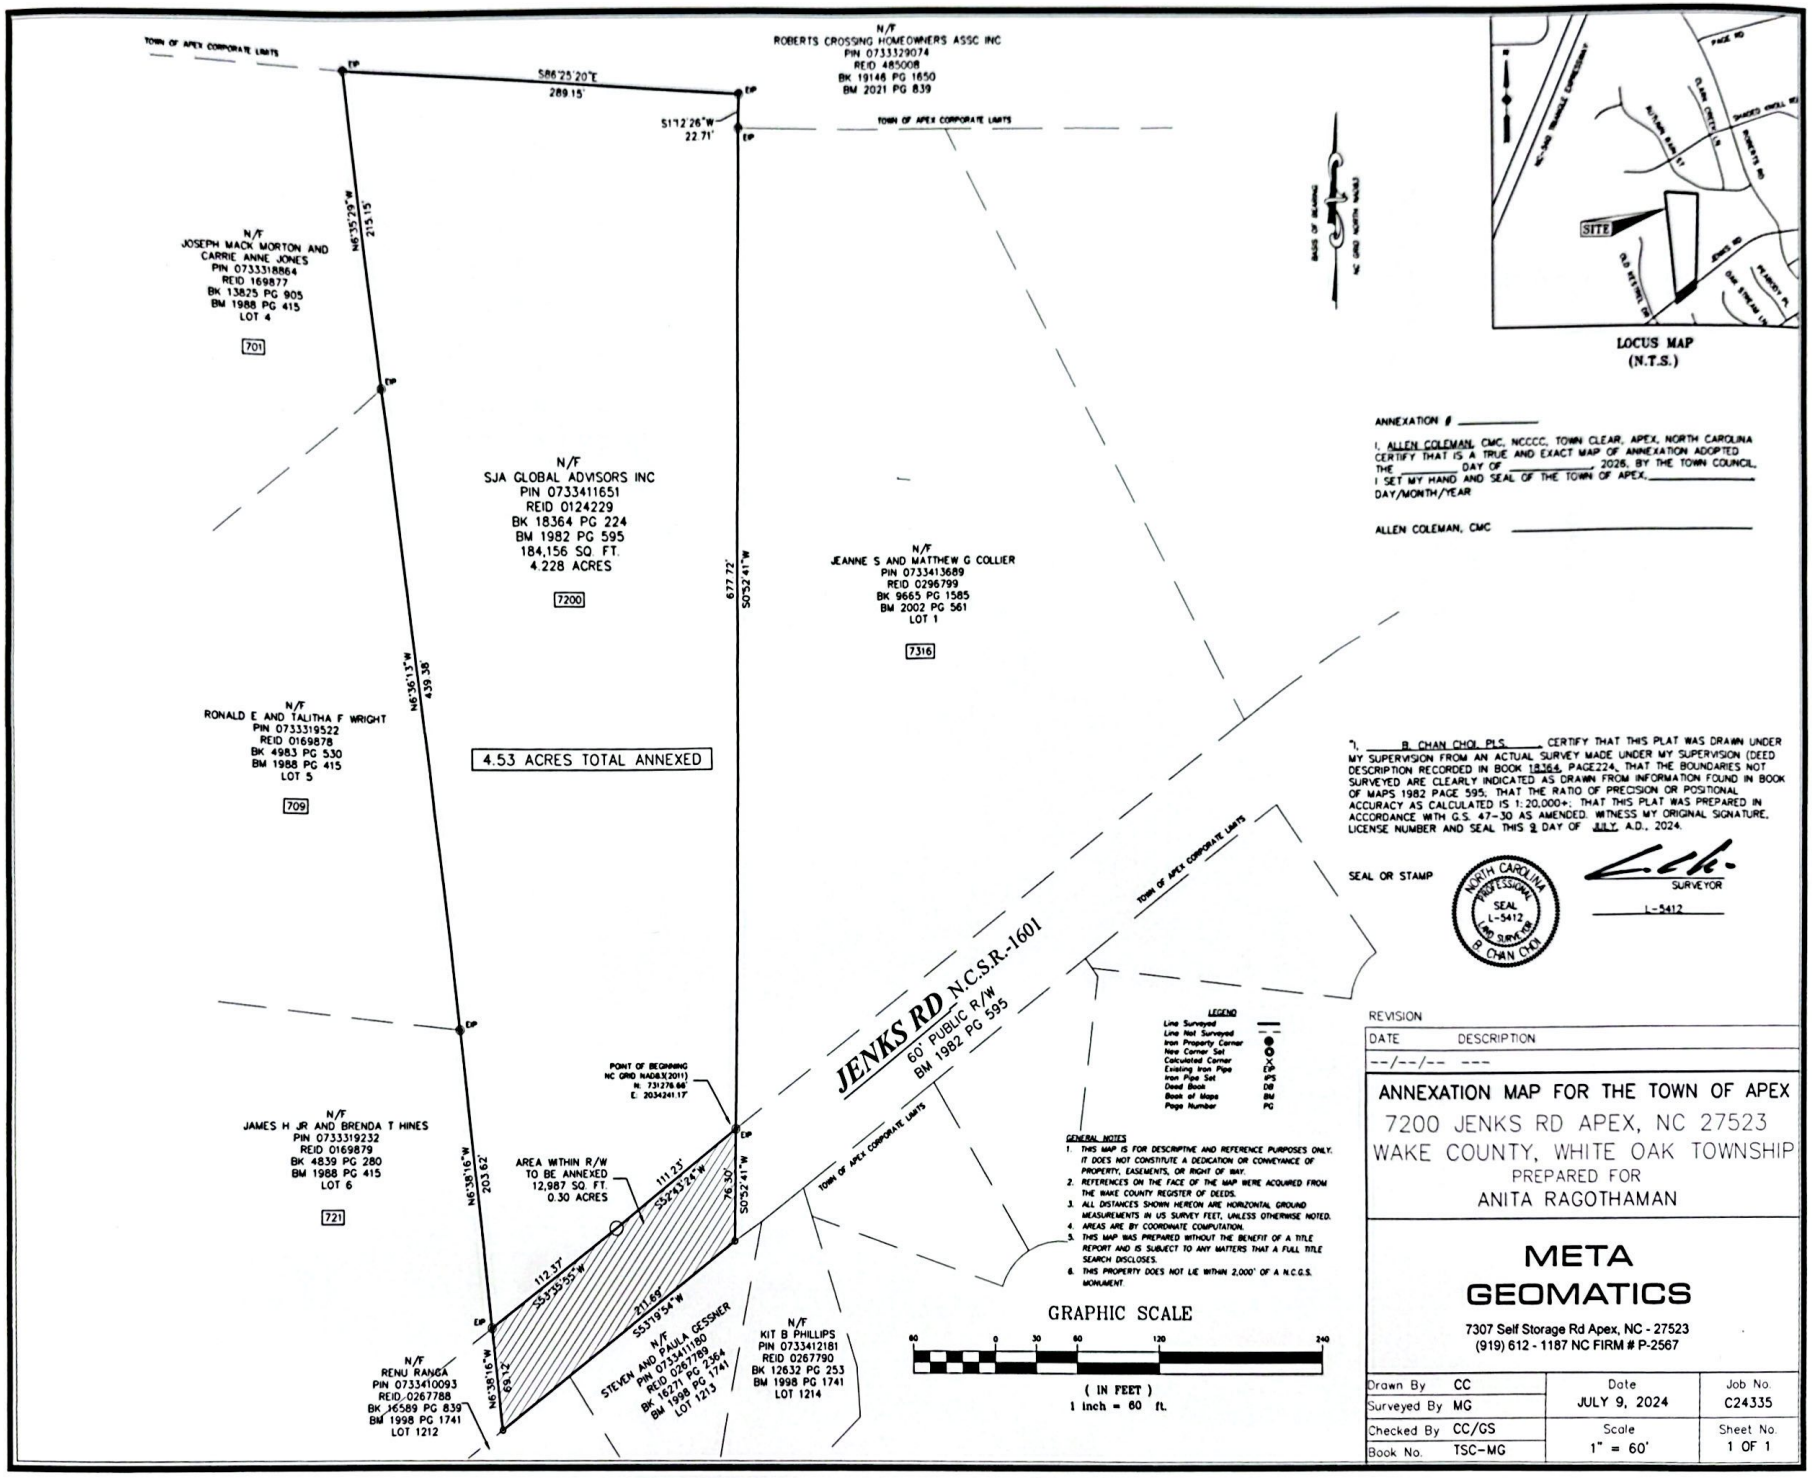

ANNEXATION # _____

I, ALLEN COLEMAN, CMC, NCCCC, TOWN CLEAR, APEX, NORTH CAROLINA CERTIFY THAT IS A TRUE AND EXACT MAP OF ANNEXATION ADOPTED THE _____ DAY OF _____, 2026, BY THE TOWN COUNCIL. I SET MY HAND AND SEAL OF THE TOWN OF APEX. _____ DAY/MONTH/YEAR

ALLEN COLEMAN, CMC _____

"I, B. CHAN CHOI, PLS, CERTIFY THAT THIS PLAT WAS DRAWN UNDER MY SUPERVISION FROM AN ACTUAL SURVEY MADE UNDER MY SUPERVISION (DEED DESCRIPTION RECORDED IN BOOK 18364, PAGE224, THAT THE BOUNDARIES NOT SURVEYED ARE CLEARLY INDICATED AS DRAWN FROM INFORMATION FOUND IN BOOK OF MAPS 1982 PAGE 595; THAT THE RATIO OF PRECISION OR POSITIONAL ACCURACY AS CALCULATED IS 1:20,000+; THAT THIS PLAT WAS PREPARED IN ACCORDANCE WITH G.S. 47-30 AS AMENDED. WITNESS MY ORIGINAL SIGNATURE, LICENSE NUMBER AND SEAL THIS 2 DAY OF JULY, A.D., 2024.

SEAL OR STAMP

NORTH CAROLINA PROFESSIONAL SEAL L-5412 LAND SURVEYOR B. CHAN CHOI

SURVEYOR

L-5412

REVISION

DATE	DESCRIPTION
--/--/--	---

ANNEXATION MAP FOR THE TOWN OF APEX

7200 JENKS RD APEX, NC 27523

WAKE COUNTY, WHITE OAK TOWNSHIP

PREPARED FOR

ANITA RAGOTHAMAN

META GEOMATICS

7307 Self Storage Rd Apex, NC - 27523

(919) 612 - 1187 NC FIRM # P-2567

Drawn By	CC	Date	Job No.
Surveyed By	MG	JULY 9, 2024	C24335
Checked By	CC/GS	Scale	Sheet No.
Book No.	TSC-MG	1" = 60'	1 OF 1