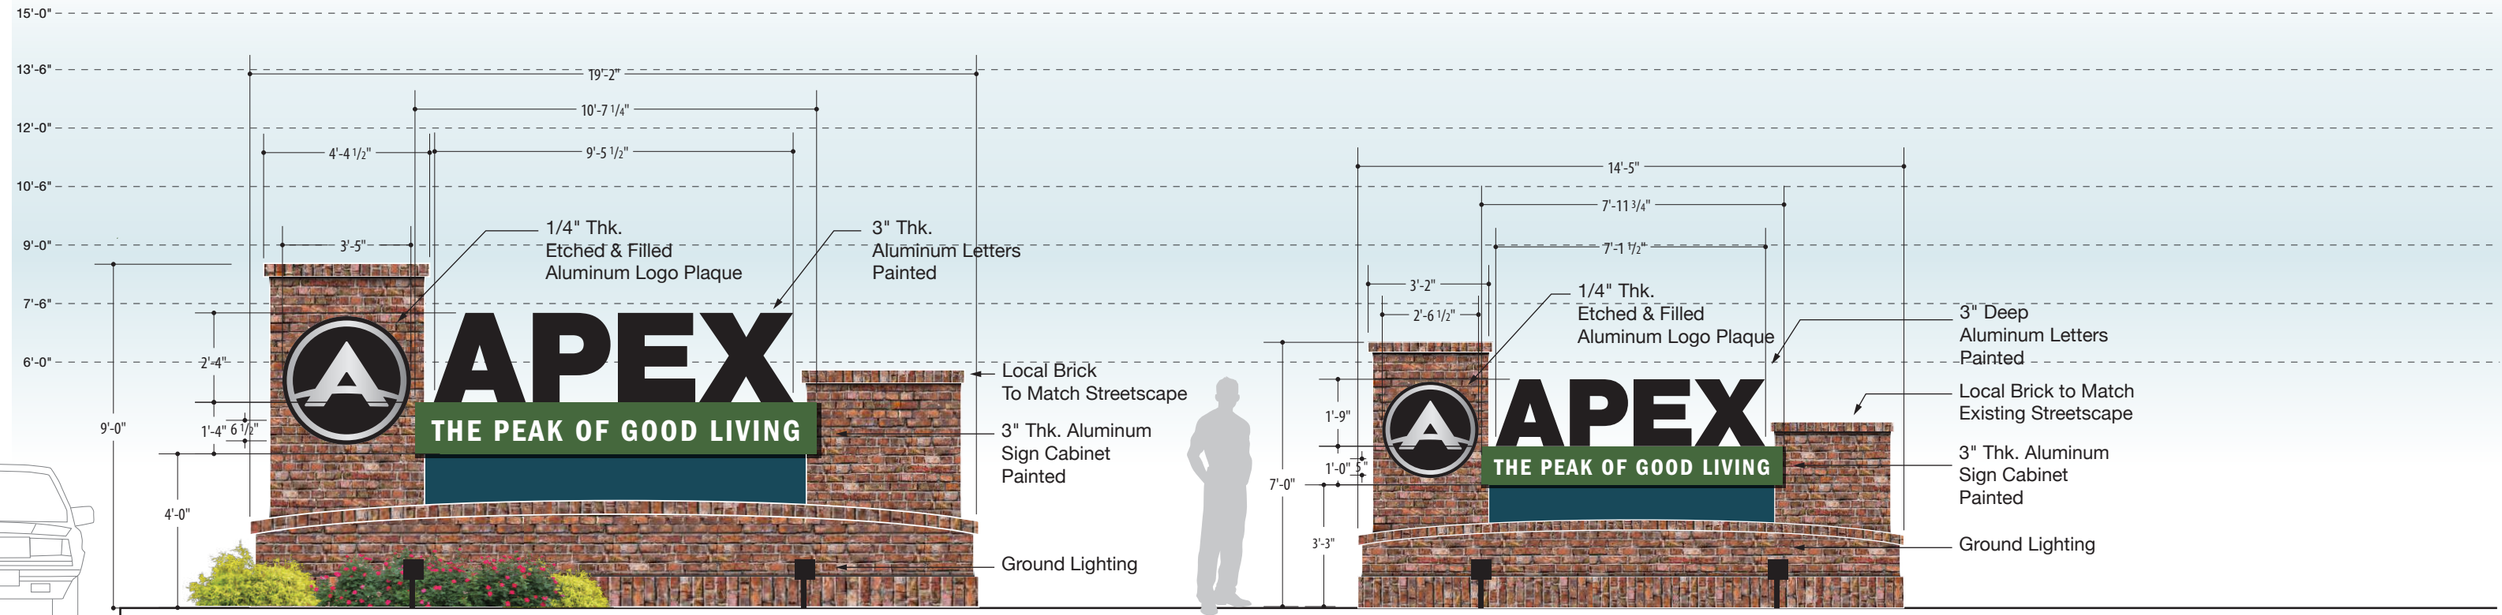

GATE.1
Primary Monument Gateway

GATE.2A
Secondary Monument Gateway

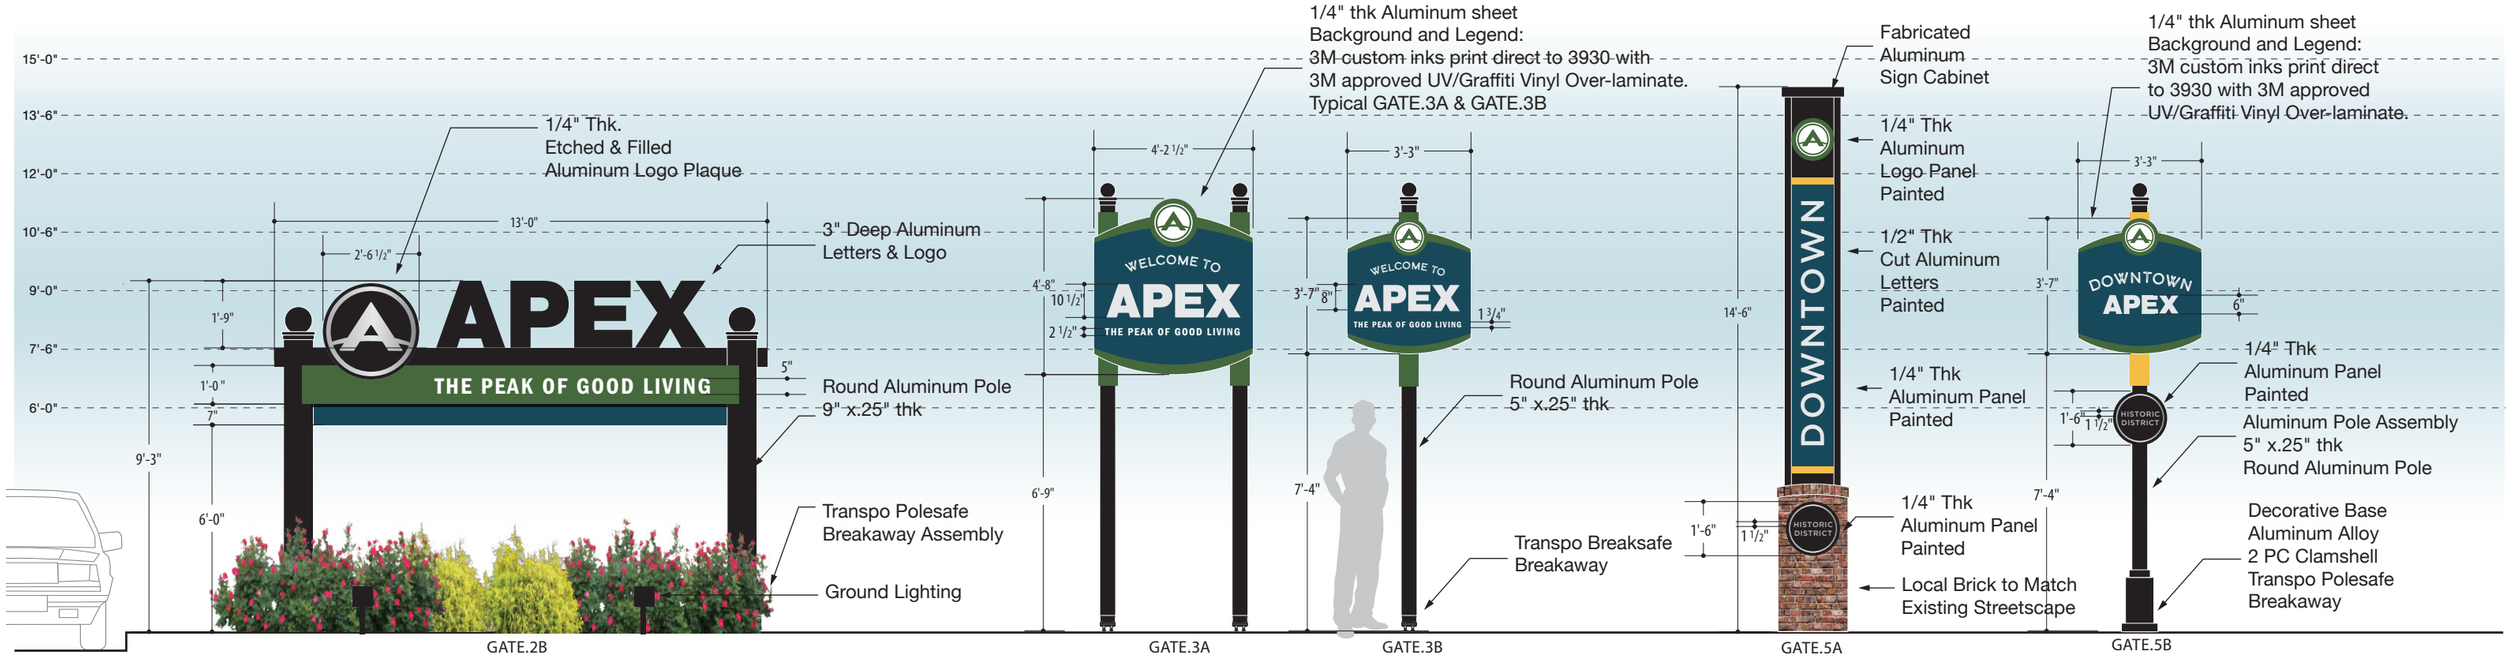

GATE.2B
City Gateway

GATE.3A
City Gateway
Post & Panel

GATE.3B
City Gateway
Post & Panel

GATE.5A
Downtown Gateway
Monument

GATE.5B
Downtown Gateway
Post & Panel

Photo Rendering

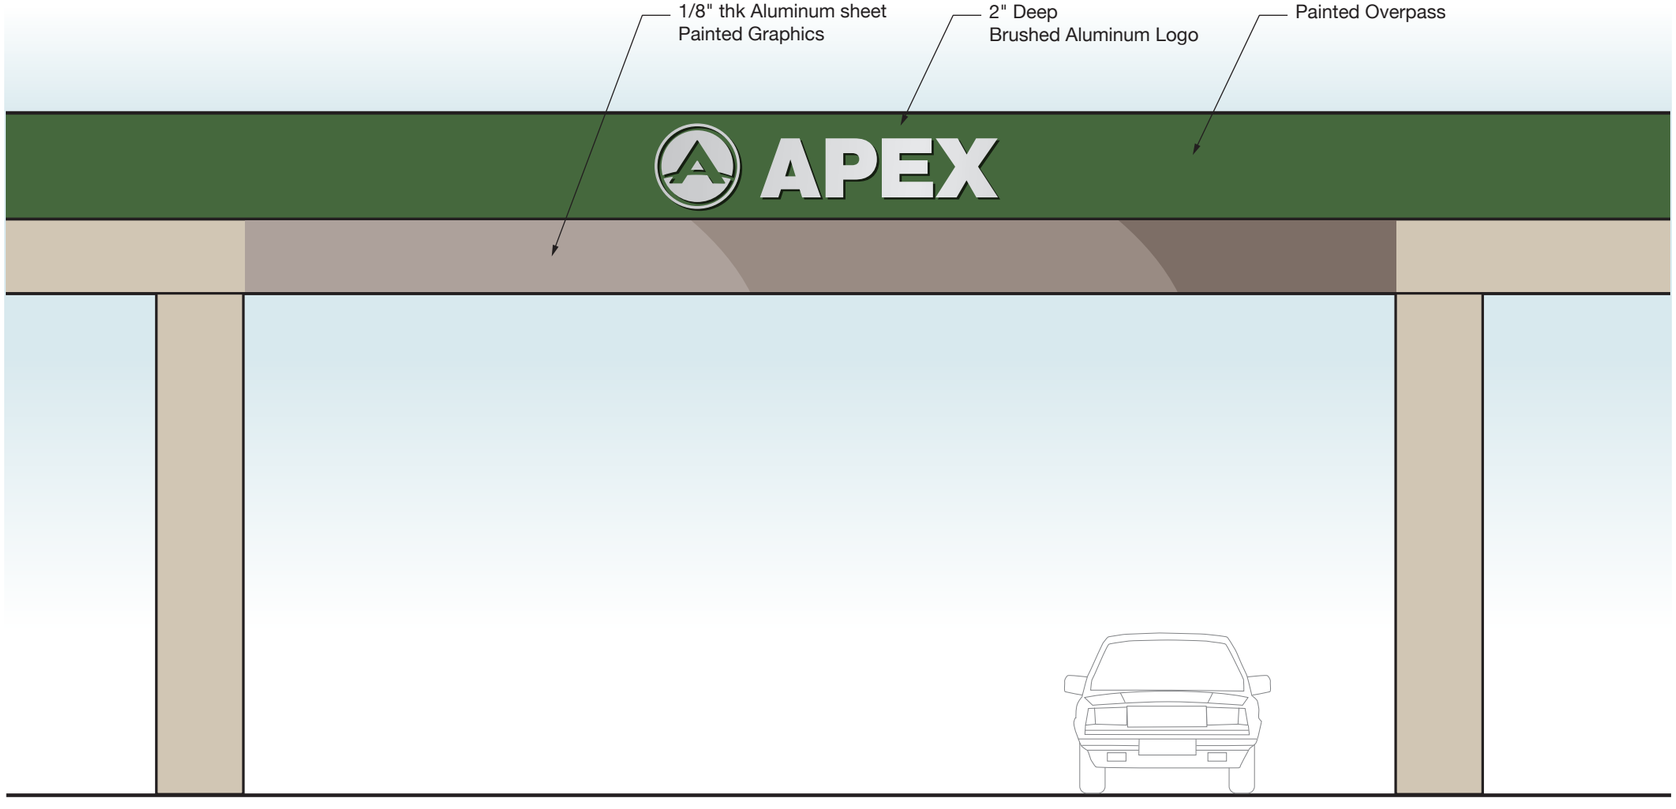

GATE.4
Overpass Gateway

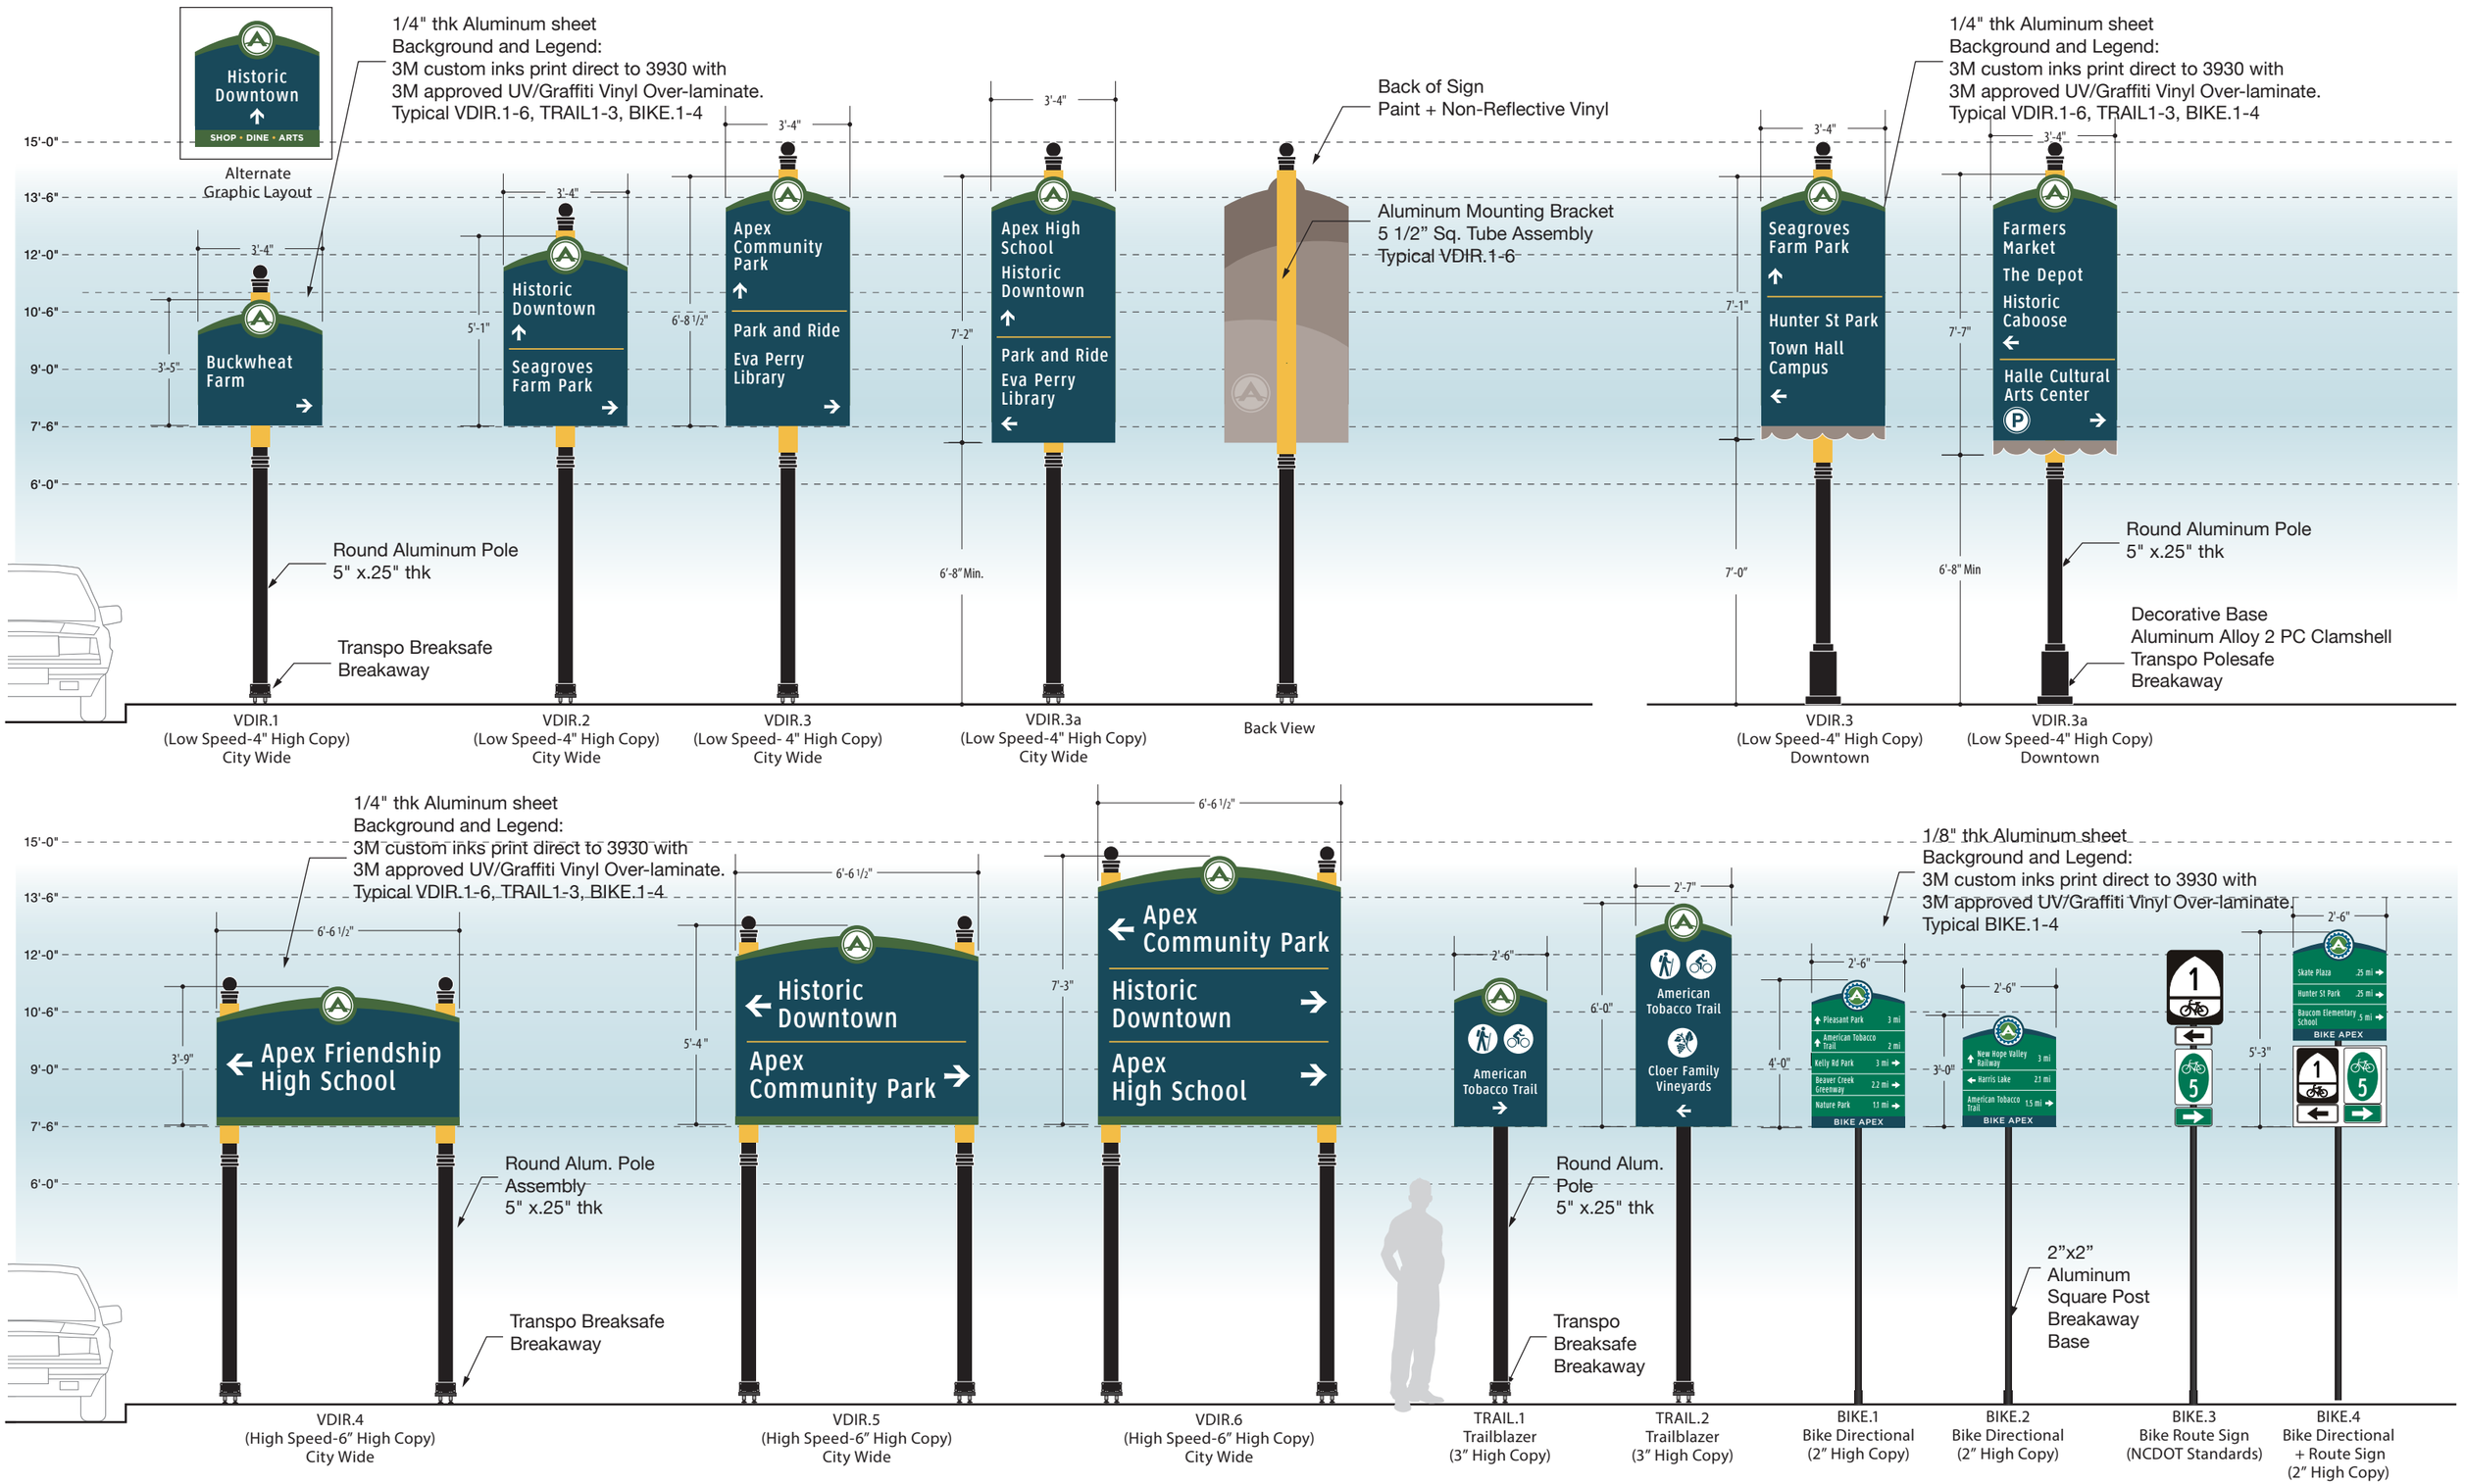
Historic Downtown
SHOP • DINE • ARTS
Alternate Graphic Layout
1/4" thk Aluminum sheet
Background and Legend:
3M custom inks print direct to 3930 with
3M approved UV/Graffiti Vinyl Over-laminate.
Typical VDIR.1-6, TRAIL1-3, BIKE.1-4
15'-0"
13'-6"
12'-0"
10'-6"
9'-0"
7'-6"
6'-0"
3'-4"
3'-5"
Buckwheat Farm
Round Aluminum Pole
5" x.25" thk
Transpo Breaksafe
Breakaway
VDIR.1
(Low Speed-4" High Copy)
City Wide
5'-1"
Historic Downtown
Seagroves Farm Park
VDIR.2
(Low Speed-4" High Copy)
City Wide
6'-8 1/2"
Apex Community Park
Park and Ride
Eva Perry Library
VDIR.3
(Low Speed- 4" High Copy)
City Wide
7'-2"
6'-8" Min.
Apex High School
Historic Downtown
Park and Ride
Eva Perry Library
VDIR.3a
(Low Speed-4" High Copy)
City Wide
Back of Sign
Paint + Non-Reflective Vinyl
Aluminum Mounting Bracket
5 1/2" Sq. Tube Assembly
Typical VDIR.1-6
Back View
7'-1"
7'-0"
Seagroves Farm Park
Hunter St Park
Town Hall Campus
VDIR.3
(Low Speed-4" High Copy)
Downtown
7'-7"
6'-8" Min
Farmers Market
The Depot
Historic Caboose
Halle Cultural Arts Center
Round Aluminum Pole
5" x.25" thk
Decorative Base
Aluminum Alloy 2 PC Clamshell
Transpo Polesafe
Breakaway
VDIR.3a
(Low Speed-4" High Copy)
Downtown
1/4" thk Aluminum sheet
Background and Legend:
3M custom inks print direct to 3930 with
3M approved UV/Graffiti Vinyl Over-laminate.
Typical VDIR.1-6, TRAIL1-3, BIKE.1-4
3'-9"
Apex Friendship High School
Round Alum. Pole Assembly
5" x.25" thk
Transpo Breaksafe
Breakaway
VDIR.4
(High Speed-6" High Copy)
City Wide
5'-4"
Historic Downtown
Apex Community Park
VDIR.5
(High Speed-6" High Copy)
City Wide
7'-3"
Apex Community Park
Historic Downtown
Apex High School
VDIR.6
(High Speed-6" High Copy)
City Wide
American Tobacco Trail
Round Alum. Pole
5" x.25" thk
Transpo Breaksafe
Breakaway
TRAIL.1
Trailblazer
(3" High Copy)
6'-0"
American Tobacco Trail
Cloer Family Vineyards
TRAIL.2
Trailblazer
(3" High Copy)
1/8" thk Aluminum sheet
Background and Legend:
3M custom inks print direct to 3930 with
3M approved UV/Graffiti Vinyl Over-laminate.
Typical BIKE.1-4
4'-0"
Pleasant Park 3 mi
American Tobacco Trail 2 mi
Kelly Rd Park 3 mi
Beaver Creek Greenway 2.2 mi
Nature Park 1.1 mi
BIKE APEX
BIKE.1
Bike Directional
(2" High Copy)
3'-0"
New Hope Valley Railway 3 mi
Harris Lake 2.1 mi
American Tobacco Trail 1.5 mi
BIKE APEX
BIKE.2
Bike Directional
(2" High Copy)
2"x2"
Aluminum
Square Post
Breakaway
Base
BIKE.3
Bike Route Sign
(NCDOT Standards)
5'-3"
Skate Plaza .25 mi
Hunter St Park .25 mi
Boucom Elementary School .5 mi
BIKE APEX
BIKE.4
Bike Directional
+ Route Sign
(2" High Copy)

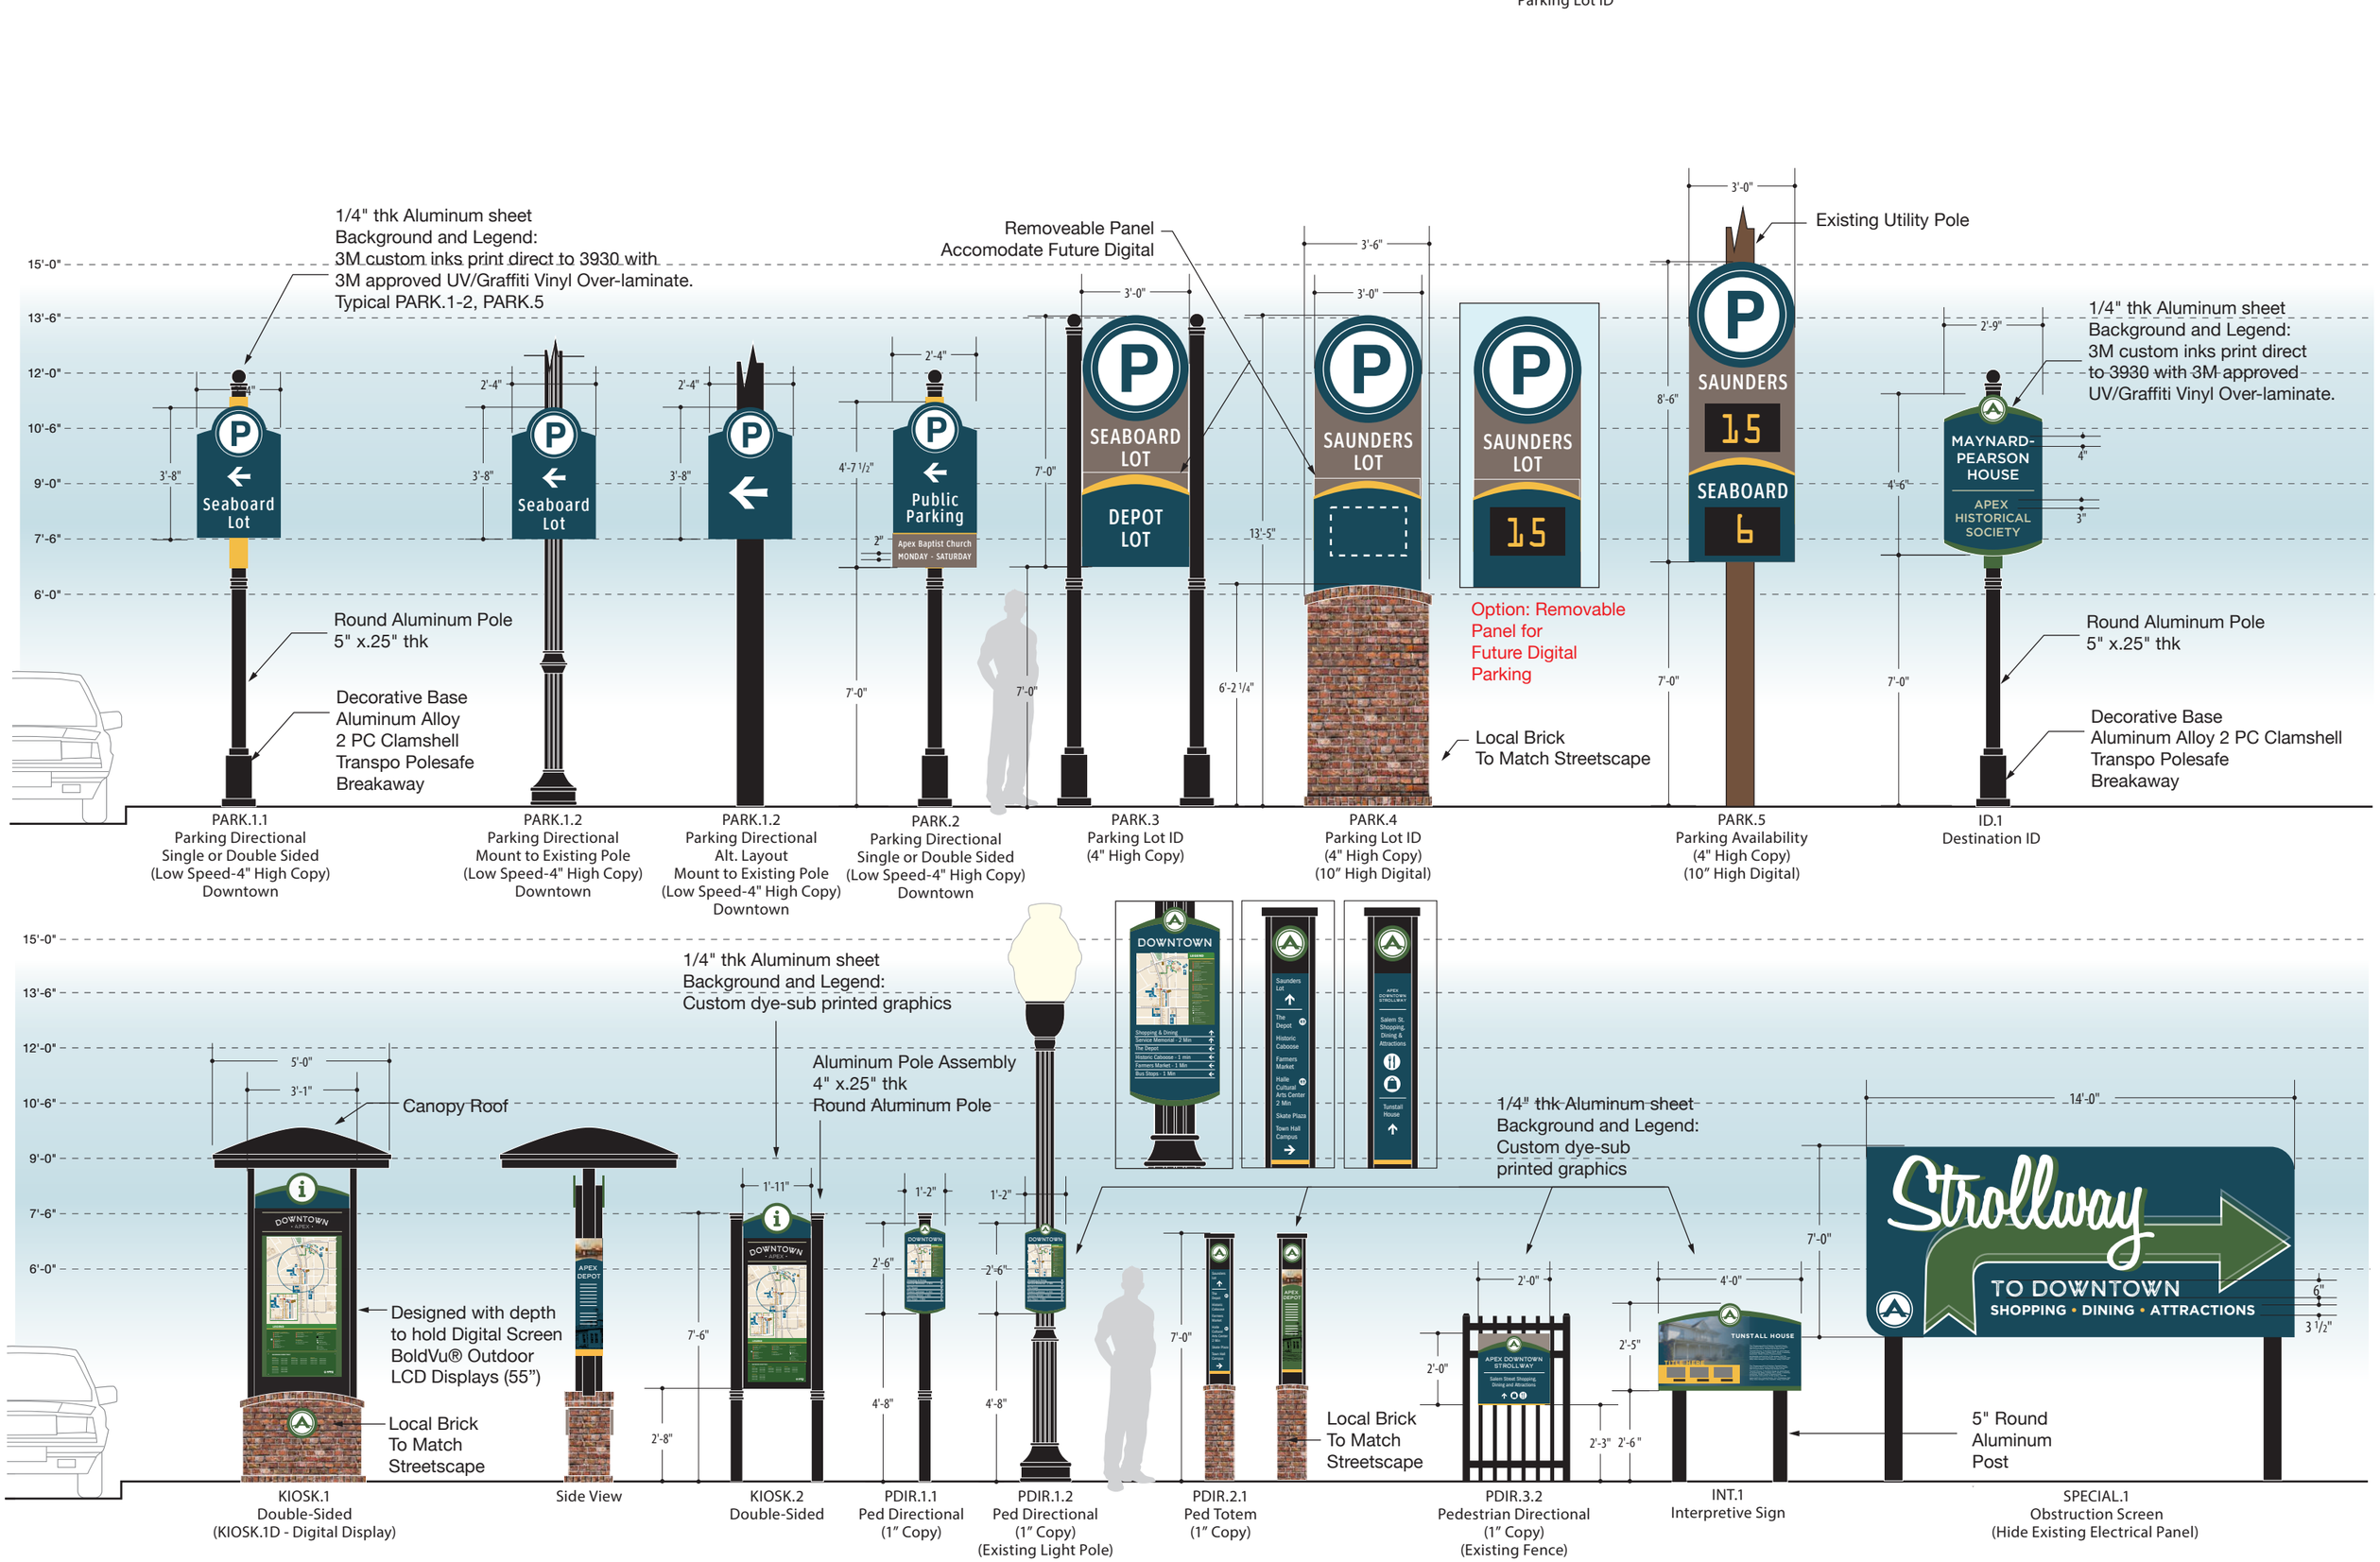

Parking Lot ID
1/4" thk Aluminum sheet
Background and Legend:
3M custom inks print direct to 3930 with
3M approved UV/Graffiti Vinyl Over-laminate.
Typical PARK.1-2, PARK.5
Removeable Panel
Accomodate Future Digital
Existing Utility Pole
1/4" thk Aluminum sheet
Background and Legend:
3M custom inks print direct
to 3930 with 3M approved
UV/Graffiti Vinyl Over-laminate.
Seaboard Lot
Public Parking
Apex Baptist Church
MONDAY - SATURDAY
SEABOARD LOT
DEPOT LOT
SAUNDERS LOT
SAUNDERS LOT
15
SAUNDERS
15
SEABOARD
6
MAYNARD-PEARSON HOUSE
APEX HISTORICAL SOCIETY
Round Aluminum Pole
5" x.25" thk
Decorative Base
Aluminum Alloy
2 PC Clamshell
Transpo Polesafe
Breakaway
Option: Removable
Panel for
Future Digital
Parking
Local Brick
To Match Streetscape
Round Aluminum Pole
5" x.25" thk
Decorative Base
Aluminum Alloy 2 PC Clamshell
Transpo Polesafe
Breakaway
PARK.1.1
Parking Directional
Single or Double Sided
(Low Speed-4" High Copy)
Downtown
PARK.1.2
Parking Directional
Mount to Existing Pole
(Low Speed-4" High Copy)
Downtown
PARK.1.2
Parking Directional
Alt. Layout
Mount to Existing Pole
(Low Speed-4" High Copy)
Downtown
PARK.2
Parking Directional
Single or Double Sided
(Low Speed-4" High Copy)
Downtown
PARK.3
Parking Lot ID
(4" High Copy)
PARK.4
Parking Lot ID
(4" High Copy)
(10" High Digital)
PARK.5
Parking Availability
(4" High Copy)
(10" High Digital)
ID.1
Destination ID
1/4" thk Aluminum sheet
Background and Legend:
Custom dye-sub printed graphics
Aluminum Pole Assembly
4" x.25" thk
Round Aluminum Pole
Canopy Roof
Designed with depth
to hold Digital Screen
BoldVu® Outdoor
LCD Displays (55")
Local Brick
To Match
Streetscape
1/4" thk Aluminum sheet
Background and Legend:
Custom dye-sub
printed graphics
Local Brick
To Match
Streetscape
5" Round
Aluminum
Post
Strollway
TO DOWNTOWN
SHOPPING • DINING • ATTRACTIONS
KIOSK.1
Double-Sided
(KIOSK.1D - Digital Display)
Side View
KIOSK.2
Double-Sided
PDIR.1.1
Ped Directional
(1" Copy)
PDIR.1.2
Ped Directional
(1" Copy)
(Existing Light Pole)
PDIR.2.1
Ped Totem
(1" Copy)
PDIR.3.2
Pedestrian Directional
(1" Copy)
(Existing Fence)
INT.1
Interpretive Sign
SPECIAL.1
Obstruction Screen
(Hide Existing Electrical Panel)