VICINITY MAP (NOT TO SCALE)

I, STALEY C. SMITH , CERTIFY THAT THIS PLAT WAS DRAWN UNDER MY SUPERVISION ~~FROM AN ACTUAL SURVEY MADE UNDER MY SUPERVISION~~ AS RECORDED IN:

D.B. 19389, PG. 588
B.M. 1982, PG. 24
B.M. 1980, PG. 151

THIS MAP OR PLAT IS EXEMPT FROM THE REQUIREMENTS OF G.S. 47-30 PURSUANT TO G.S. 47-30(j).

WITNESS MY ORIGINAL SIGNATURE, LICENSE NUMBER, AND SEAL THIS 16TH DAY OF JUNE, A.D., 2026.

NORTH CAROLINA PROFESSIONAL SEAL L-3766 LAND SURVEYOR STALEY C. SMITH

Staley C. Smith
Professional Land Surveyor
L-3766
License Number

SURVEYOR NOTES:

1. THE PROPERTY SHOWN HEREON MAY BE SUBJECT TO COVENANTS, CONDITIONS, RESTRICTIONS, RIGHTS OF WAY, AND EASEMENTS OF RECORD.
2. NO TITLE SEARCH HAS BEEN PERFORMED BY THIS FIRM DURING THE COURSE OF THIS SURVEY.
3. THIS SURVEYOR DOES NOT CERTIFY TO THE EXISTENCE OR NON-EXISTENCE OF ANY UNDERGROUND UTILITES, BURIAL GROUNDS, OR ANY SUBSURFACE FEATURES THAT MAY OR MAY NOT BE PRESENT ON THIS SITE.
4. ALL DISTANCES ARE HORIZONTAL U.S. SURVEY FOOT UNIT GROUND MEASUREMENTS.
5. AREA DETERMINED USING THE COORDINATE GEOMETRY METHOD.
6. CURRENT PROPERTY ZONING: RR (RURAL RESIDENTIAL)
7. SUBJECT PROPERTY ADDRESS: 2412 OLIVE CHAPEL RD APEX, NC 27502

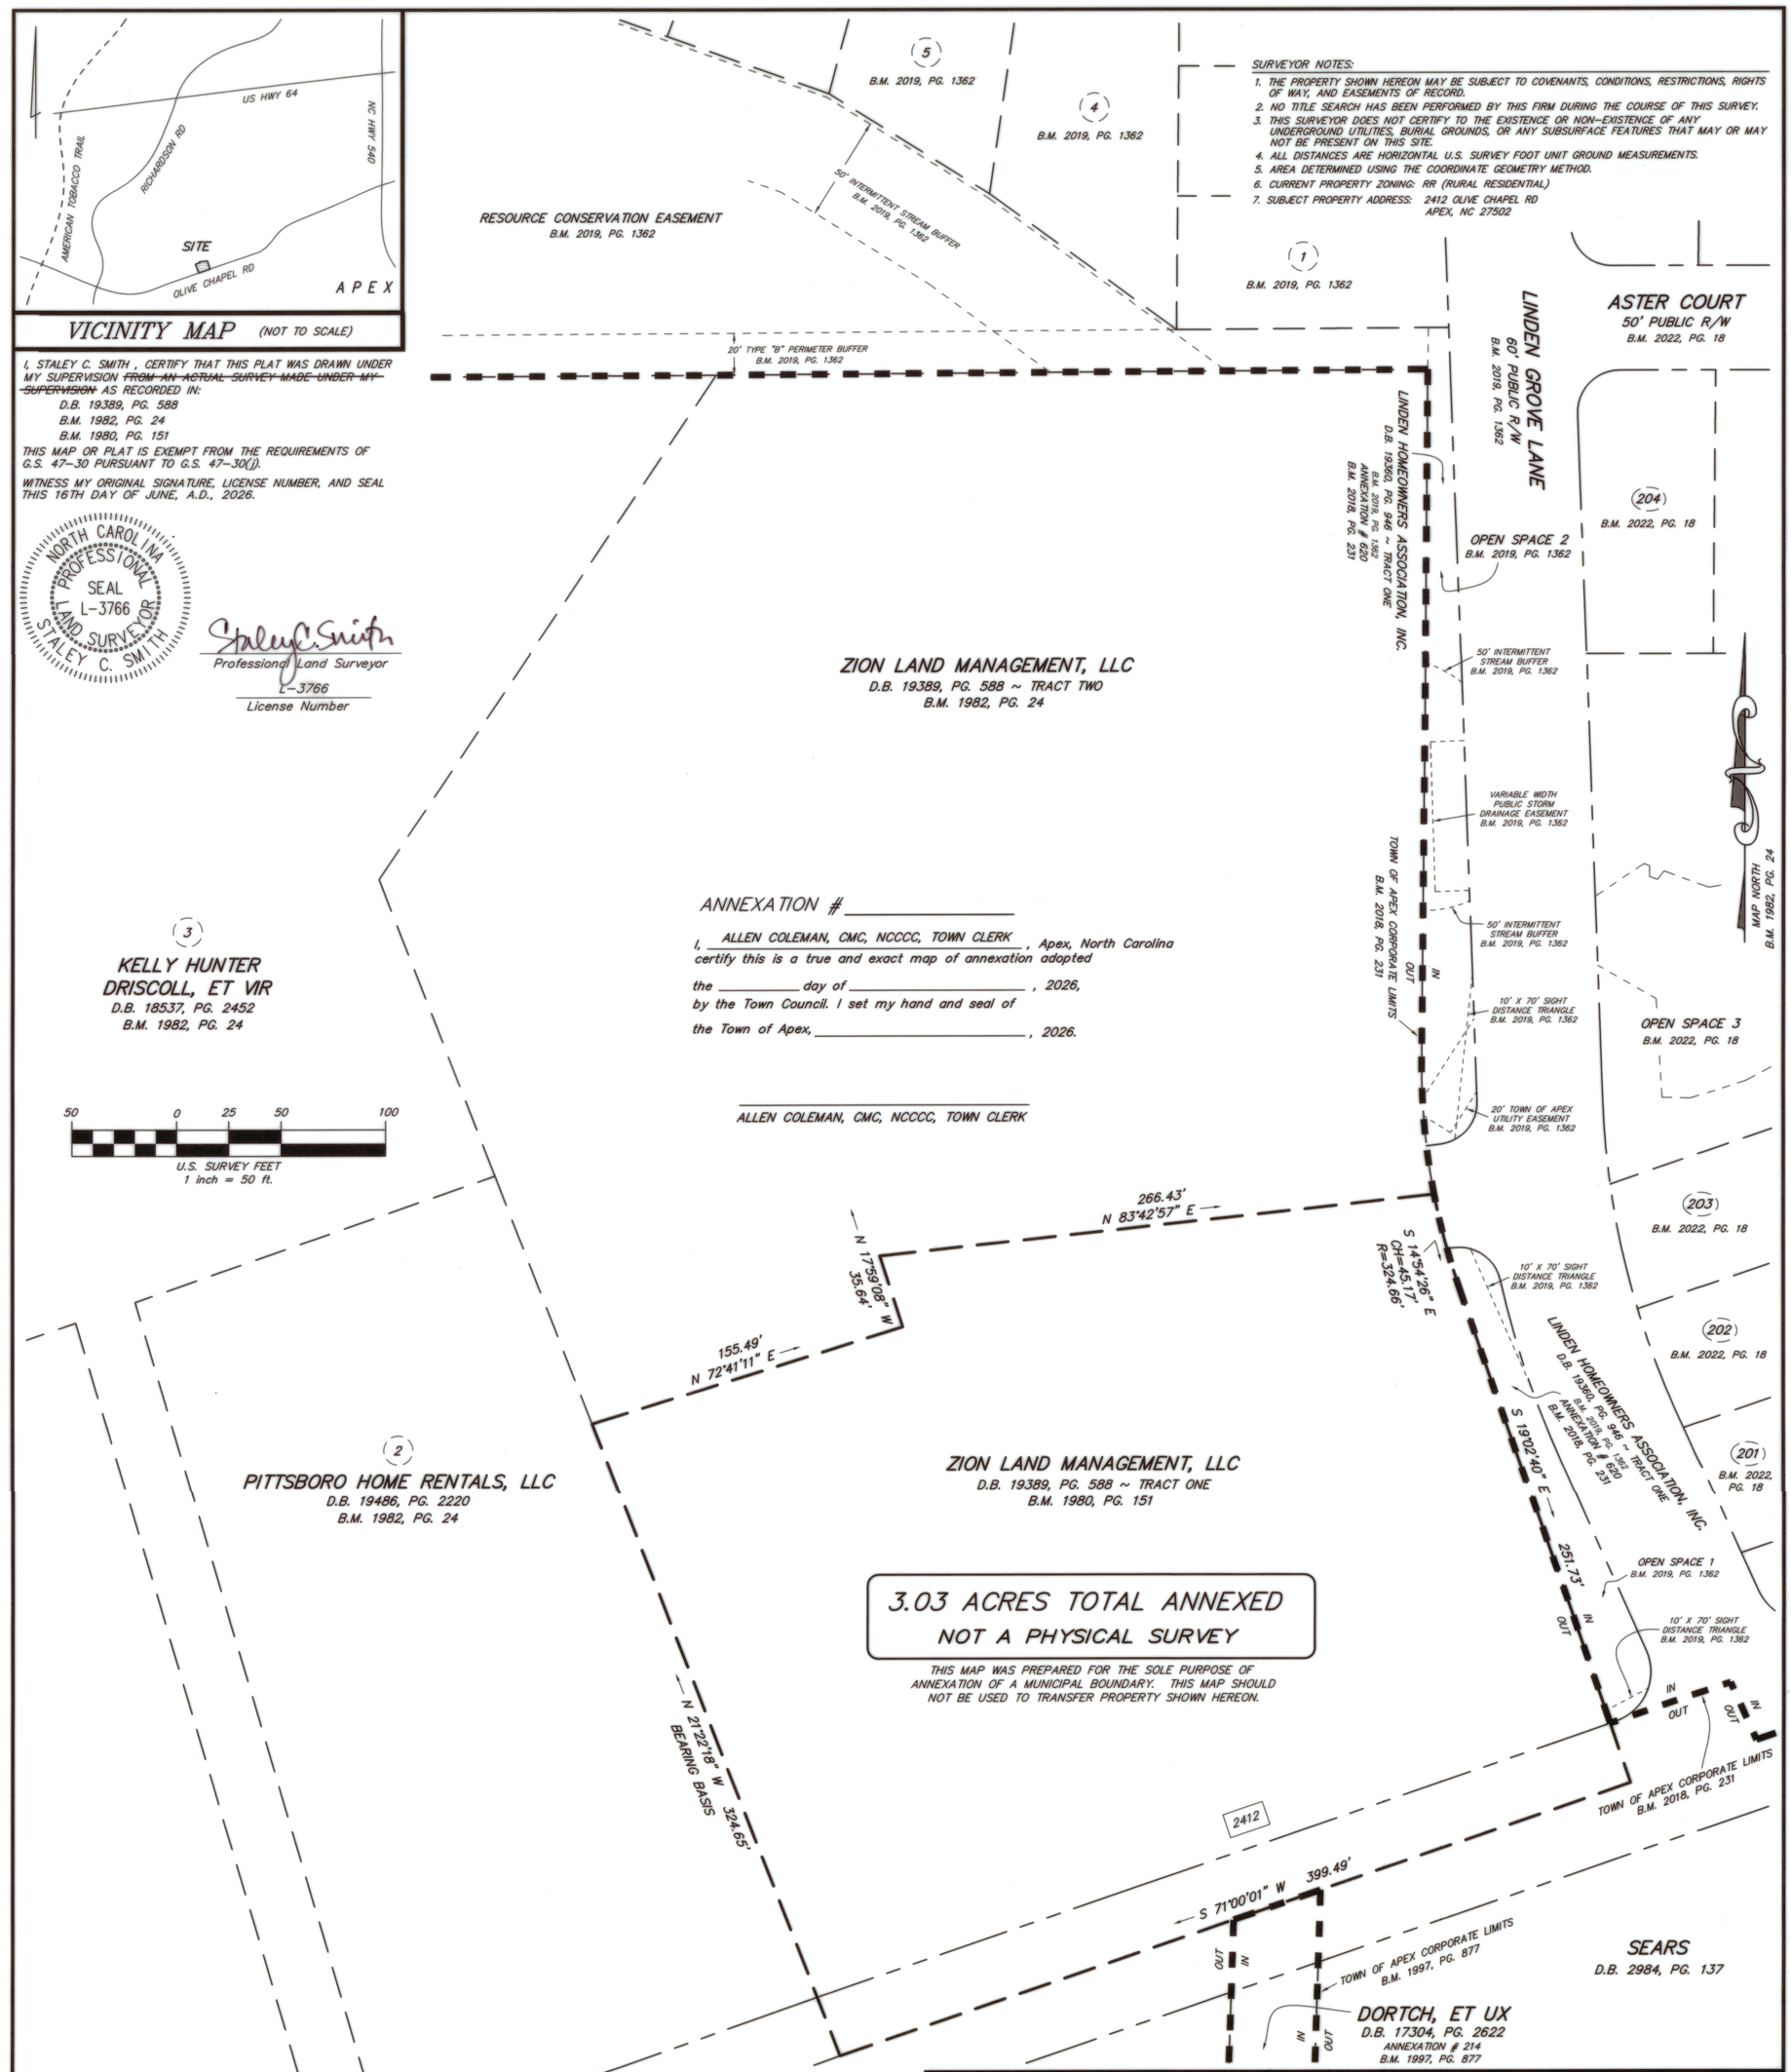

ANNEXATION # _____

I, ALLEN COLEMAN, CMC, NCCCC, TOWN CLERK , Apex, North Carolina certify this is a true and exact map of annexation adopted

the _____ day of _____ , 2026,

by the Town Council. I set my hand and seal of

the Town of Apex, _____ , 2026.

ALLEN COLEMAN, CMC, NCCCC, TOWN CLERK

3.03 ACRES TOTAL ANNEXED
NOT A PHYSICAL SURVEY

THIS MAP WAS PREPARED FOR THE SOLE PURPOSE OF ANNEXATION OF A MUNICIPAL BOUNDARY. THIS MAP SHOULD NOT BE USED TO TRANSFER PROPERTY SHOWN HEREON.

Legend

R/W – Right Of Way (Approximate)
PIN – Parcel Identification Number
ETJ – Extraterritorial Jurisdiction
NCSR – North Carolina Secondary Road
2412 – Street Address (Typical)
Property Line / Annexation Line (not surveyed)
Property Line (not surveyed)
Approximate Right Of Way Line (not surveyed)
Existing Town of Apex Corporate Limits (not surveyed)

ANNEXATION MAP for the TOWN OF APEX

ZION LAND MANAGEMENT, LLC

TOWN APEX ETJ, WHITE OAK TOWNSHIP, WAKE COUNTY, NC

LISTED OWNER
(NOT A TITLE VERIFICATION)
ZION LAND MANAGEMENT, LLC
200 FRANCONIA WAY
APEX, NC 27502

PIN 0722-50-9118

Smith & Smith, Surveyors, P.A.
P.O. BOX 457
APEX, N.C. 27502
(919) 362-7111
FIRM LICENSE No. C-0155

PLAN DATE	JUNE 8, 2026
SCALE	1" = 50'
DRAWN BY	WBH
PROJECT NO.	2023-88