EXHIBIT C

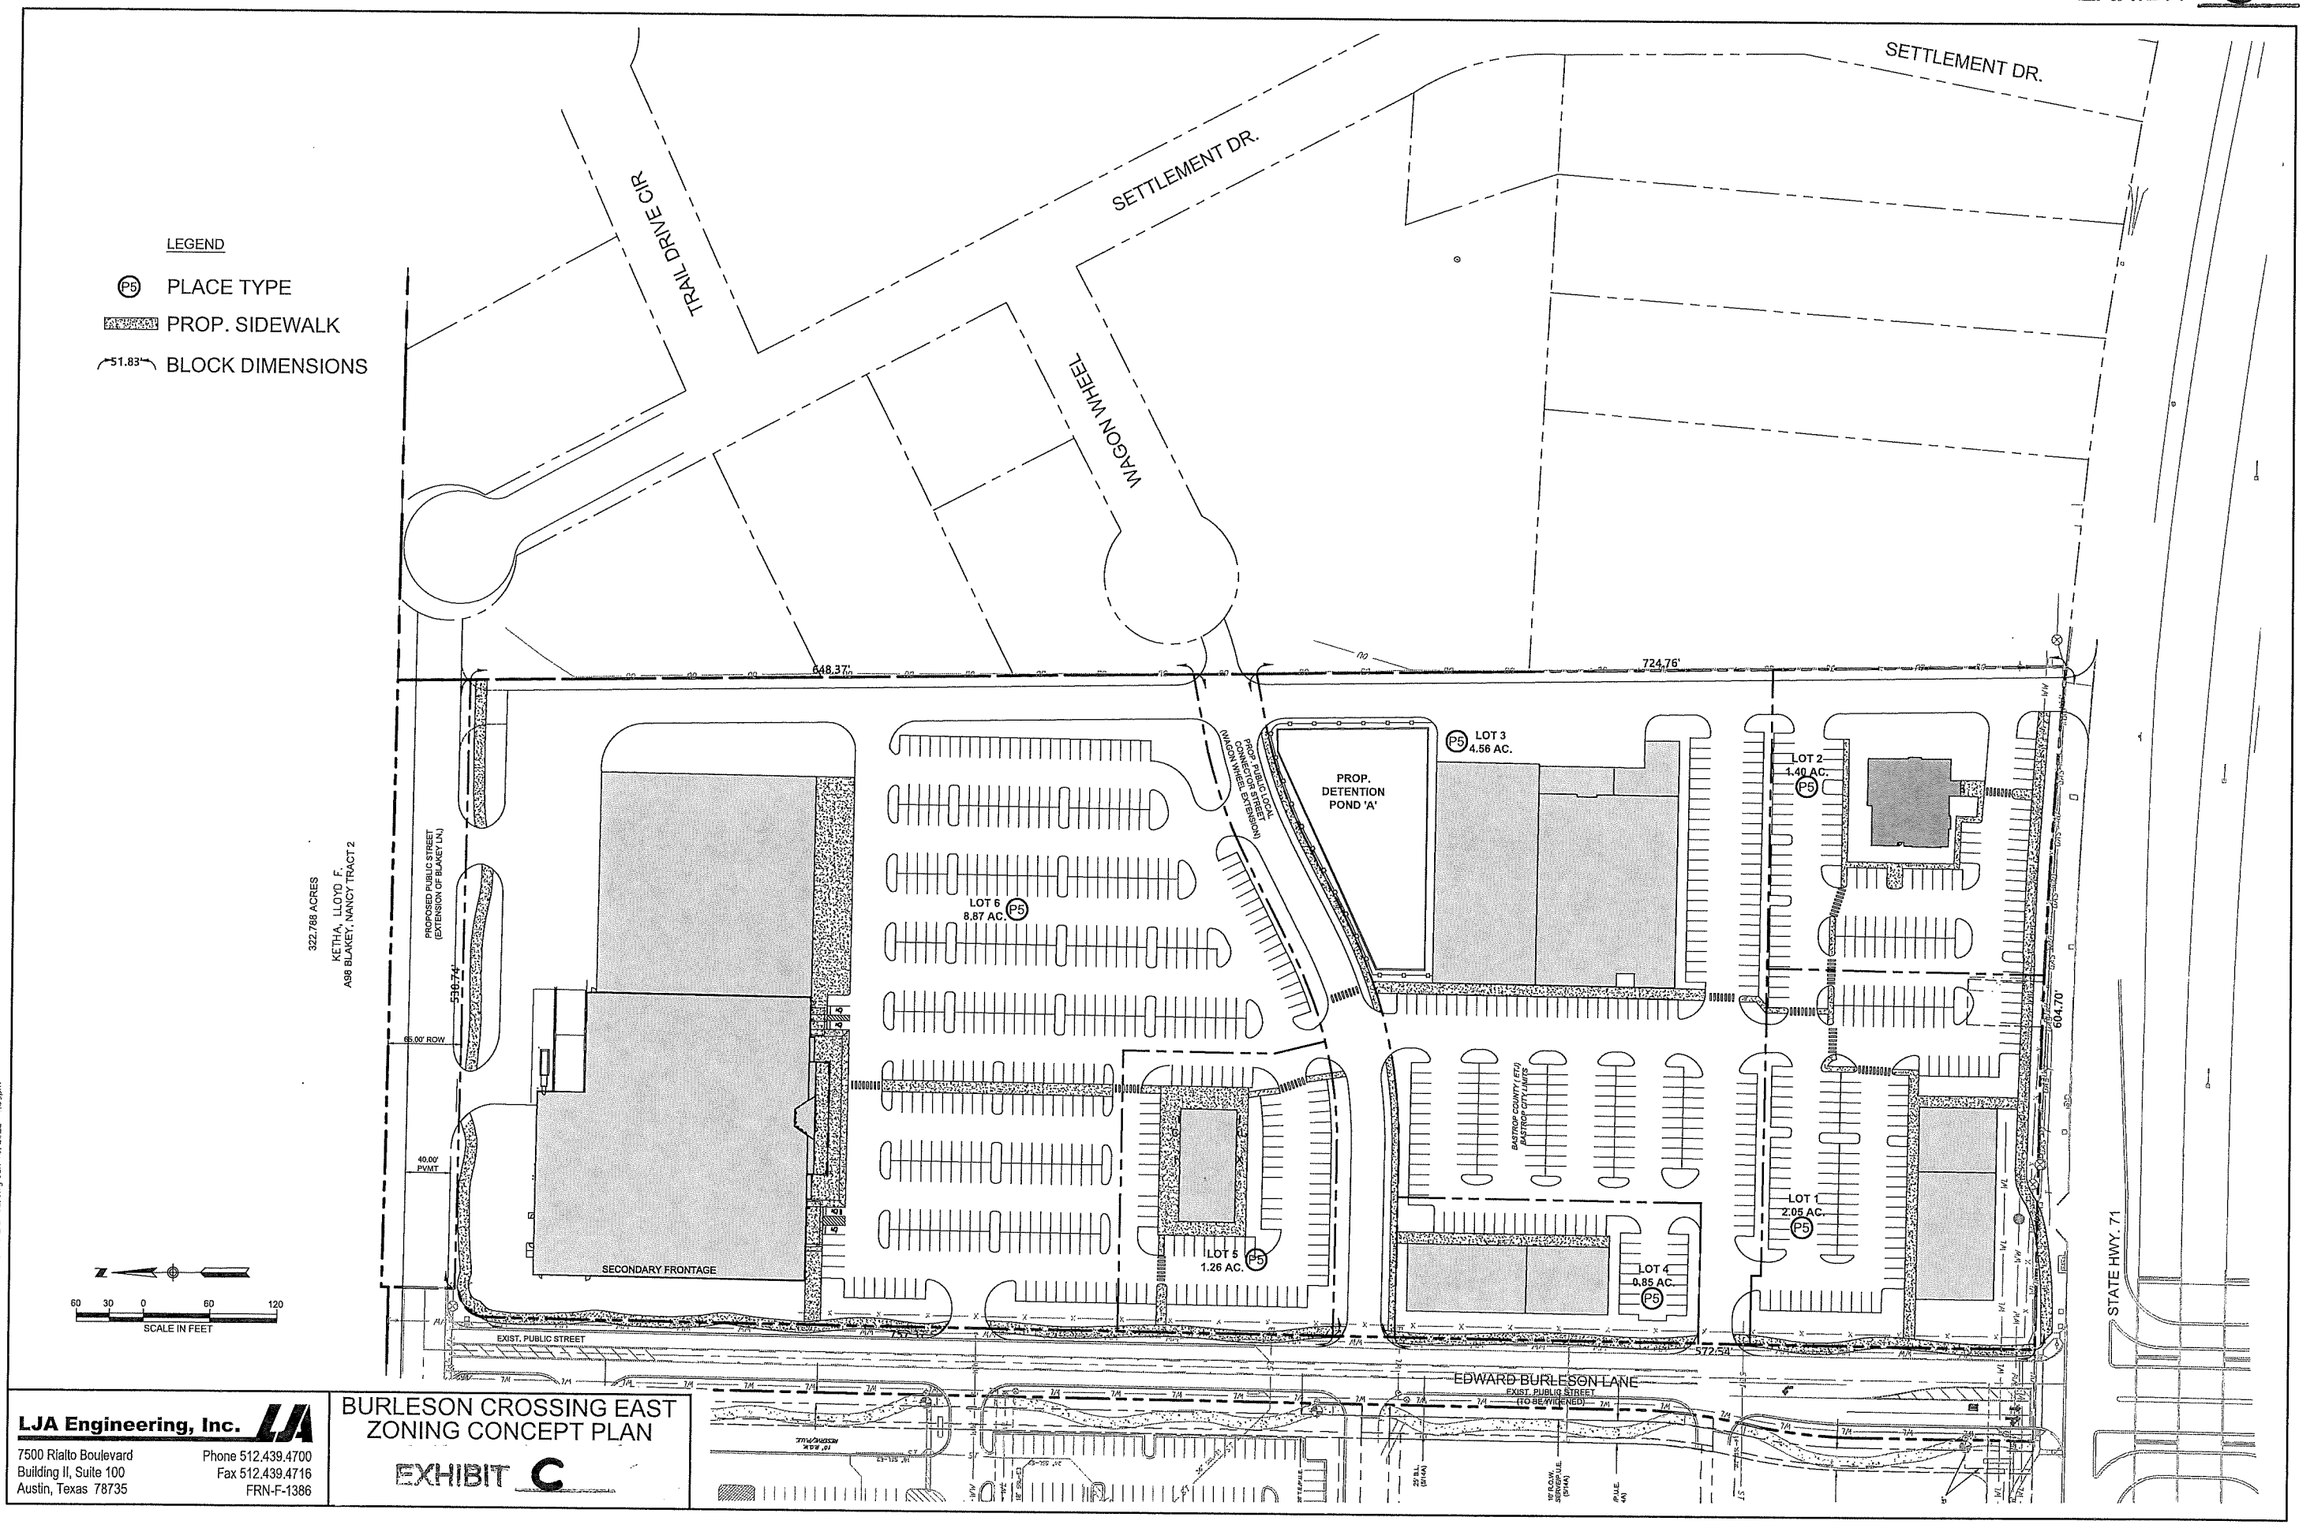

LJA Engineering, Inc.

7500 Rialto Boulevard
Building II, Suite 100
Austin, Texas 78735

Phone 512.439.4700
Fax 512.439.4716
FRN-F-1386

BURLESON CROSSING EAST
ZONING CONCEPT PLAN

EXHIBIT C

I:\A141 Bastrop\400 - Burleson East\Exhibits\LAYERS SITE PLAN 02.dwg Jun 16, 2022 - 4:09pm