


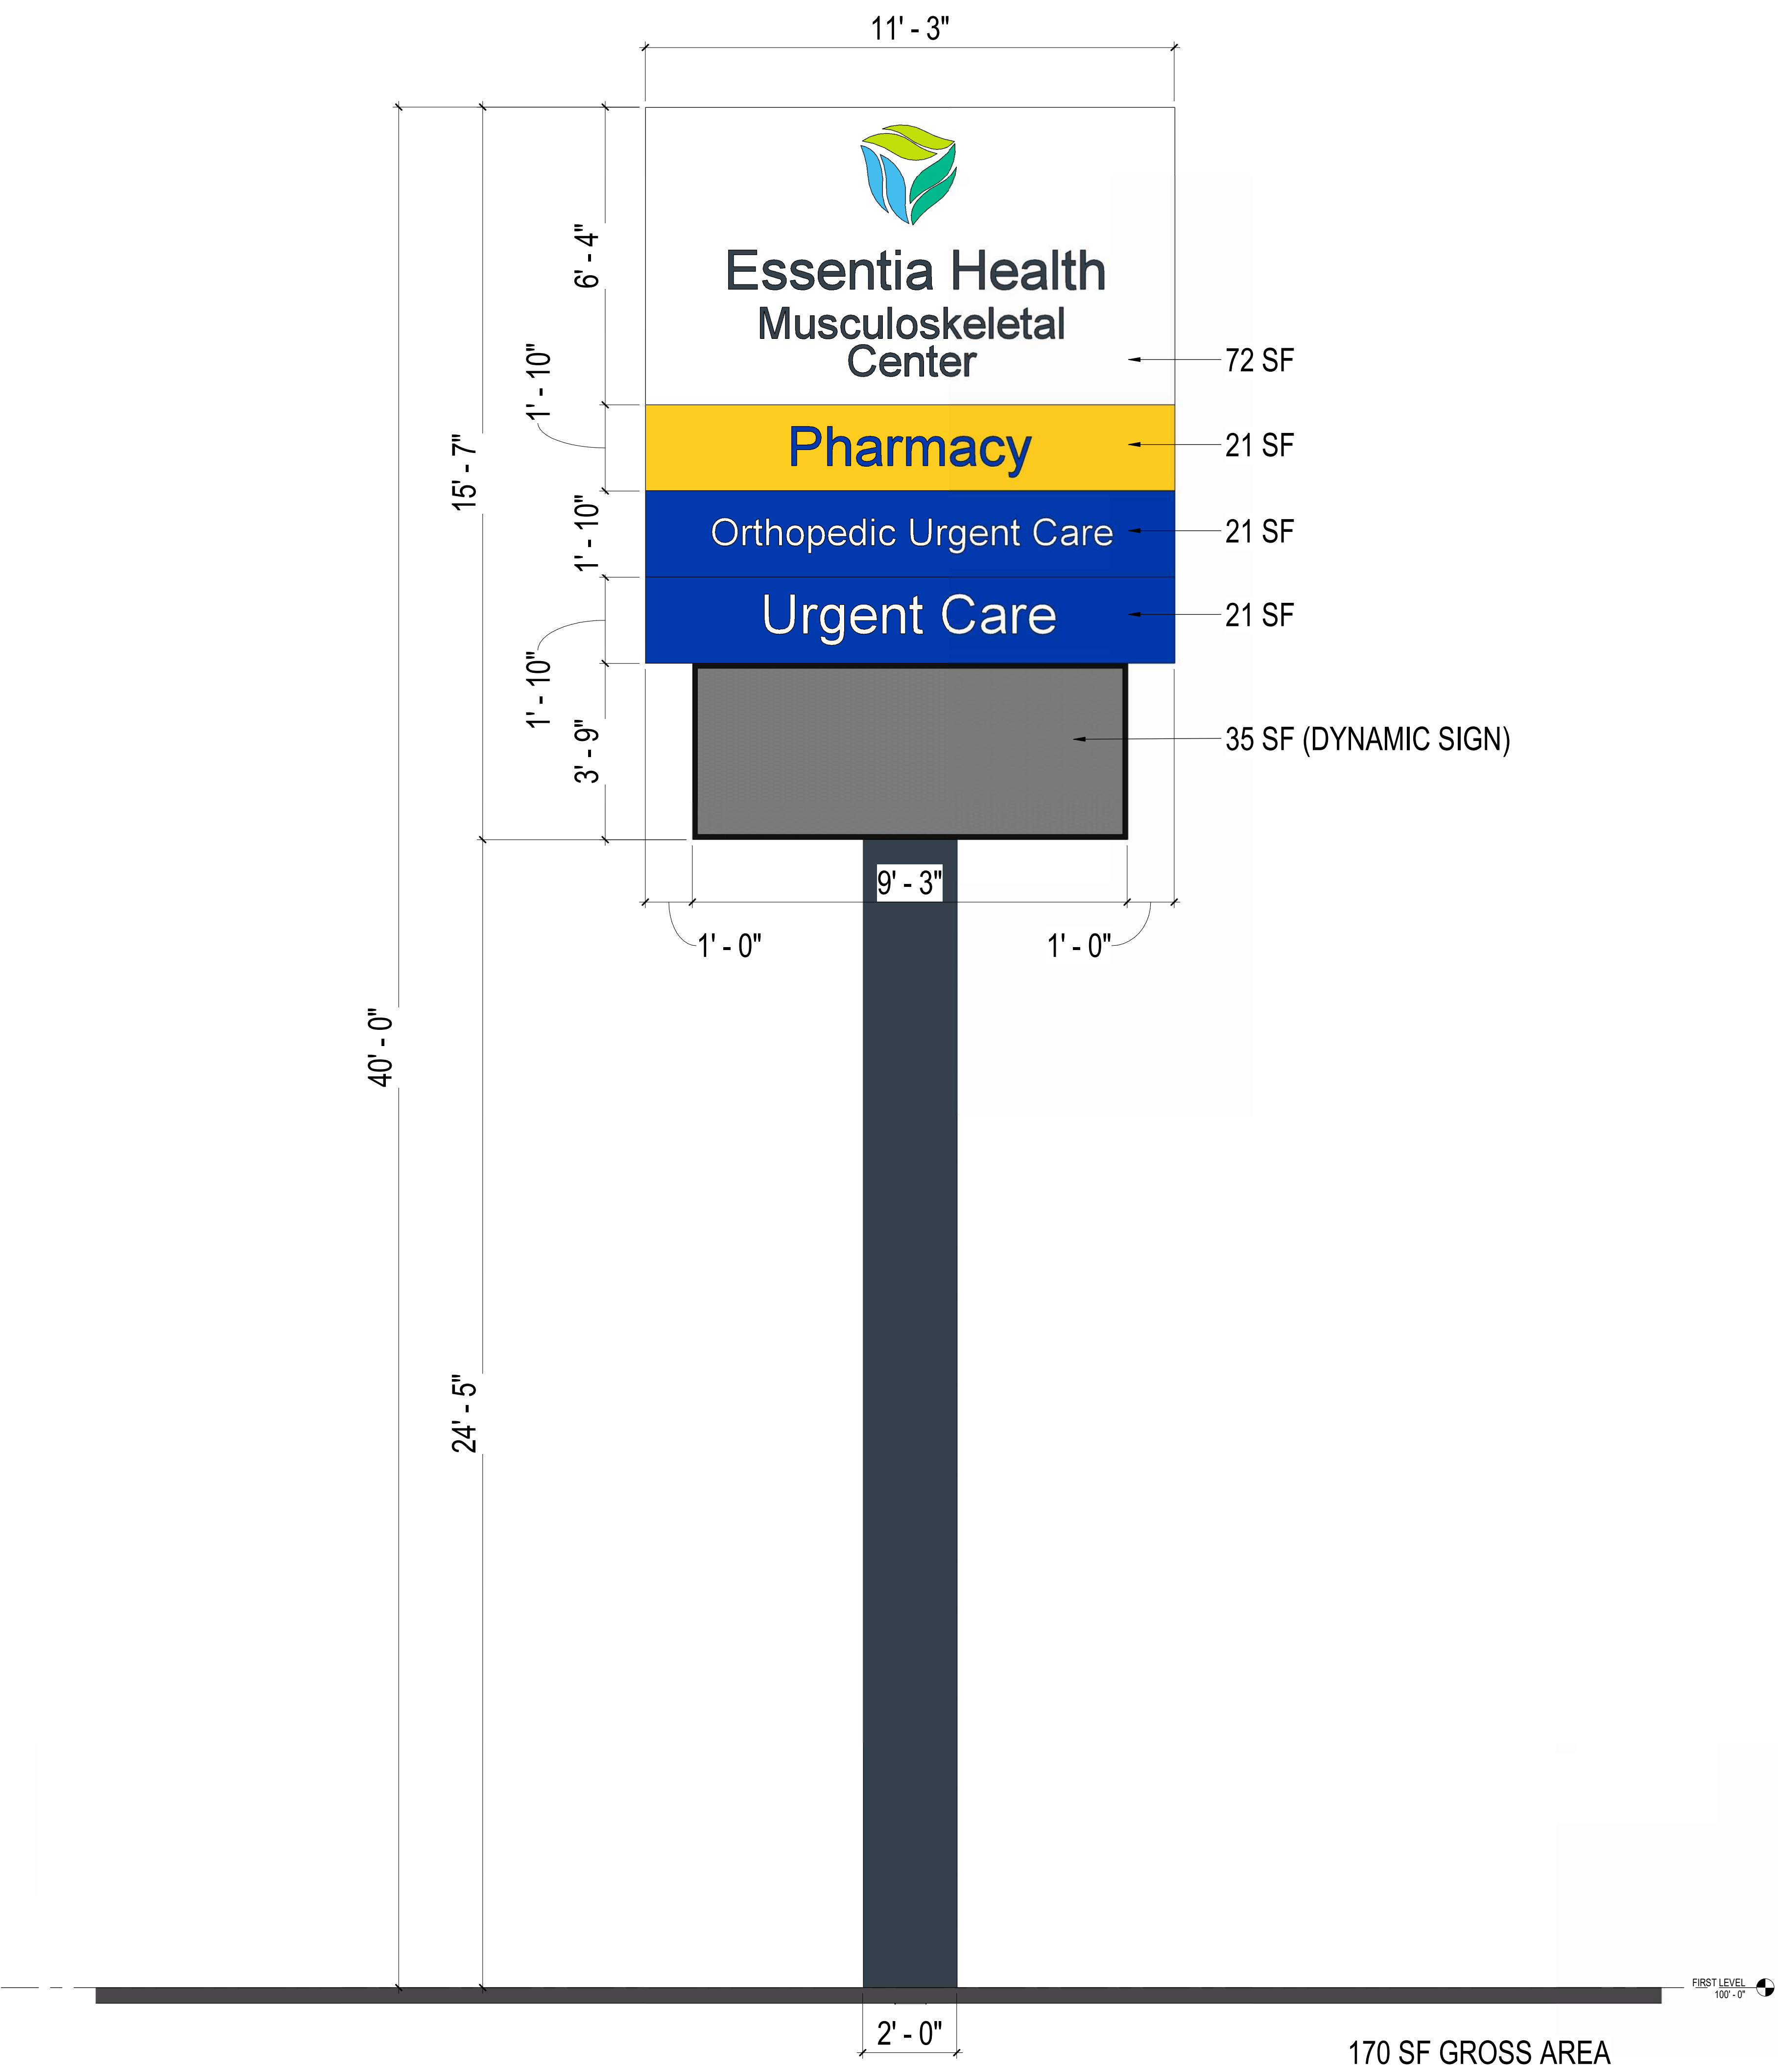

1 ELEVATION
1/2" = 1'-0"