


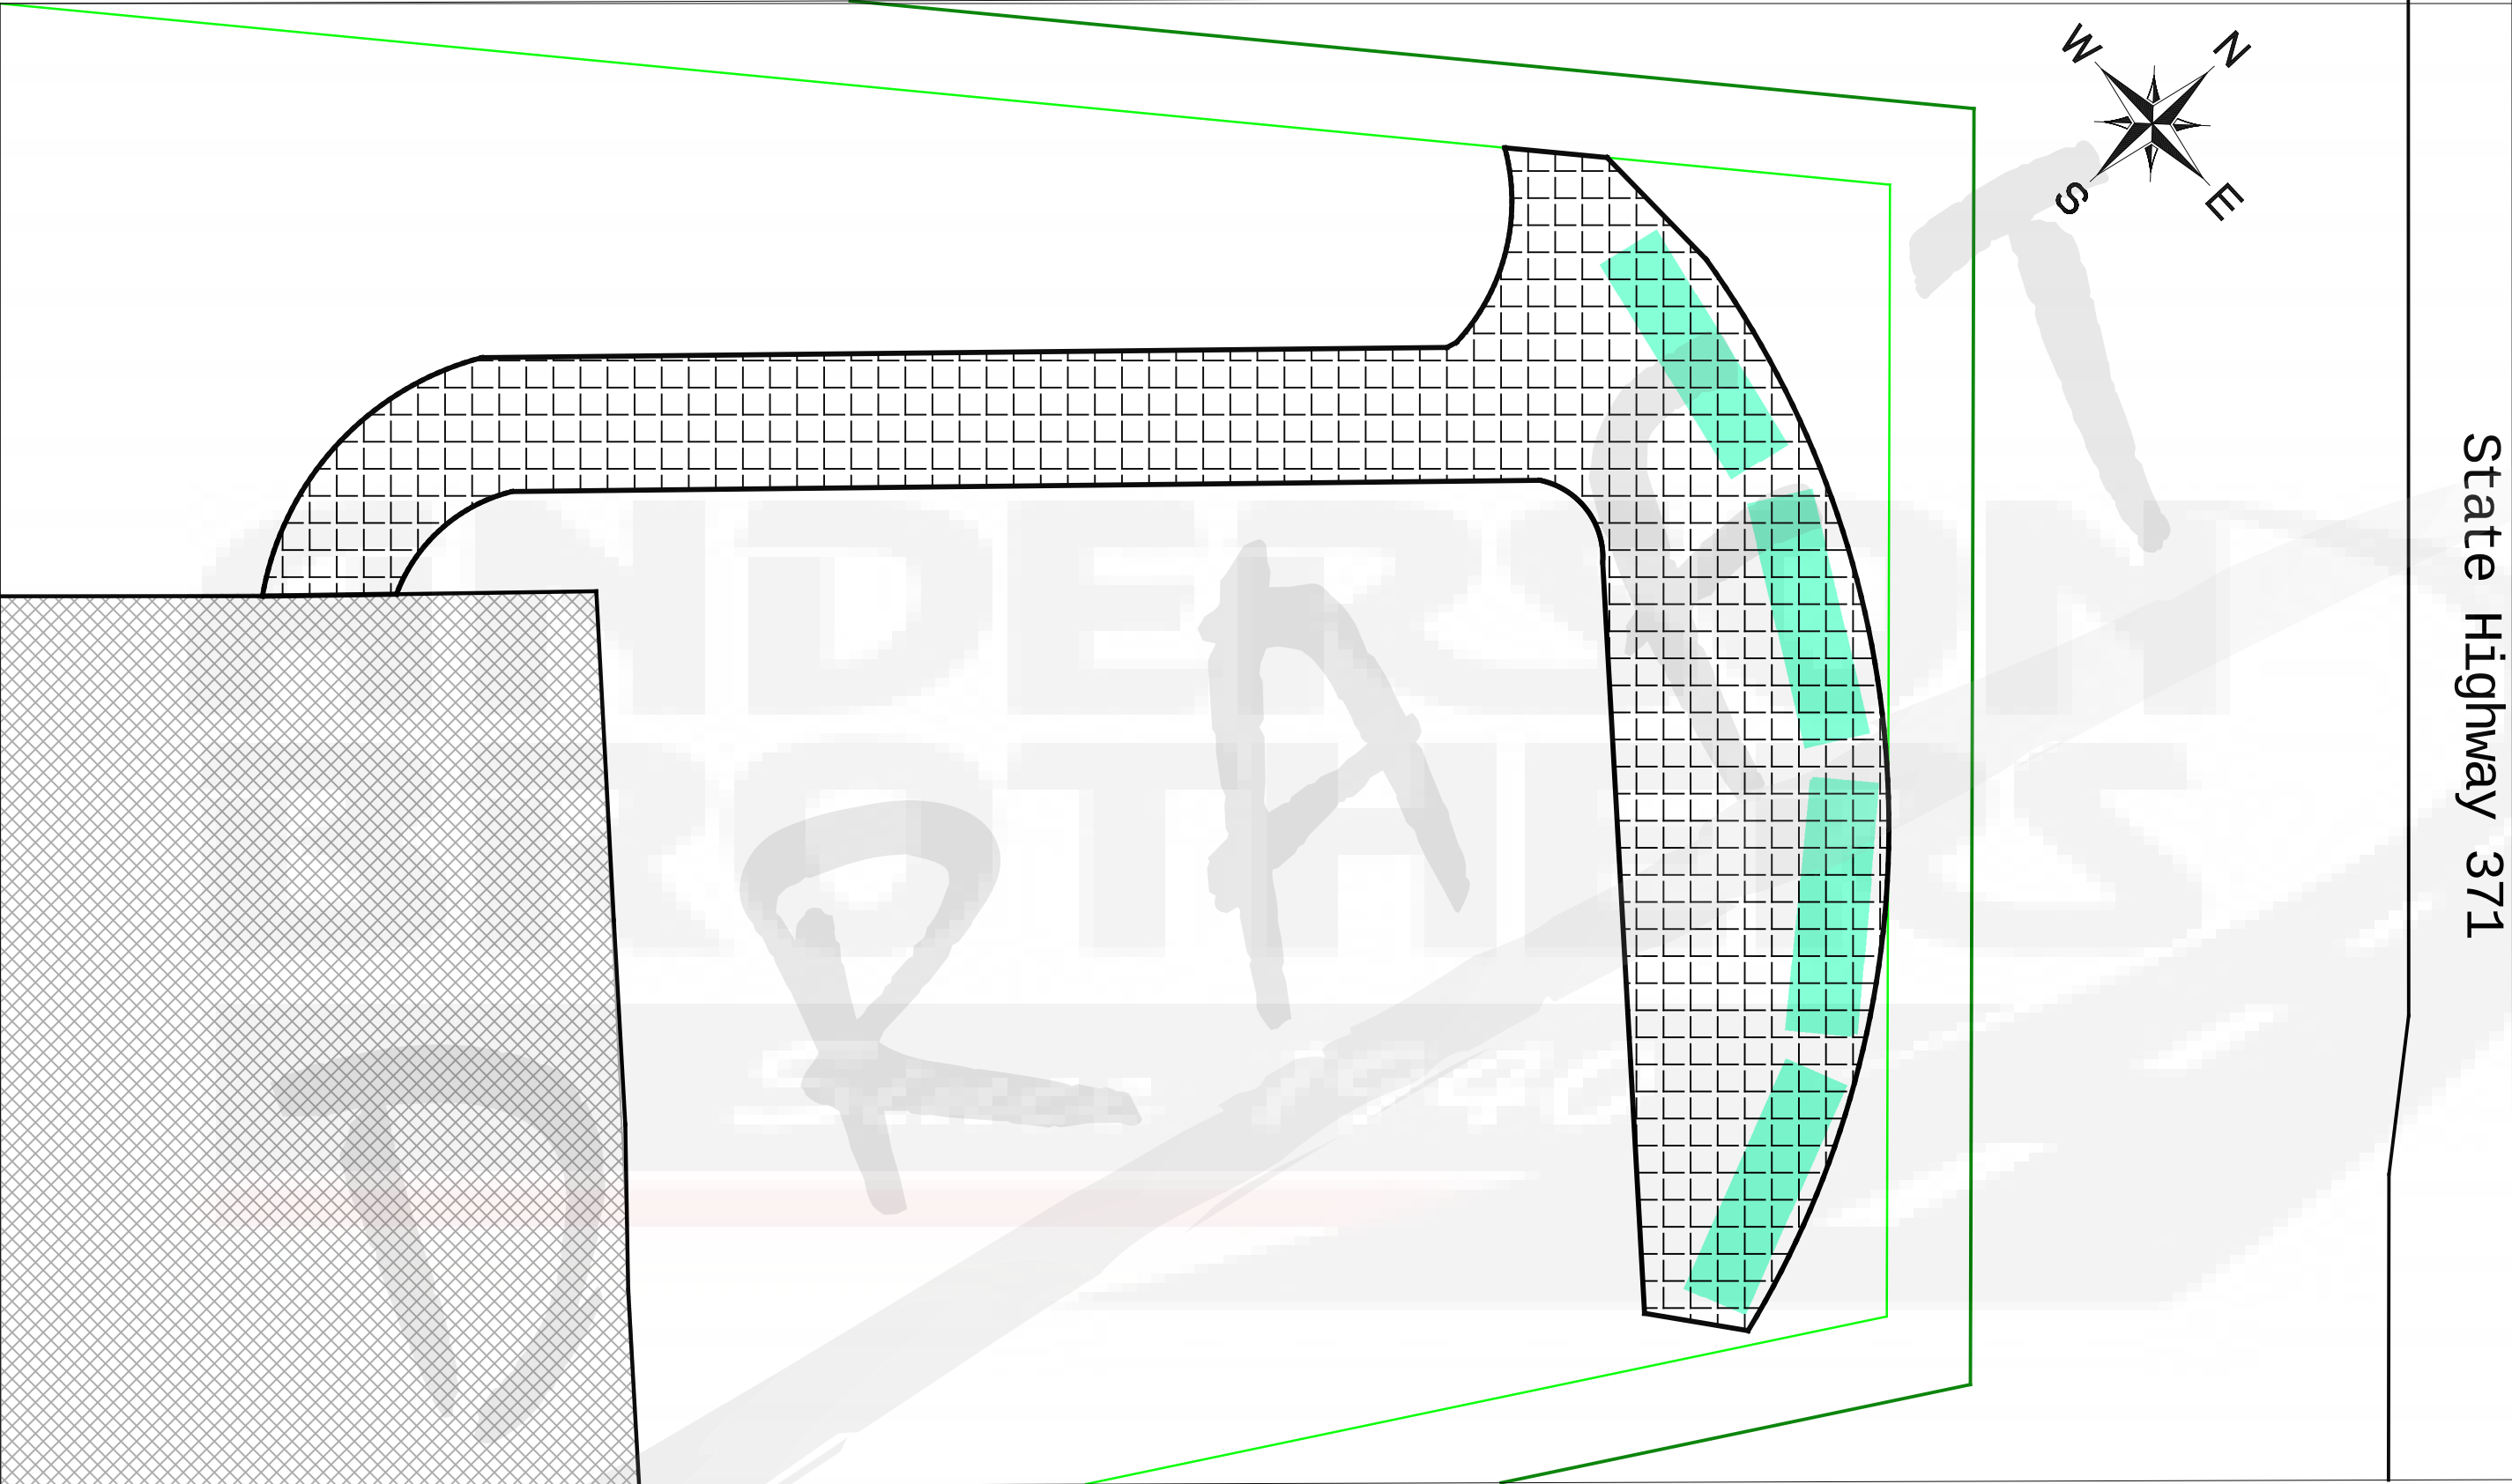

State Highway 371



Exsisting Paved Surface



New Paved Surface



8x30 Display Model




10 Foot offset of property line



Property Line

		Anderson Brothers Construction 11325 MN-210 Brainerd, MN 56401	
McLaughlin RV & Marine		15808 Edgewood Dr	

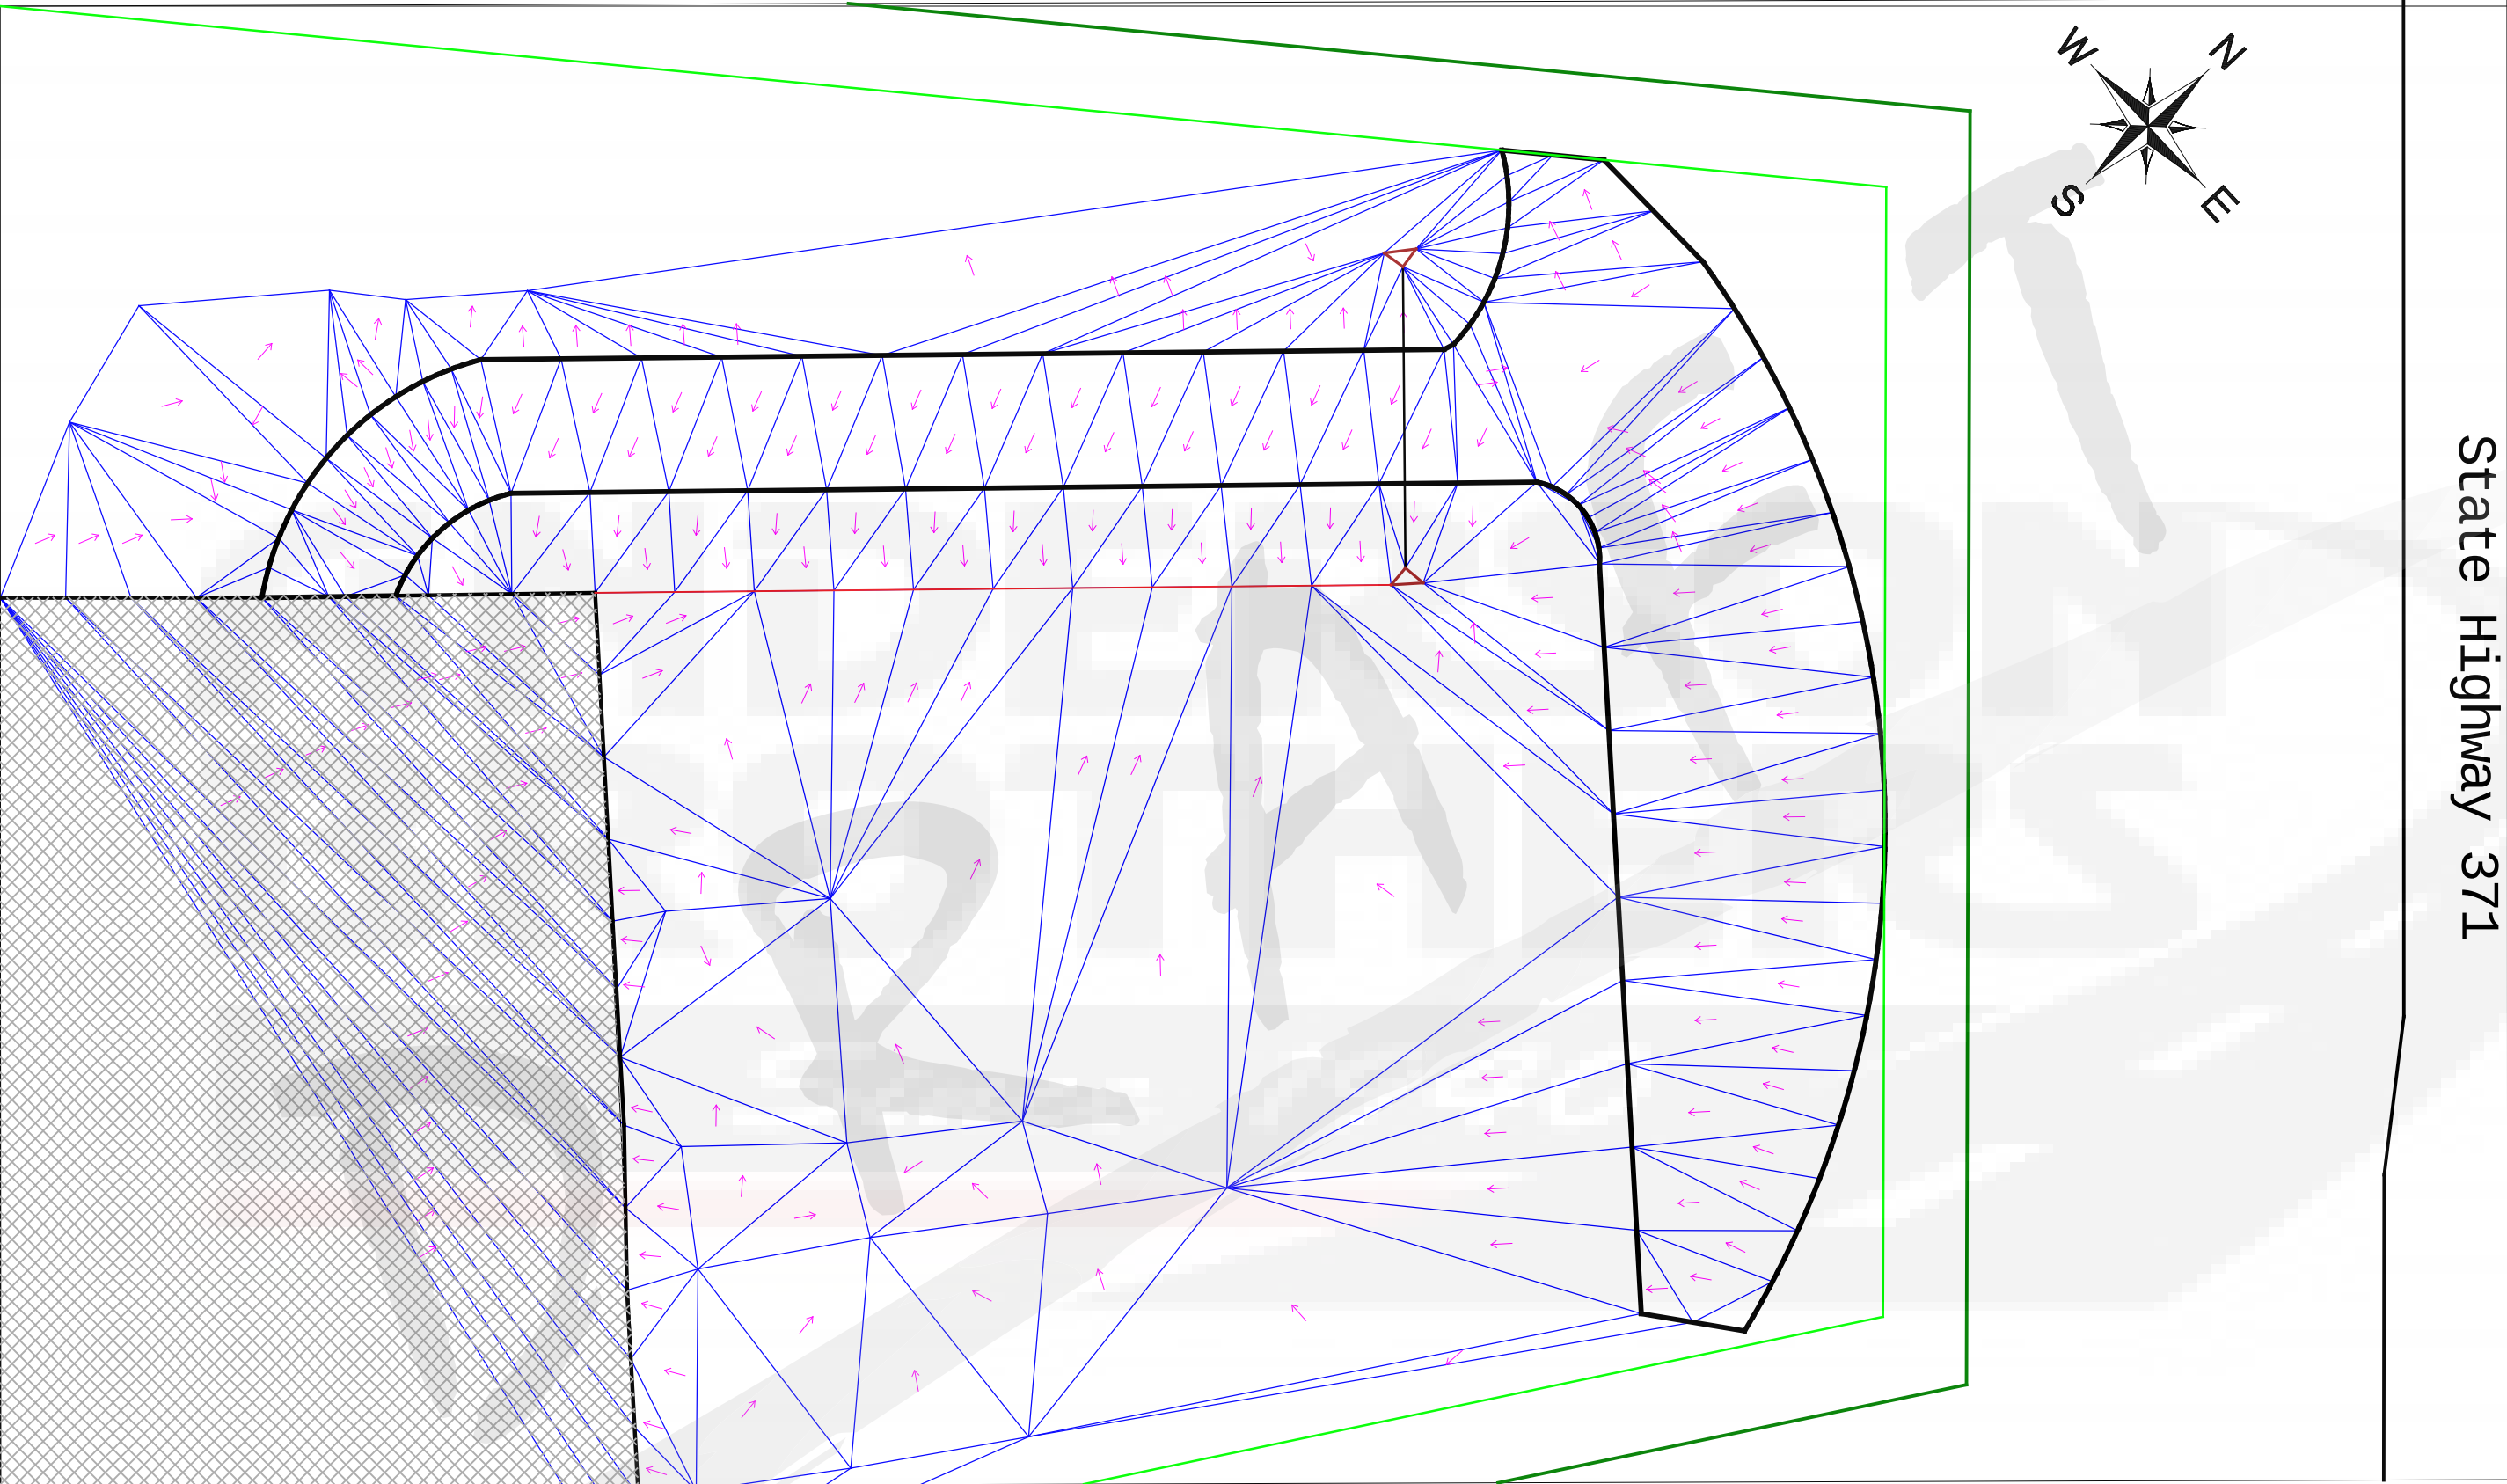

- Existing Paved Surface
- Straight grade invert
- Water Flow

- New Paved Surface
- 10 Foot offset of property line
- Property Line

State Highway 371

	Anderson Brothers Construction 11325 MN-210 Brainerd, MN 56401	
	McLaughlin RV & Marine	15808 Edgewood Dr