



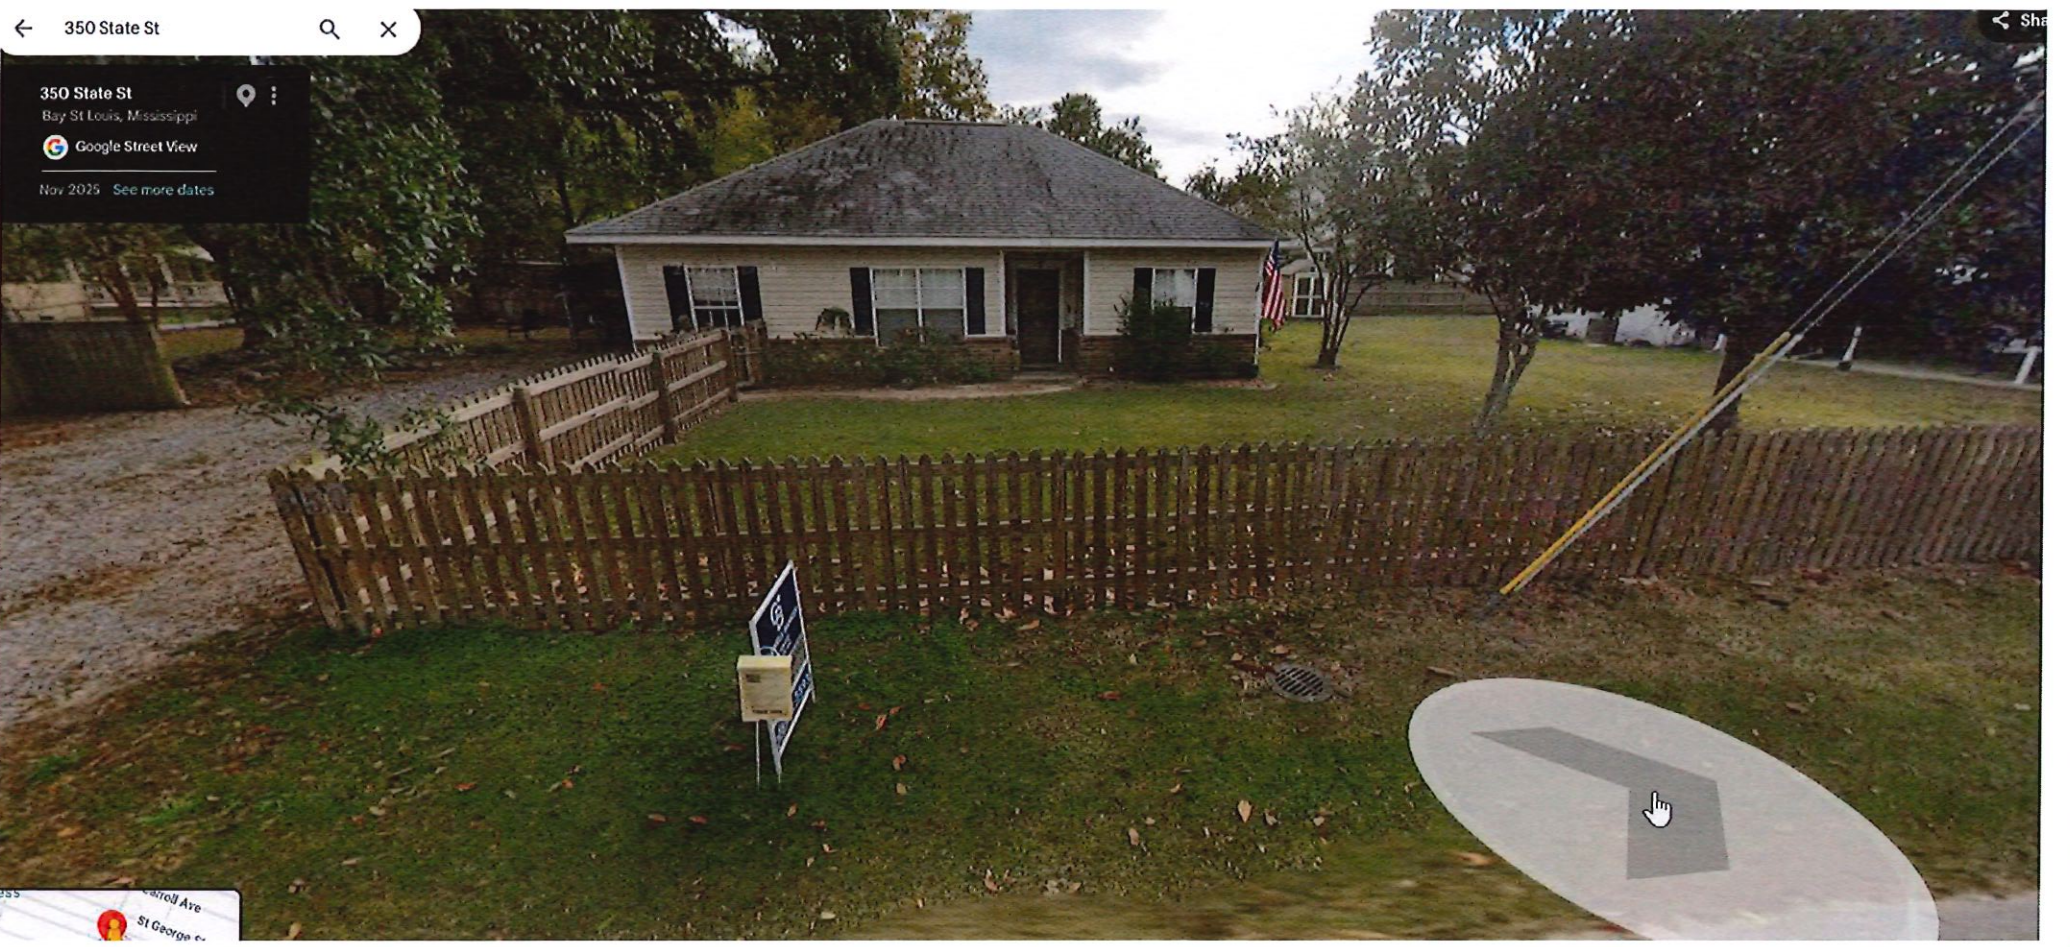


artistic conception

VIP3D

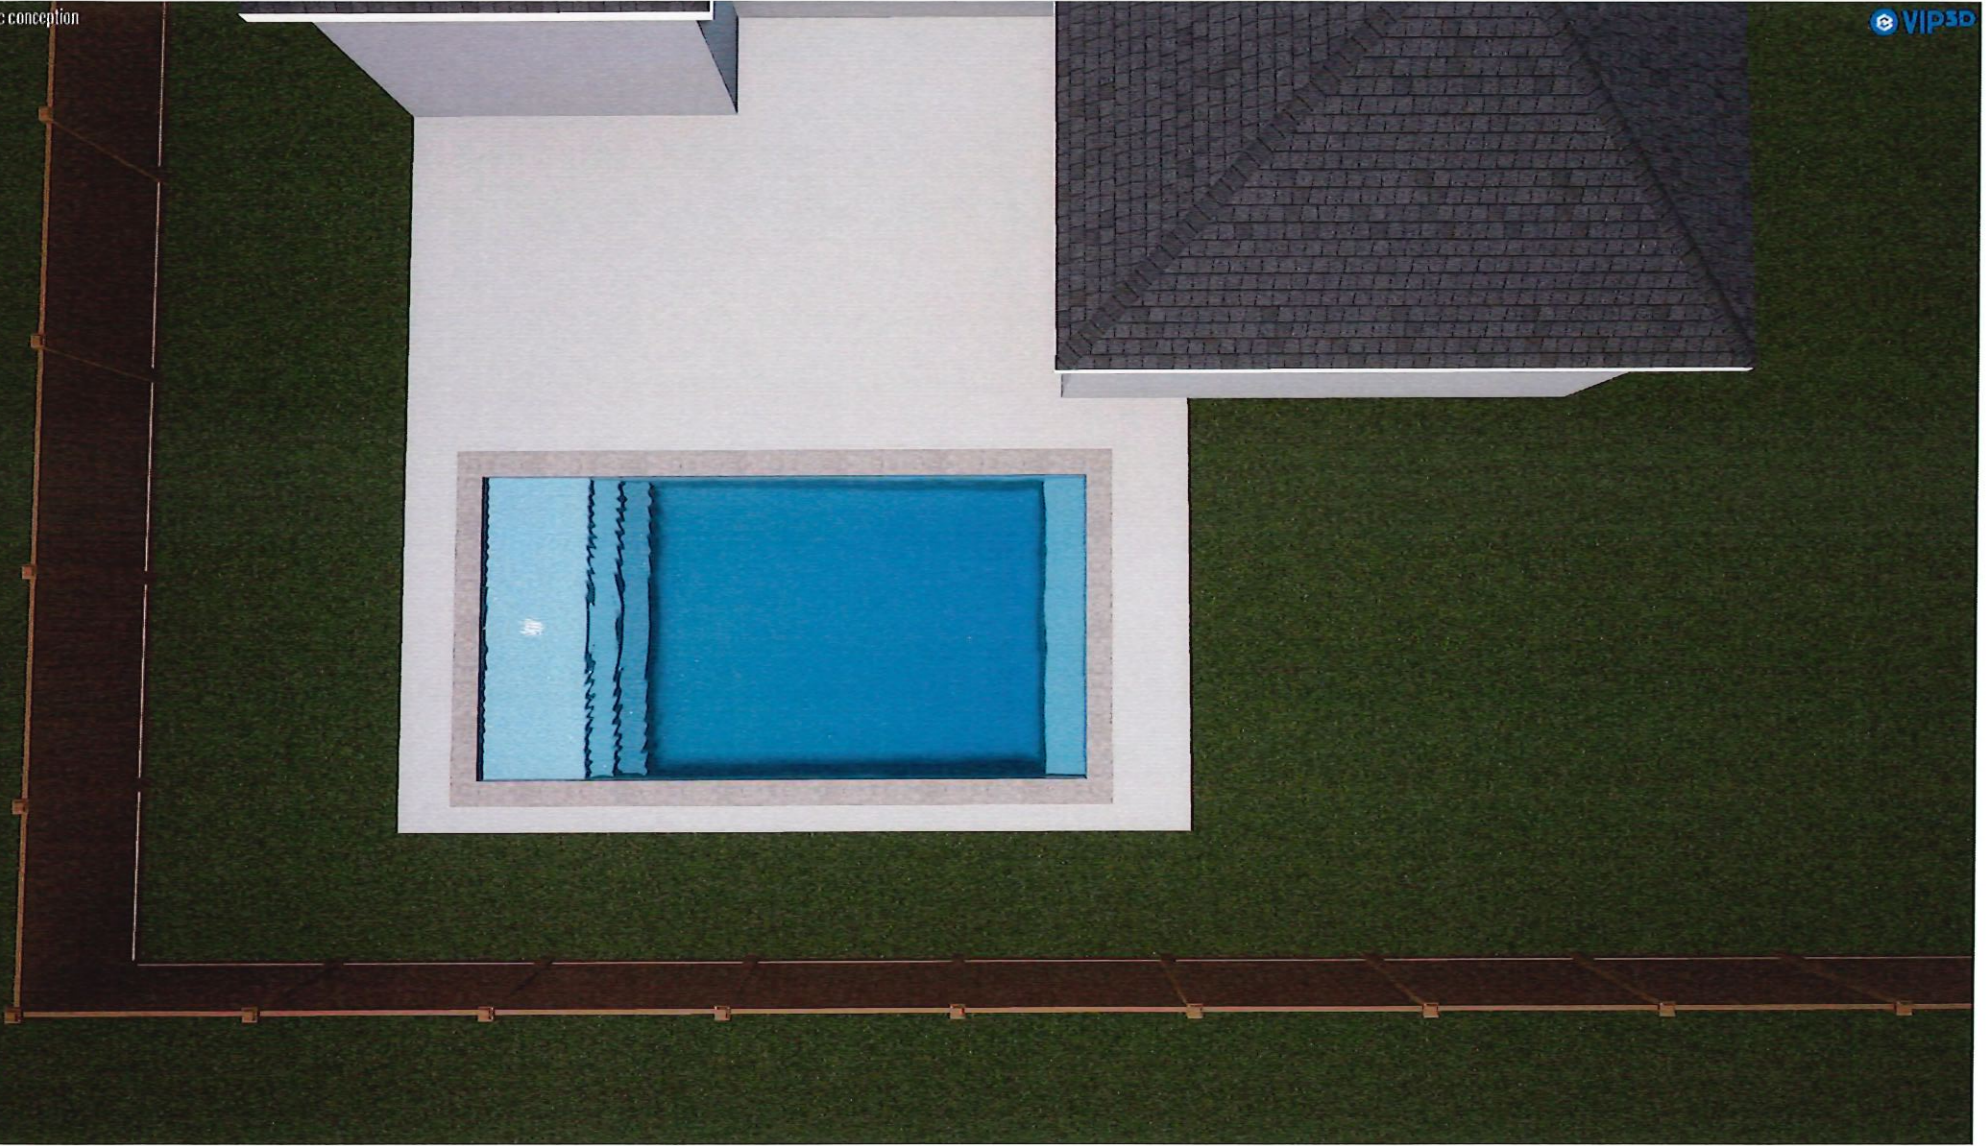

All windows and doors leading to pool area have UL2017 Compliant alarms

- 1) 16' Wooden Fence encloses property and pool
- 2) Cartridge Filter
- 3) Not tying into Sewer System
- 4) All drainage tied into subsurface and drained to the street
- 5) No Auto fill
- 6) hose Bibs on all vacuum breakers
- 7) No Backwash

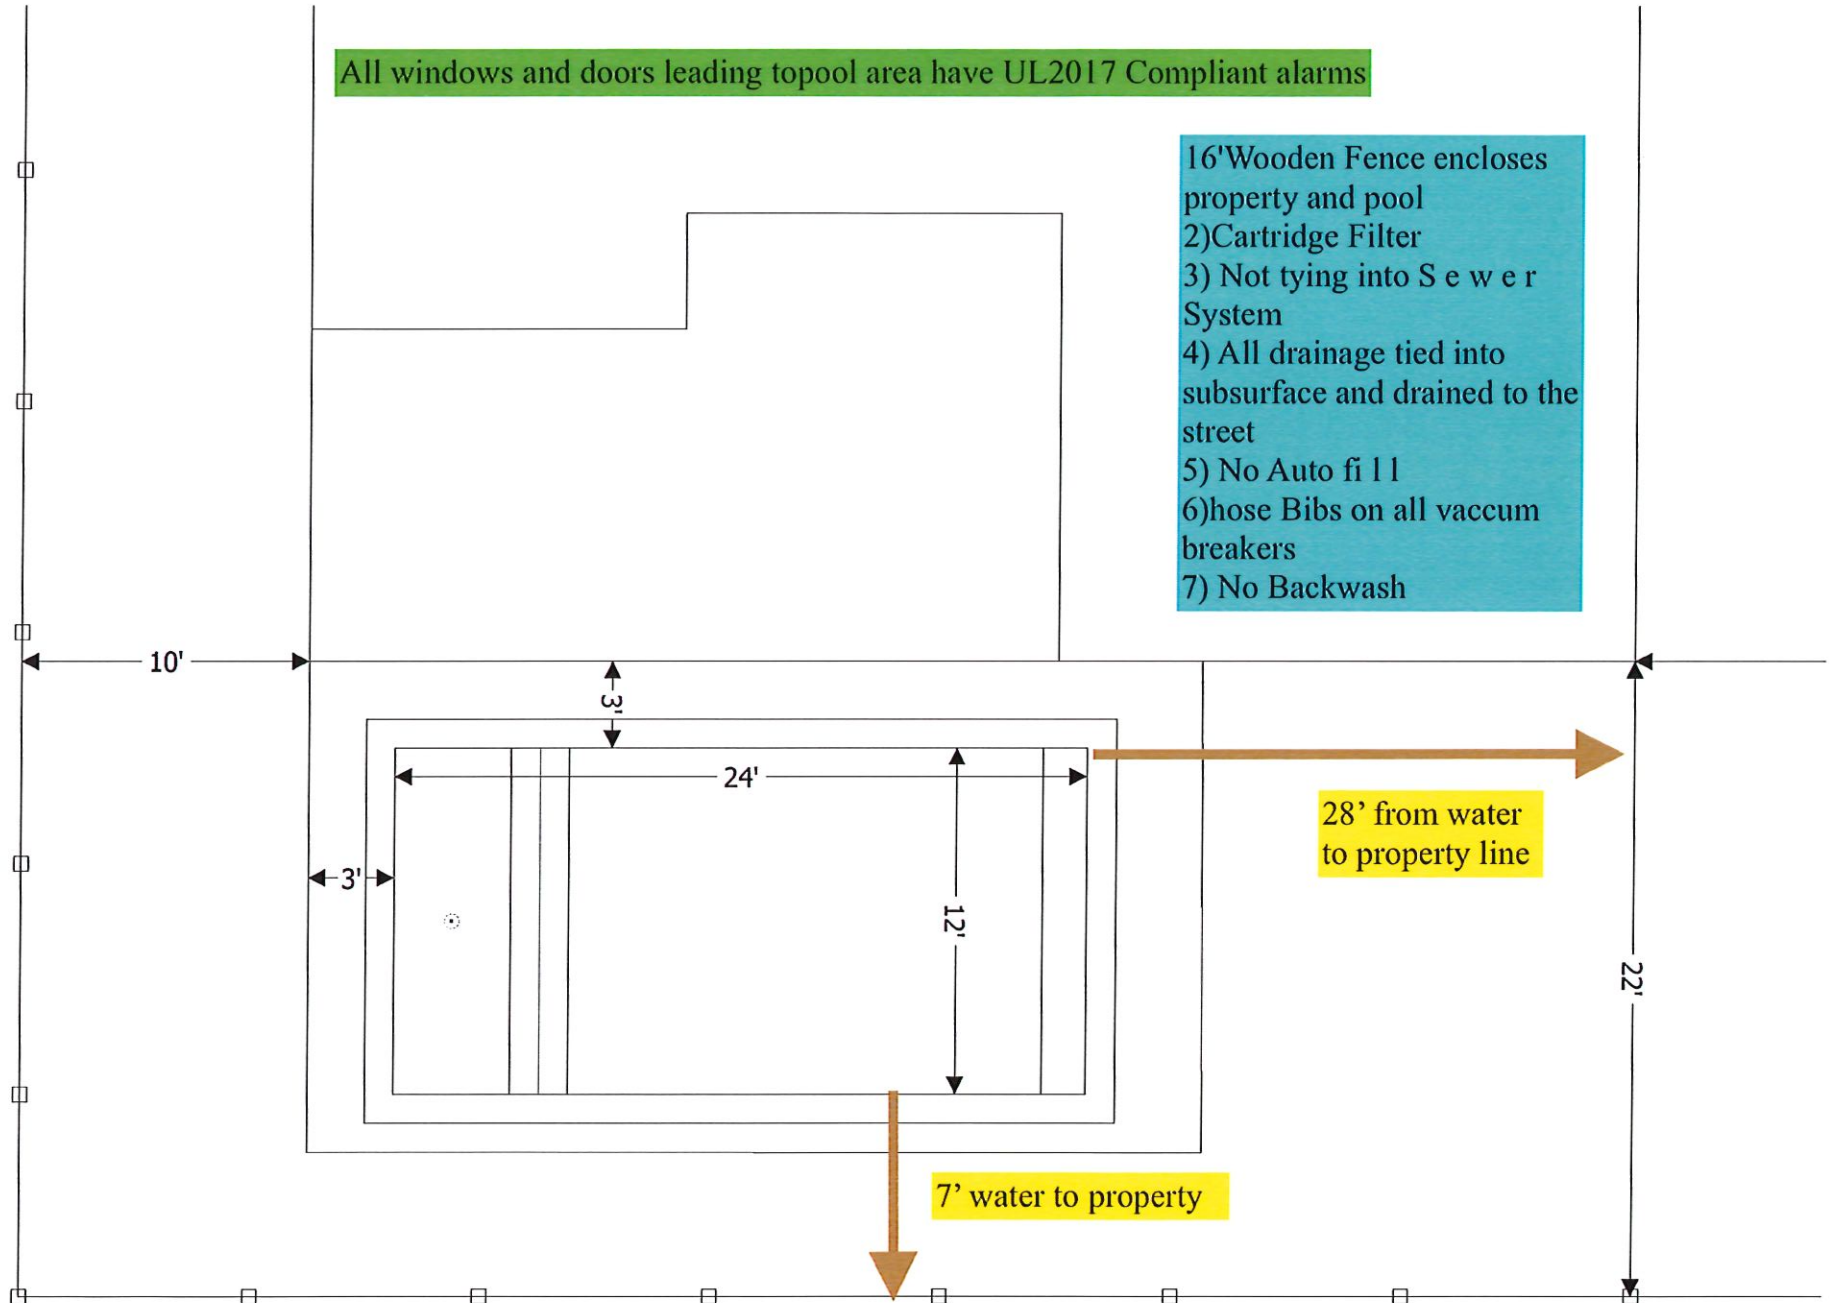

Scale: 5/32" = 1 ft