

BEALER RESIDENCE



SQUARE FOOTAGE TOTAL

GROUND LEVEL HEATED	-	2171.00 SF
TOTAL HEATED	-	2171.00 SF
FRONT PORCH	-	192.00 SF
REAR PORCH	-	289.00 SF
SHED	-	230.00 SF
CARPORT	-	318.00 SF
COVERED WALKWAY	-	135.00 SF
WOODEN DECK	-	131.00 SF
TOTAL UNHEATED	-	1295.00 SF
TOTAL FOOTPRINT	-	3466.00 SF

Plans to be Built according to the latest adopted edition of the
International Residential Building Code Standard for
Single Family Residential Dwellings



Thornhill Construction
102 Bluffs Avenue
Bay St. Louis, MS 39520
Phone - (228) 424-7765
www.thornhillconstruction.com

DATE :

03-18-2006

SCALE :


SHEET :

A - 01


COVER SHEET

BEALER RESIDENCE


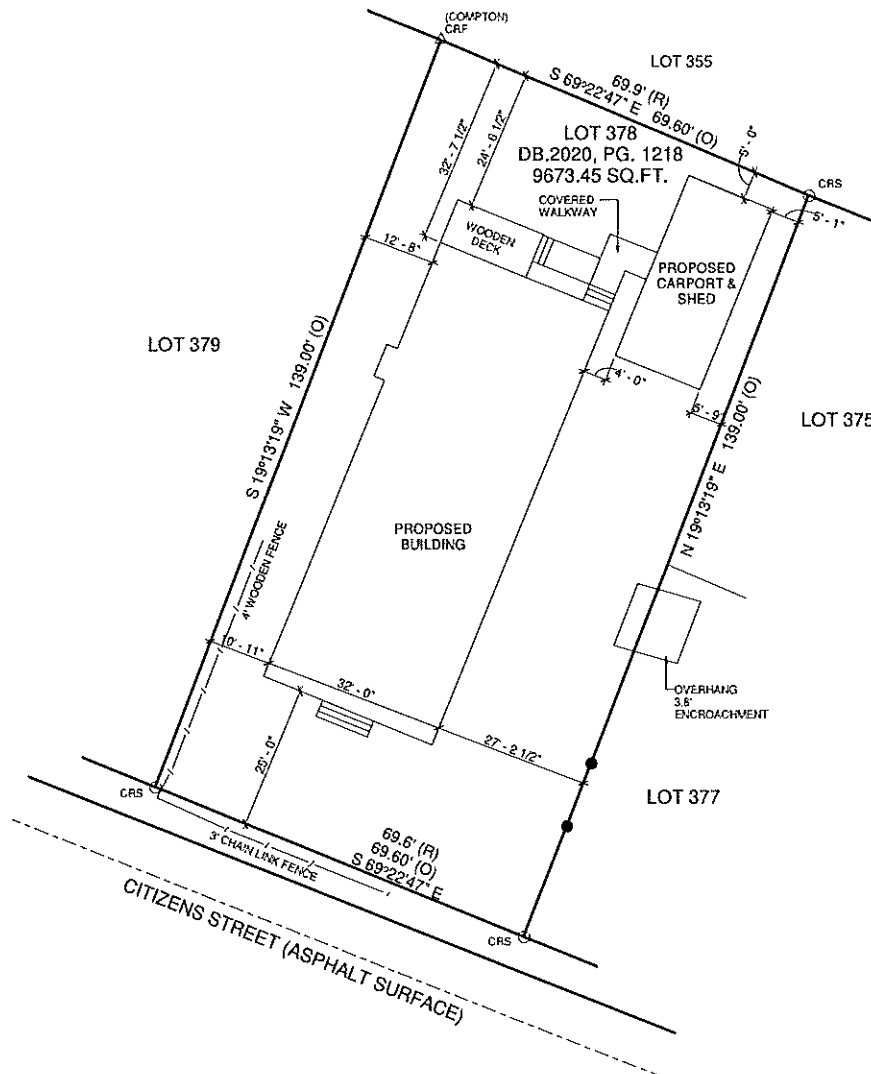

① SITE PLAN
1" = 10'-0"

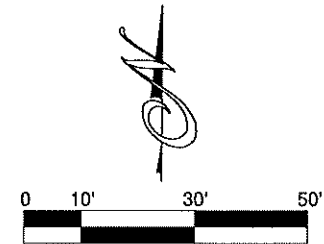

LEGEND

- △ CRF CAPPED IRON ROD FOUND
- △ CTF CRIMPED TOP PIPE FOUND
- CMF CONCRETE MONUMENT FOUND
- △ OTF OPEN TOP IRON PIPE FOUND
- △ RBF REBAR IRON ROD FOUND
- △ IPF IRON PIN FOUND
- CRS CAPPED IRON ROD SET (PS-3178)
- (R) RECORD
- (O) OBSERVED
- R.O.W. RIGHT OF WAY
- P.O.C. POINT OF COMMENCEMENT
- P.O.B. POINT OF BEGINNING
- CHAIN LINK FENCE
- X— WIRE FENCE
- /— WOOD FENCE



REVISIONS			
No.	Date	Description	By
1	09-18-2006	ISSUED FOR PERMIT	TH
2	09-18-2006	ISSUED FOR PERMIT	TH
SITE PLAN


BEALER RESIDENCE

Thornhill Construction
102 Belize Avenue
Bay St. Louis, MS 39520
Phone - (228) 424-7755
www.thornhillconstruction.com

DATE :
09-18-2006

SCALE :
1" = 10'-0"

SHEET :
A - 02

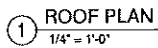

BEALER RESIDENCE

Thornhill Construction
102 Blaise Avenue
Bay St. Louis, MS 39520
Phone - (228) 424-7765
www.thornhillconstruction.com

DATE :
03-18-2028

SCALE :
1" = 1'-0"

SHEET :
A - 03



FOUNDATION PLAN

BEALER RESIDENCE

Thornhill Construction
 102 Blaise Avenue
 Bay St. Louis, MS 39520
 Phone - (228) 624-7765
 www.thornhillconstruction.com

DATE :

09-18-2028

SCALE :


As indicated

SHEET :

A - 04






Thornhill
CONSTRUCTION

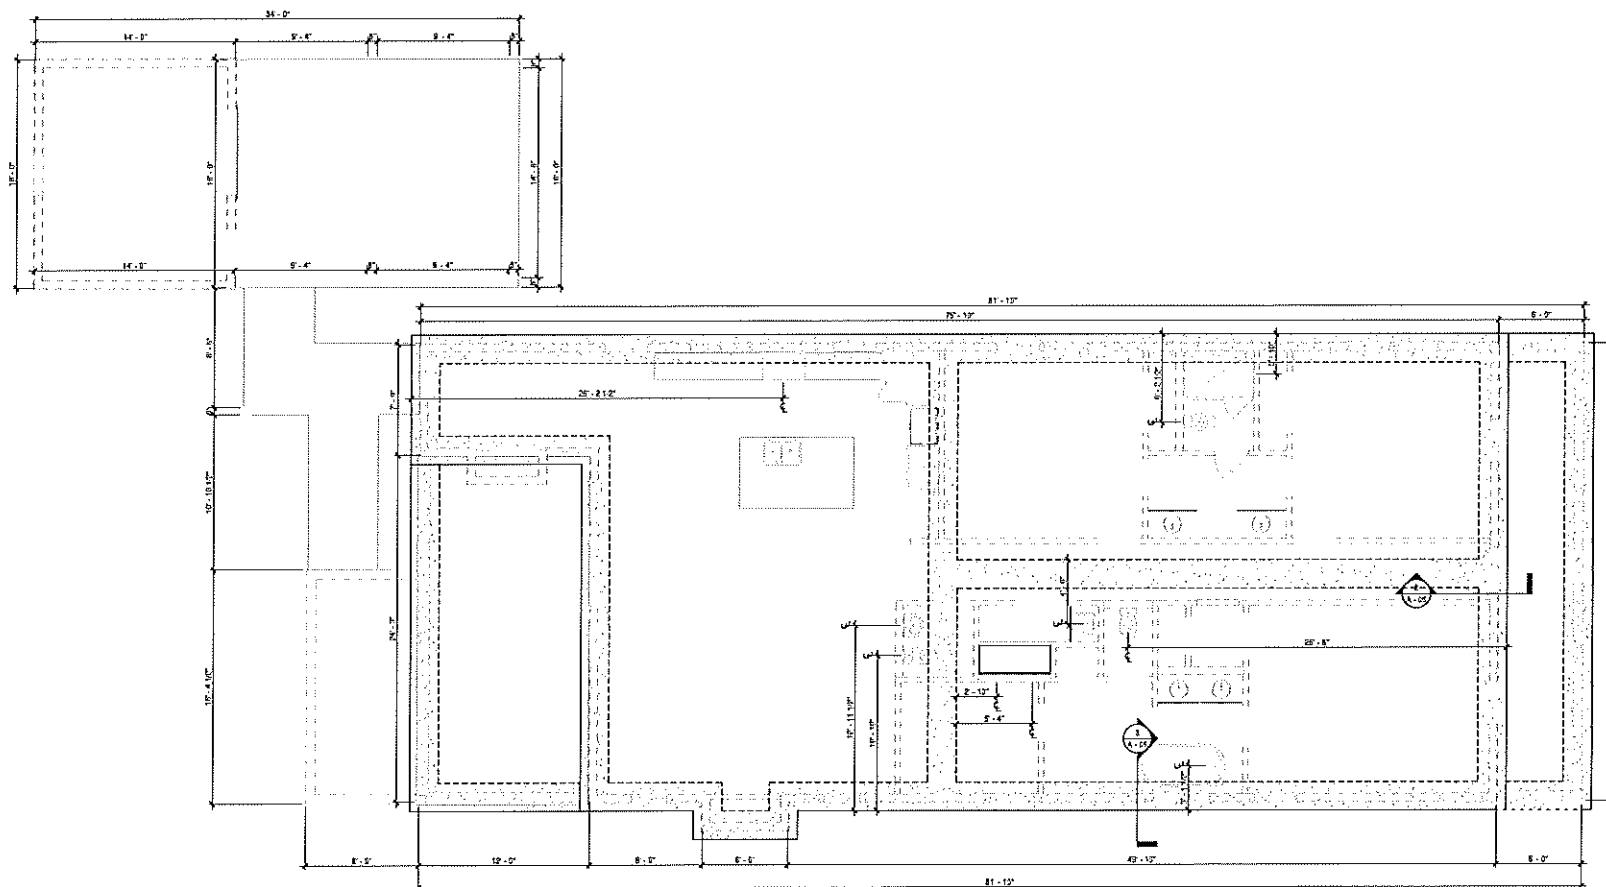

1 FOUNDATION PLAN
 1/4" = 1'-0"

ENGINEER NOTES:

Elevated buildings supported on wood pilings are prone to swaying, due to the elevation and wood connectors. This is not a structural issue, due to wind speeds that are below the design wind speed of the structure. This stated the engineer, general contractor, and sub-contractors will not be liable for swaying to any level or degree. However, the structural integrity is intact and will perform as necessary without failure or collapse.

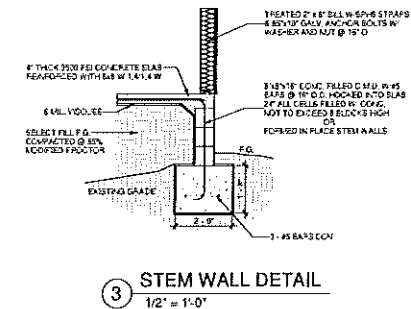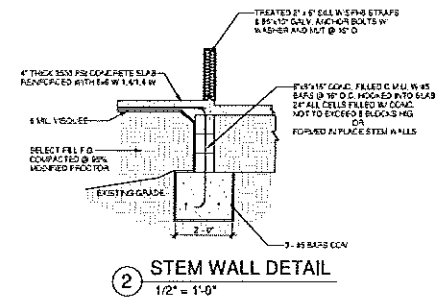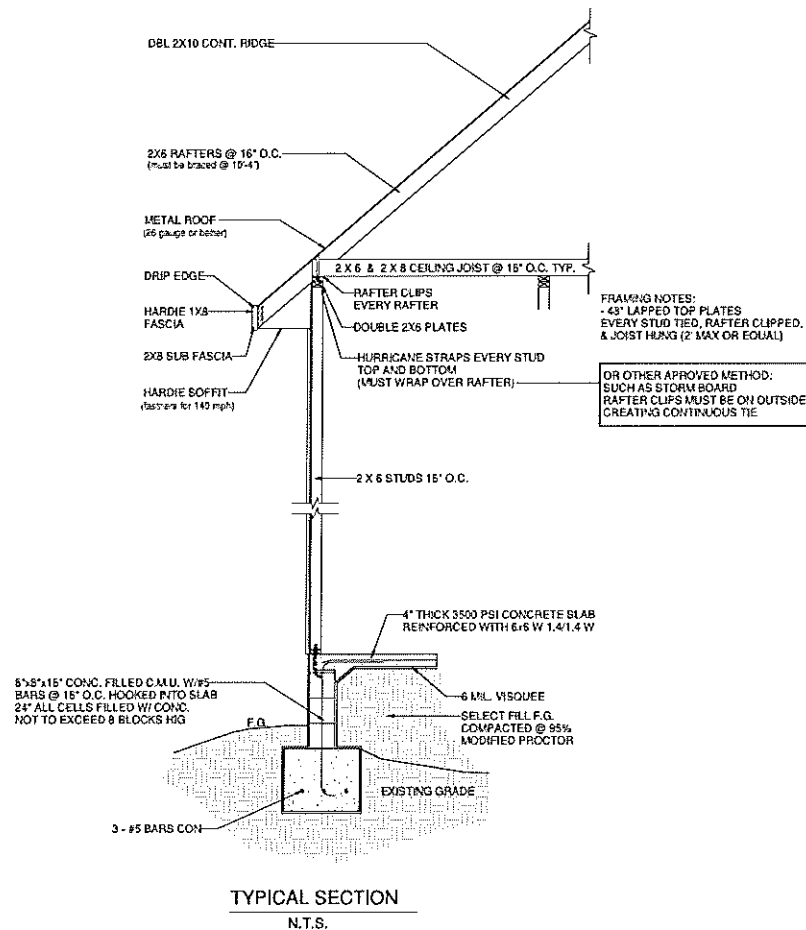

REVISIONS		DATE	DESCRIPTION
TYPICAL SECTION

BEALER RESIDENCE

Thornhill Construction
102 Blaine Avenue
Bay St. Louis, MS 39520
Phone - (228) 424-7765
www.thornhillconstruction.com

DATE :


09-11-2026

SCALE :

As indicated

SHEET :

A - 05

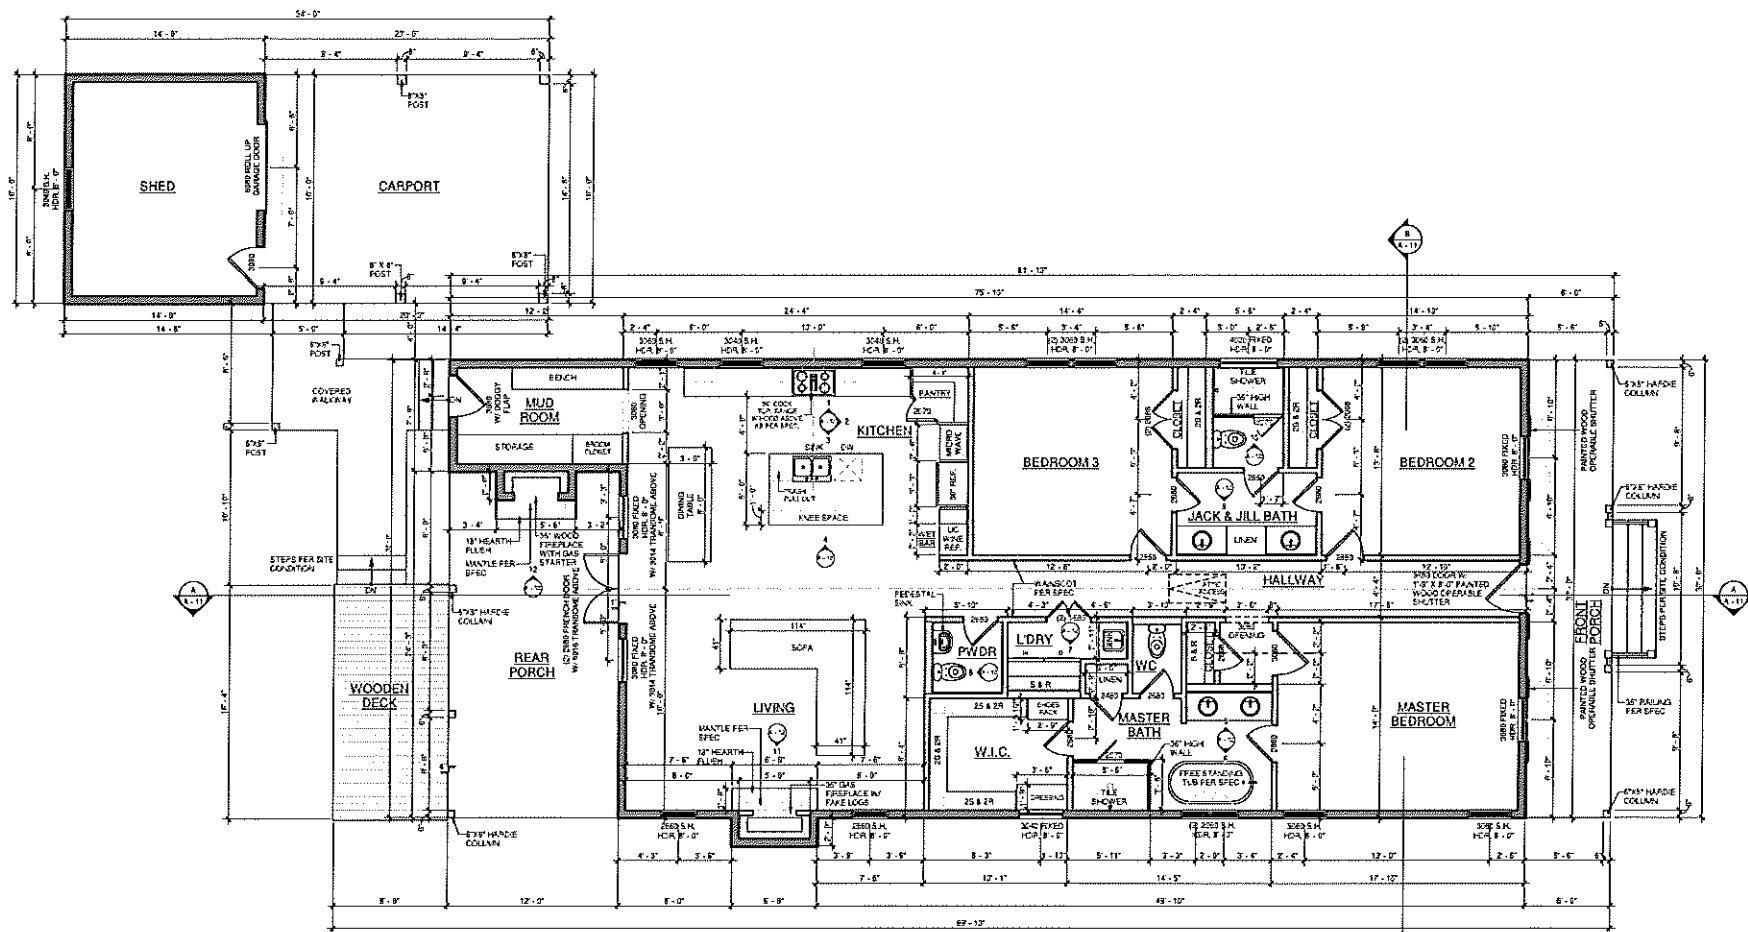

1 GROUND FLOOR PLAN
1/4" = 1'-0"




REVISIONS		DATE	BY	DESCRIPTION
1	01-11-2020	JS	01-11-2020	ISSUED FOR PERMIT
2	01-11-2020	JS	01-11-2020	ISSUED FOR PERMIT
GROUND FLOOR PLAN

BEALER RESIDENCE

Thornhill Construction
102 Buzzo Avenue
Bay St. Louis, MS 39520
Phone - (228) 424-7765
www.thornhillconstruction.com

DATE:	09-18-2020
SCALE:	1/4" = 1'-0"
SHEET:	A - 06

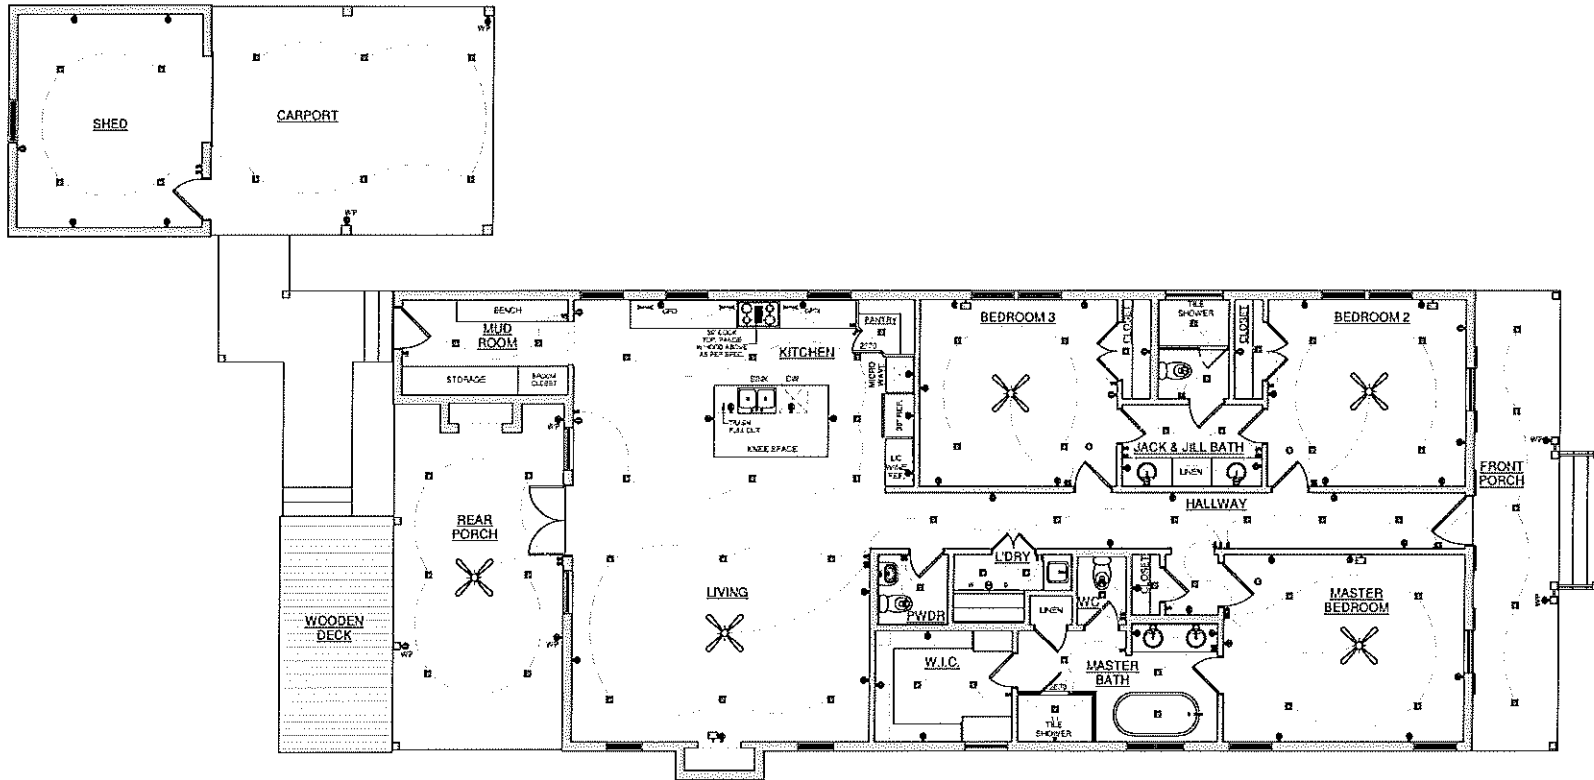

1 GROUND FLOOR PLAN
1/4" = 1'-0"

ELECTRICAL SYMBOLS	
	CEILING FAN WITH LIGHT
	FLOOD LIGHT
	SWITCH
	TWO WAY SWITCH
	THREE WAY SWITCH
	2 GANG 125 OUTLET
	200 240 OUTLET
	2 GANG 125 FLOOR OUTLET
	WALL BOUNCE LIGHT
	ELECTRICAL PANEL
	TV @ HIGH
	TV @ LOW
	UNDER CABINET LIGHT
	8" RECESSED CAN LIGHT
	SERVICE METER
	PENDANT LIGHT FIXTURE
	EXHAUST FAN
	SMOKE DETECTOR
	FLUORESCENT LIGHT
	BELL POINT
	WP WATER PROOF
	GFCI GFCI PROTECTED CIRCUIT



Thornhill Construction
102 BLUES AVENUE
BAY ST. LAKE, MS 39520
PHONE: (228) 424-7755
WWW.THORNHILLCONSTRUCTION.COM

DATE:
03-18-2026


SCALE:
1/4" = 1'-0"

SHEET:
A - 07


ELECTRICAL PLAN

BEALER RESIDENCE

REVISIONS TABLE	
No.	Description
1	ISSUED FOR PERMIT
2	ISSUED FOR CONSTRUCTION
3	ISSUED FOR FINAL REVIEW

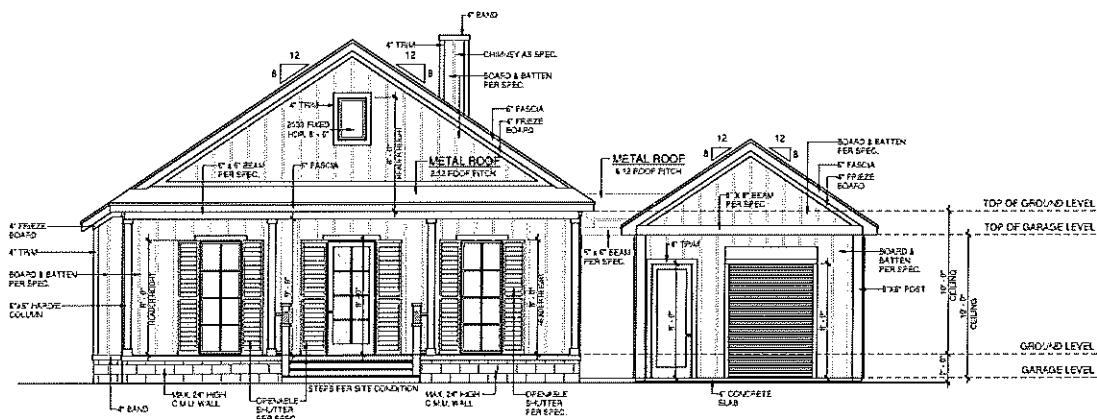

① FRONT ELEVATION
1/4" = 1'-0"

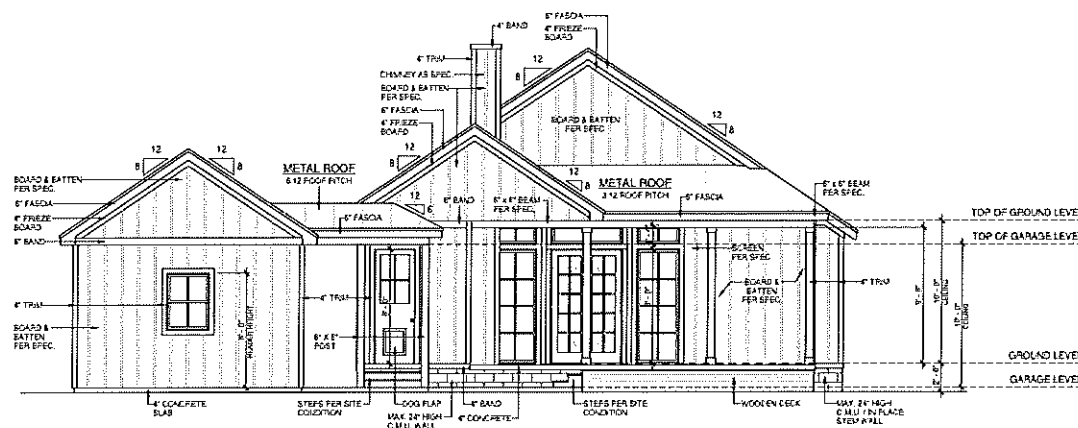

② REAR ELEVATION
1/4" = 1'-0"



Thornhill Construction
102 Blinks Avenue
Boy St. MS
P.O. Box 1220
Phone: 424-7755
www.thornhillconstruction.com

DATE:

09-18-2028

SCALE:

1/4" = 1'-0"


SHEET:

A - 08


FRONT & REAR ELEVATION

BEALER RESIDENCE

REVISIONS TABLE			
No.	Date	By	Description
1			
2			
3			
4			
5			
6			
7			
8			
9			
10			

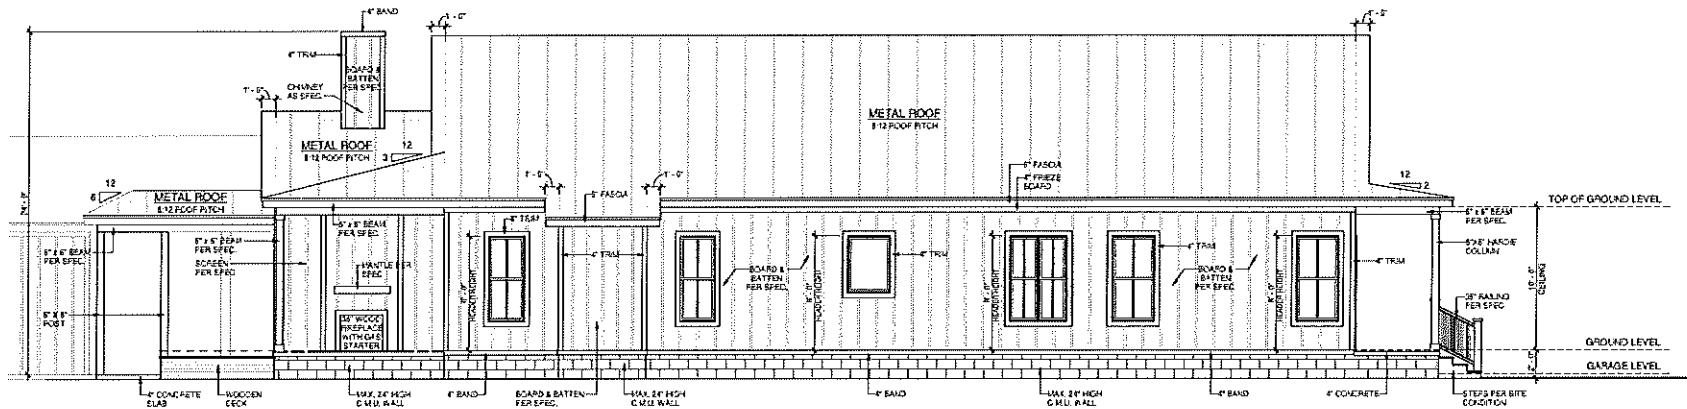

① LEFT ELEVATION
1/4" = 1'-0"

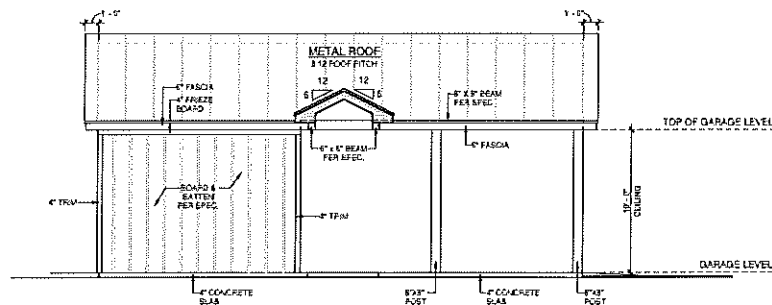

② LEFT ELEVATION (GARAGE)
1/4" = 1'-0"



Thornhill Construction
www.thornhillconstruction.com

DATE :


SCALE :

SHEET :


A - 09

LEFT ELEVATION

BEALER RESIDENCE

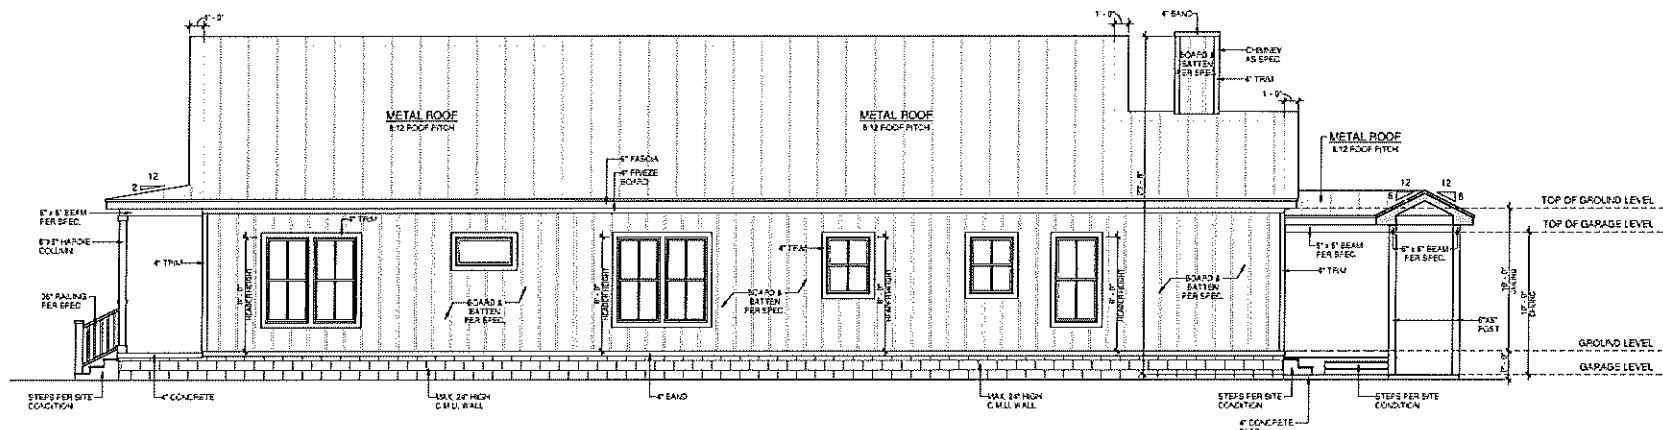

1 RIGHT ELEVATION
1/4" = 1'-0"

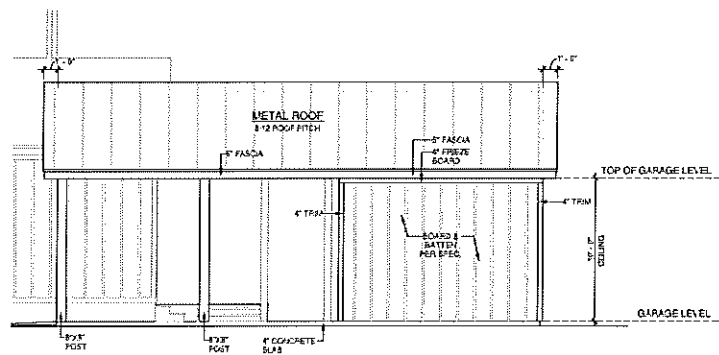

2 RIGHT ELEVATION (GARAGE)
1/4" = 1'-0"



REVISIONS		DATE	BY	CHKD	APP'D
1	ISSUED FOR PERMIT	09-18-2026			
2	REVISIONS				
3					
4					
5					
6					
7					
8					
9					
10					

RIGHT ELEVATION

BEALER RESIDENCE

Thornhill Construction
102 Bluffs Avenue
Bay St. Louis, MS 39520
Phone - (228) 424-7765
www.thornhillconstruction.com

DATE:

SCALE:
1/4" = 1'-0"

SHEET:
A - 10

SECTION

Thornhill Construction
102 Biatch Avenue
Bay St. Louis, MS 39520
Phone - (228) 424-7755
www.thornhillconstruction.com

DATE :
09-18-2028

SCALE :
1" = 1'-0"

SHEET :
A - 11

