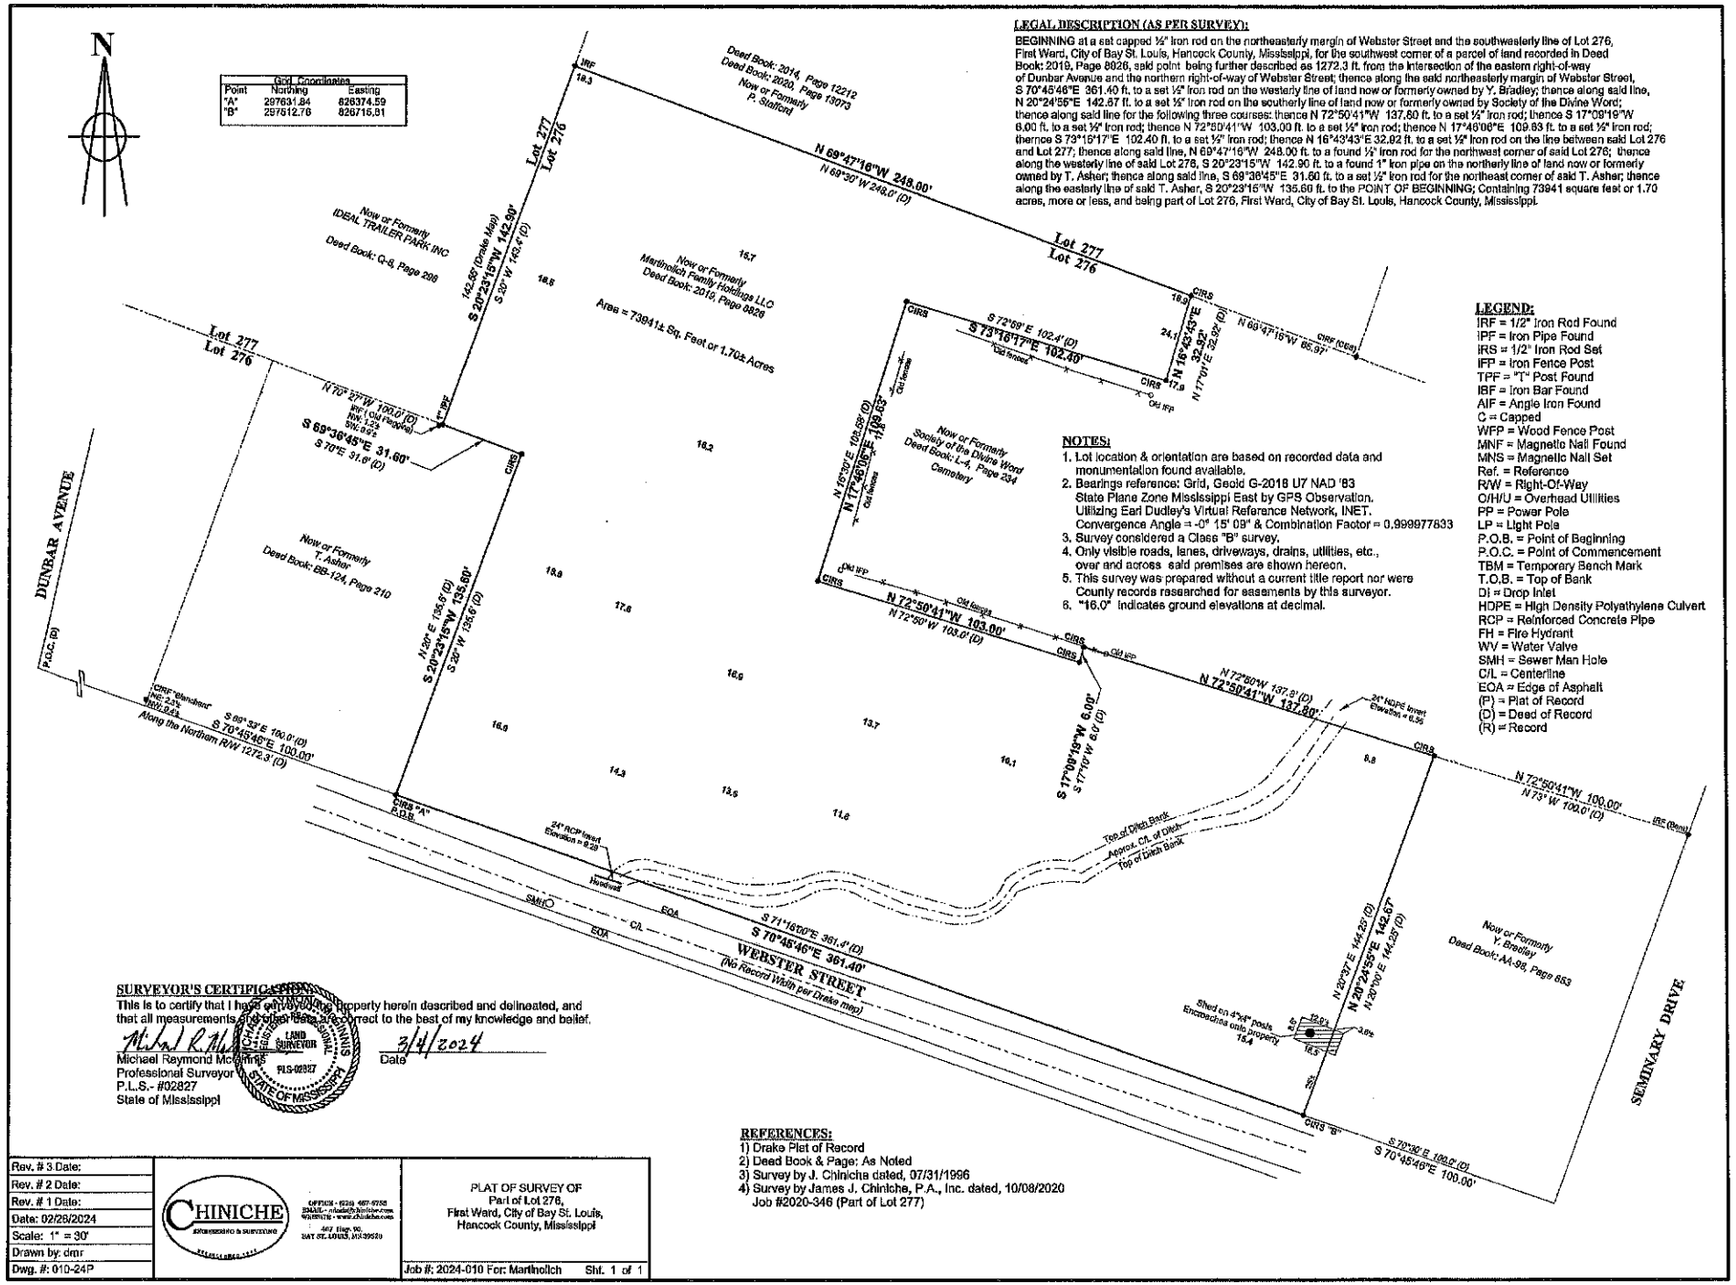

SURVEYOR'S CERTIFICATION:
This is to certify that I have surveyed the property herein described and delineated, and that all measurements and other data are correct to the best of my knowledge and belief.

Michael Raymond McGinnis
Professional Surveyor
P.L.S.- #02827
State of Mississippi

3/4/2024
Date

Rev. # 3 Date:	
Rev. # 2 Date:	
Rev. # 1 Date:	
Date: 02/26/2024	
Scale: 1" = 30'	
Drawn by: dmr	
Dwg. #: 010-24P	

CHINICHE ENGINEERING & SURVEYING
OFFICE - (228) 467-9755
EMAIL - chinicheb@chiniche.com
WEBSITE - www.chiniche.com
402 Hwy. 90
BAY ST. LOUIS, MS 39520

PLAT OF SURVEY OF
Part of Lot 276,
First Ward, City of Bay St. Louis,
Hancock County, Mississippi

Job #: 2024-010 For: Marthoilch Sht. 1 of 1