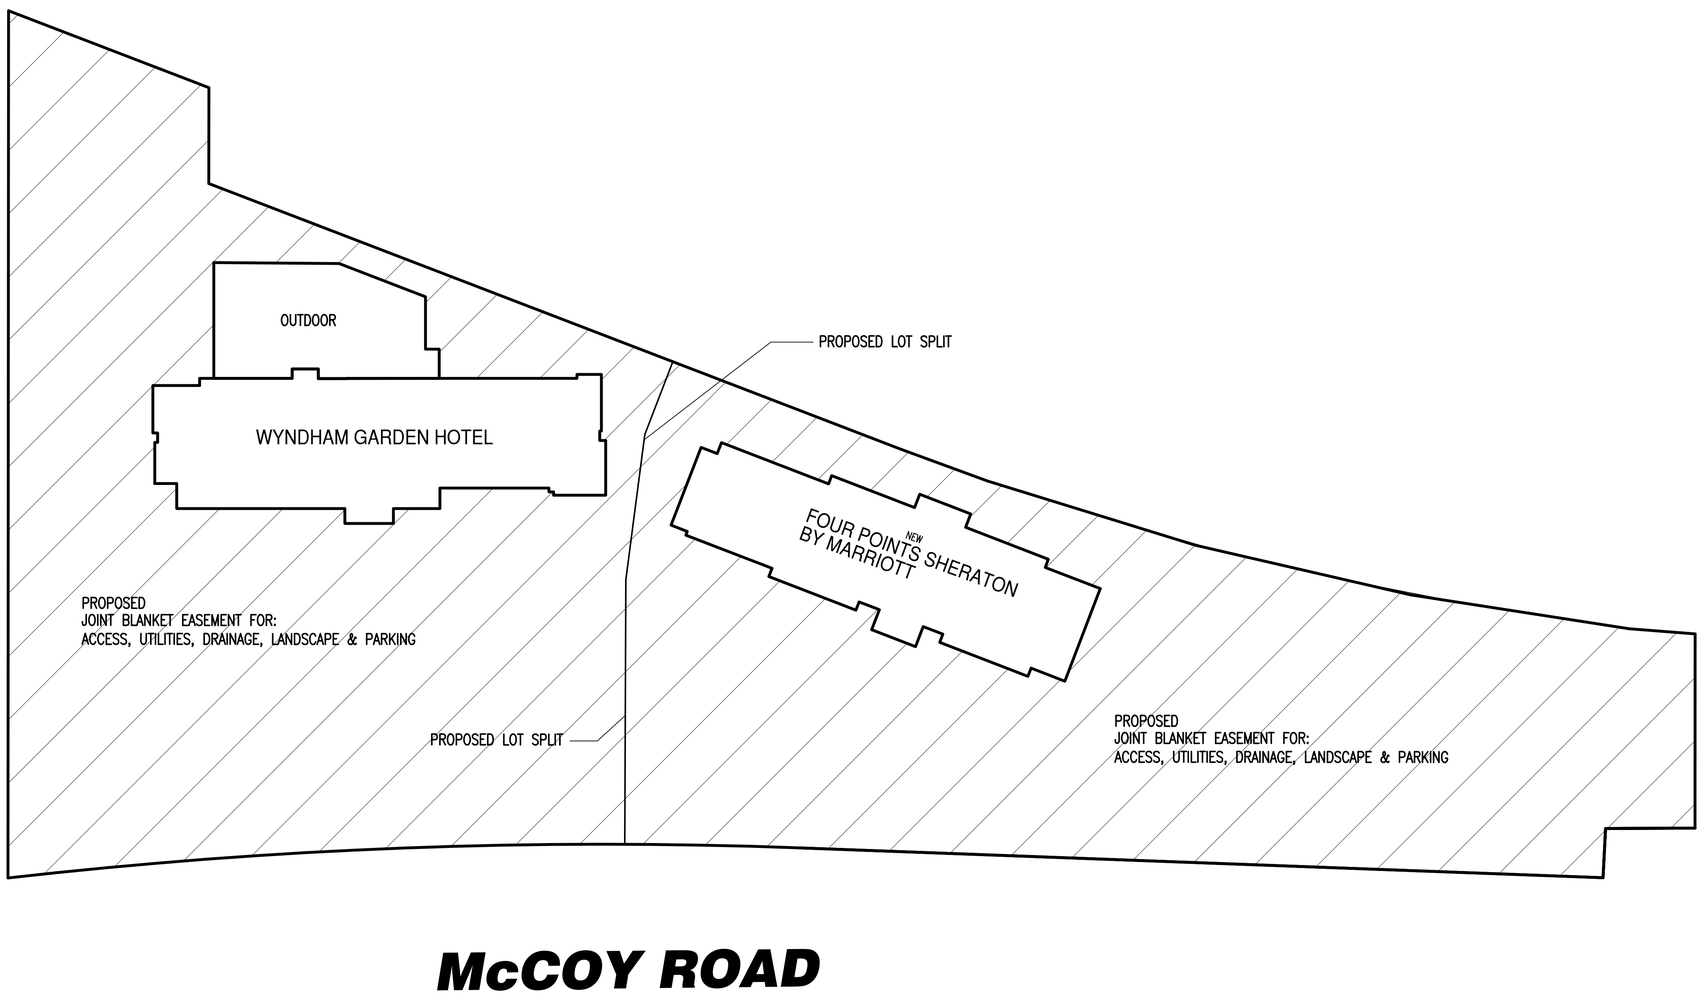

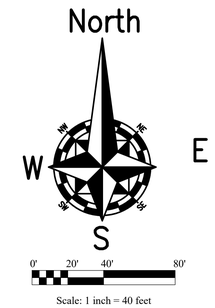

NOTE: ALL INFORMATION CONTAINED HEREIN IS PROPERTY OF AMERICAN CIVIL ENGINEERING CO. ALL RIGHTS RESERVED. COPYRIGHT 2023.

ENGINEER: JOHN HERBERT, P.E.
CHECKED BY: TOM SKELTON, P.E.
TECHNICIAN: J.W.H.

DATE	REVISIONS

PROJECT NO. 16131

AMERICAN CIVIL
ENGINEERING CO.
207 N. MOSS RD. SUITE 211 WINTER SPRINGS, FLA. 32708
PH: (407) 327-7700; FAX (407) 327-0227
cert. of authorization number 8729
Established 1990

Preliminary Joint Blanket Easement:

FOUR POINTS SHERATON BY MARRIOTT

2635 McCoy Road Belle Isle, Florida 32809

sheet date: 5.5.23
project no. 16131
sheet number
1 of 1