Front Elevation (south)

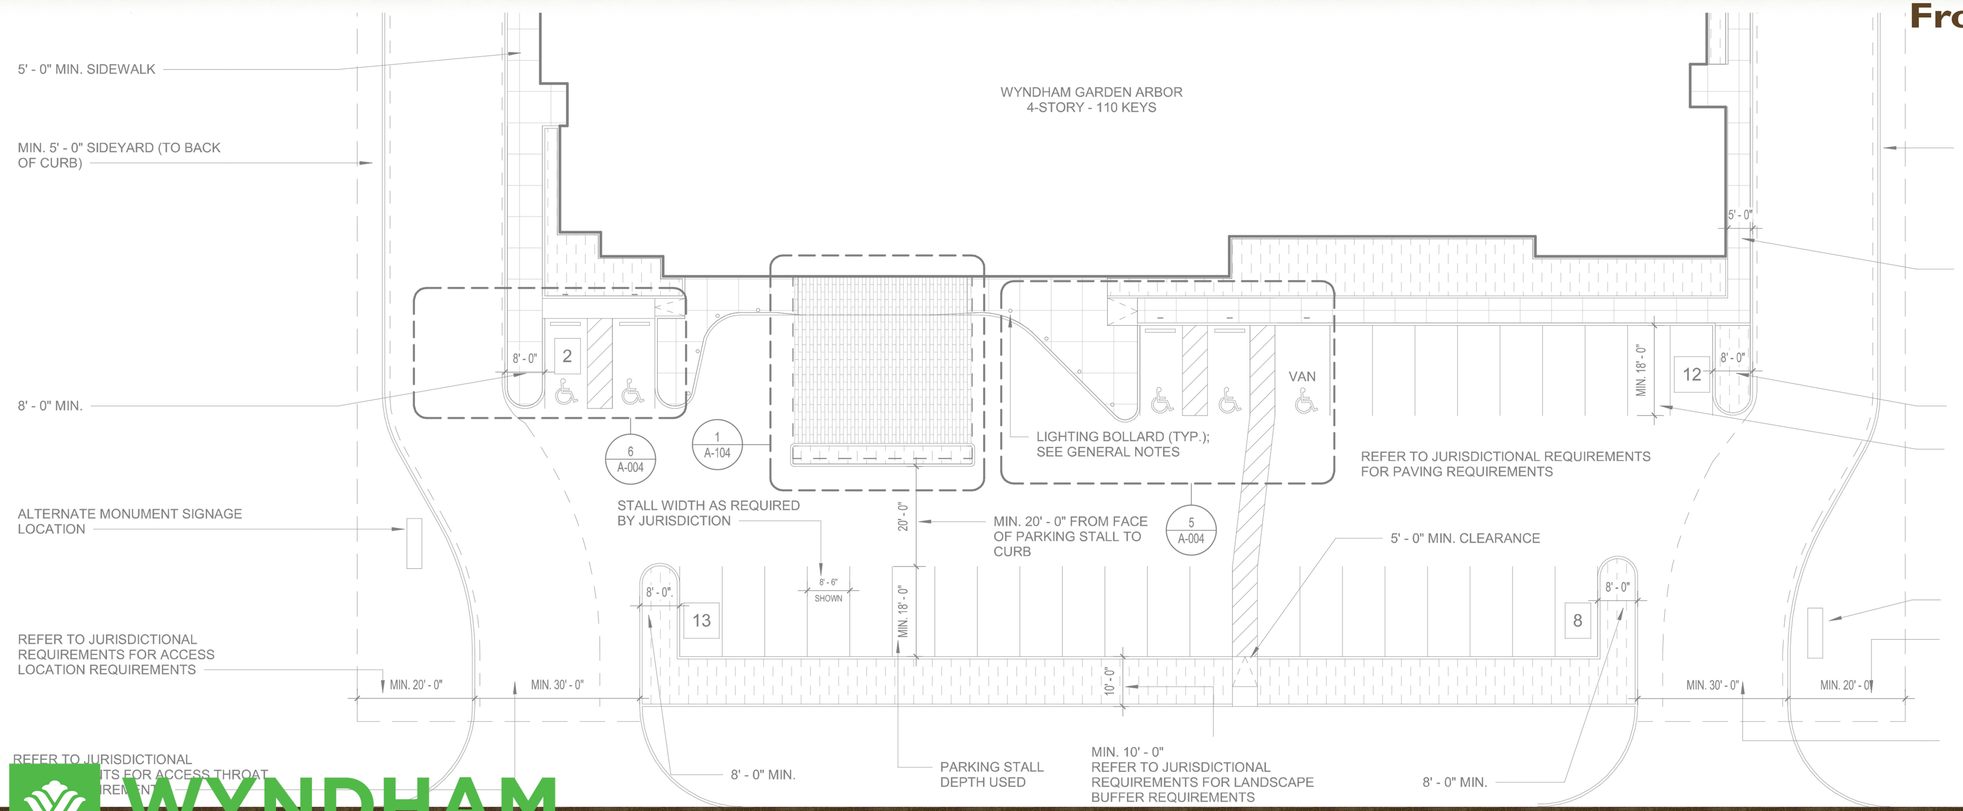

EF - 1
E.I.F.S.
Benjamin Moore
OC 21
Winter White

EF - 2
E.I.F.S.
Benjamin Moore
2140-50
Gray Horse

EF - 4
match
Pantone
361 C

EF - 5
Stone Veneer
Erthcoverings
Large Strip Series
SF-LRP Silver Fox

EF - 6
Aluminum Siding
Wod Grain
6" V-Groove Wood
Longboard 6" Channel

EF - 7
Steel Tube Framing
to match
Dark Bronze
Anodized

WYNDHAM GARDEN

Wyndham Garden Hotel

2635 McCoy Road, Belle Isle - Orlando, FL

HARTER - ADAMS P.A.
ARCHITECTS AND PLANNERS
Phone: 407 - 647 - 5767 Fax: 407 - 647 - 2062
Email: tom.adams1370@gmail.com