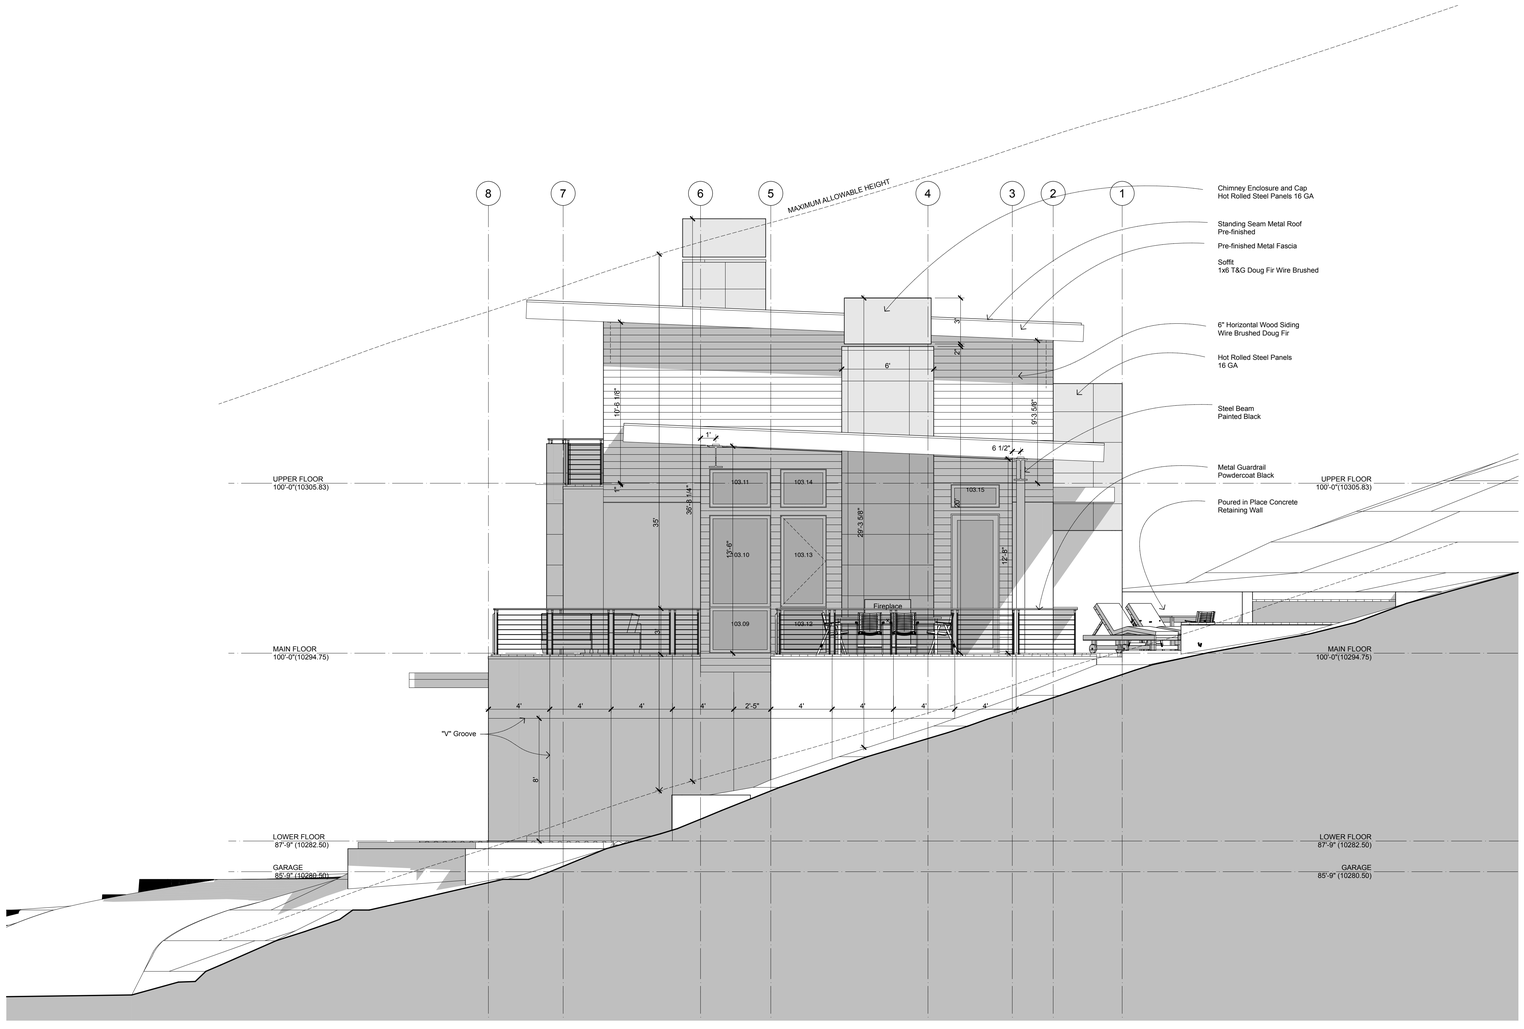
8
7
6
5
4
3
2
1
MAXIMUM ALLOWABLE HEIGHT
Chimney Enclosure and Cap
Hot Rolled Steel Panels 16 GA
Standing Seam Metal Roof
Pre-finished
Pre-finished Metal Fascia
Soffit
1x6 T&G Doug Fir Wire Brushed
6" Horizontal Wood Siding
Wire Brushed Doug Fir
Hot Rolled Steel Panels
16 GA
Steel Beam
Painted Black
Metal Guardrail
Powdercoat Black
Poured in Place Concrete
Retaining Wall
UPPER FLOOR
100'-0"(10305.83)
MAIN FLOOR
100'-0"(10294.75)
LOWER FLOOR
87'-9" (10282.50)
GARAGE
85'-9" (10280.50)
103.11
103.14
103.15
103.10
103.13
103.09
103.12
Fireplace
"V" Groove
6'
3'
2'
1'
6 1/2"
35'
8'
4'
2'-5"