



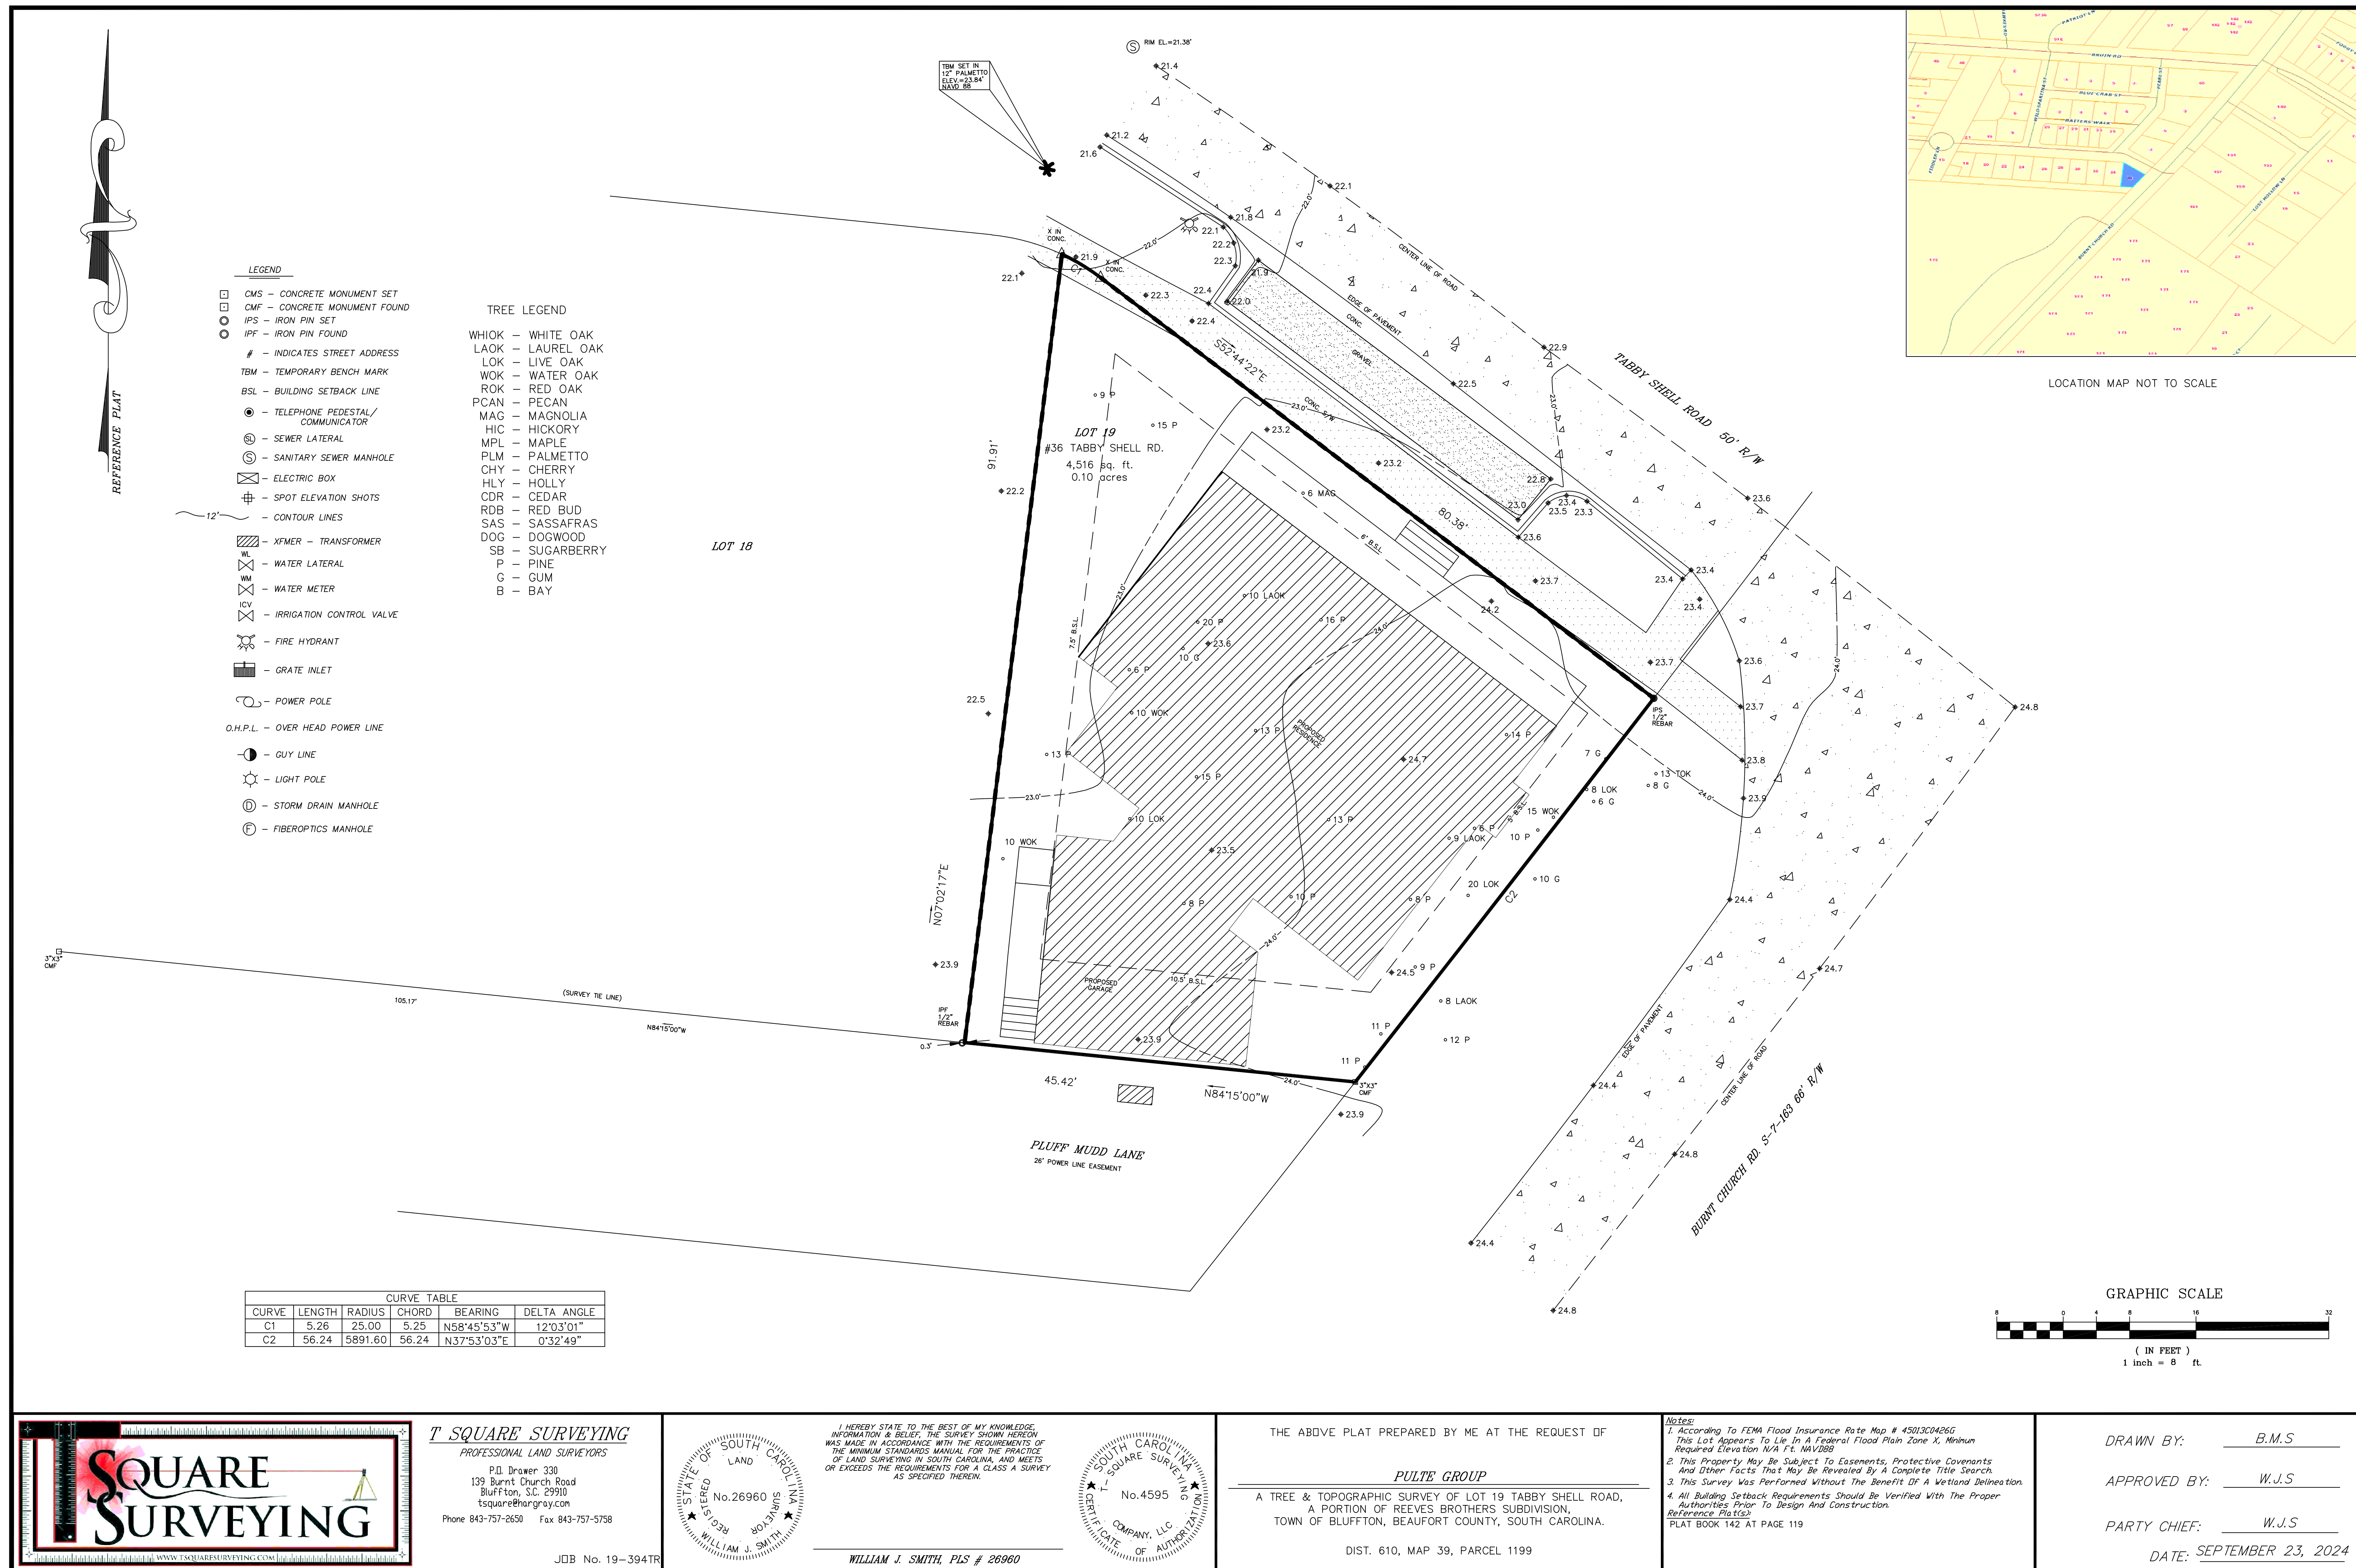

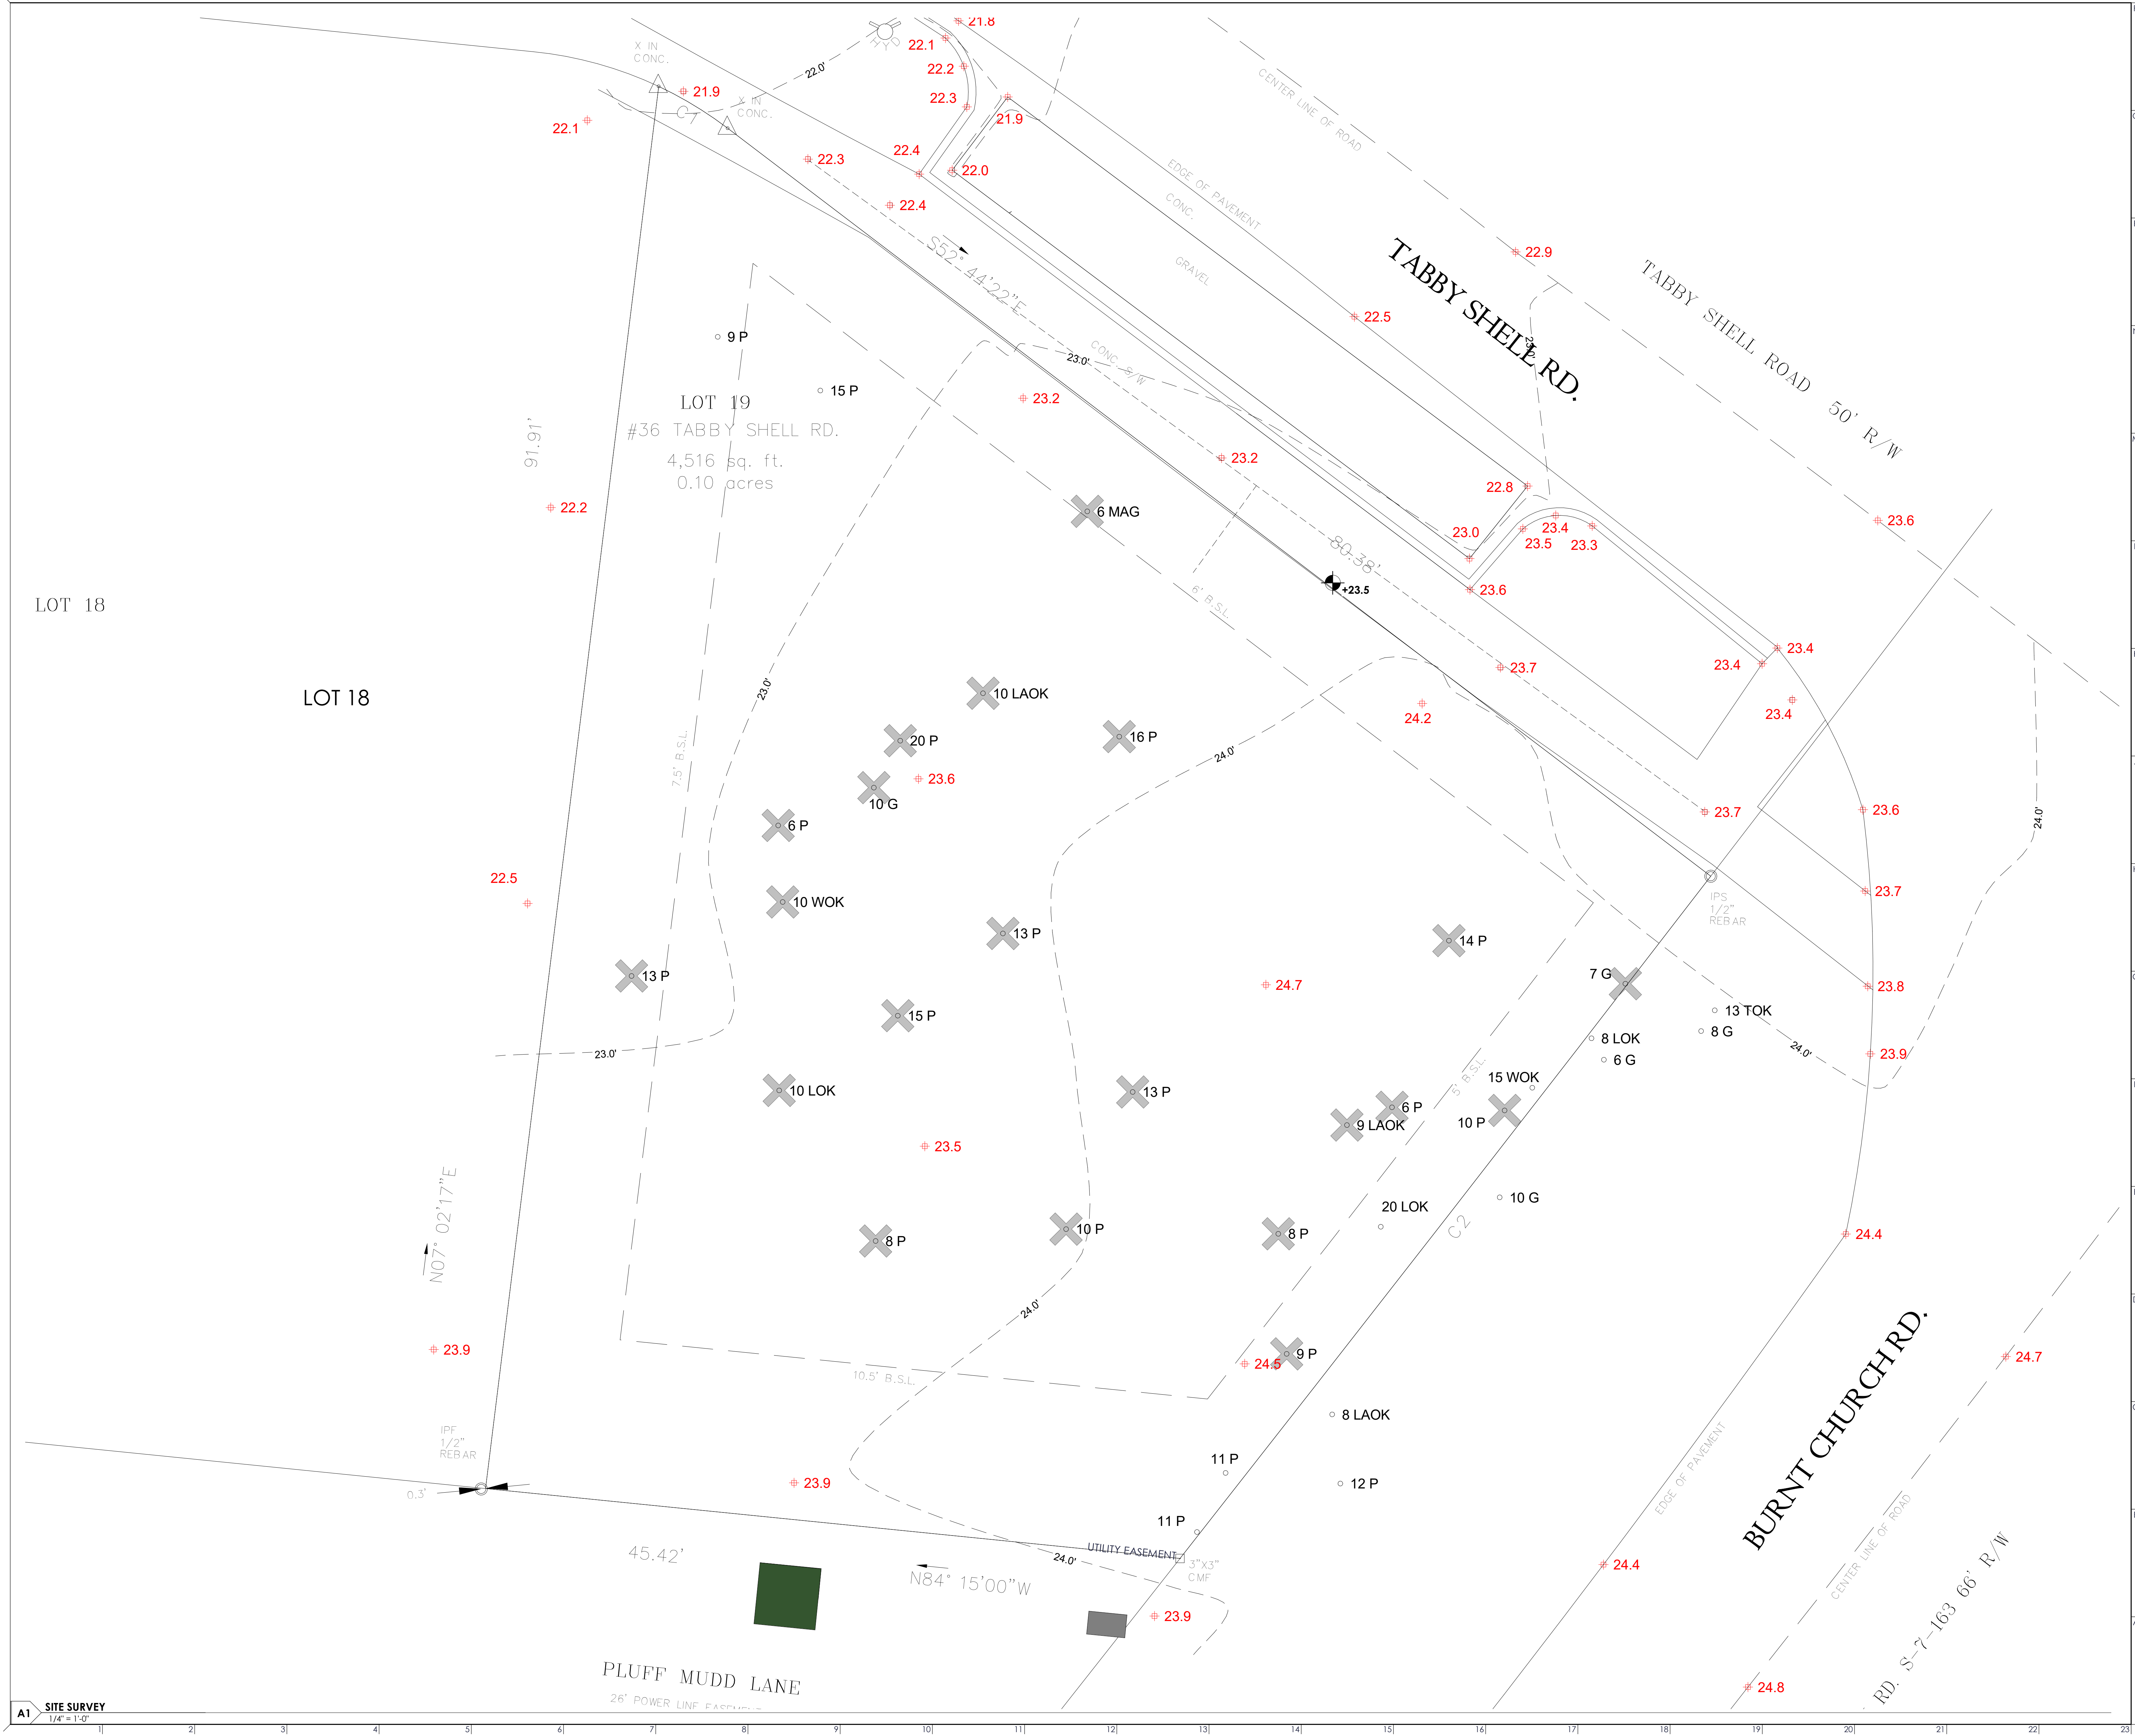

GERING
RESIDENCE
(LOT #19)
36 TABBY SHELL RD
BLUFFTON, SC

REV#	DESCRIPTION	DATE

This drawing is the property of Architecture 101, LLC and may not be reproduced or copied without written permission. Reference scales as indicated on drawings. Do not scale drawings. Consult the Architect for necessary clarifications.

NOT FOR CONSTRUCTION

ARCHITECTURE

A101

BEAUFORT - SAVANNAH

23A, Market, Ste.1 - Beaufort, South Carolina - www.A101.Design

EXISTING SITE
SURVEY

2024.49	EX100
8/4/2026	
Drawn By JAT	
Checked By SGS	