Survey Certificate Update

0 20 40 60

scale 1" = 20' feet

o DENOTES IRON MONUMENT SET MARKED BY REG. NO. 17008 IN 1989

DENOTES MONUMENT FOUND

ORIENTATION OF THIS BEARING SYSTEM IS ASSUMED

STS STORM SEWER

I HEREBY CERTIFY THAT THIS SURVEY, PLAN, SPECIFICATION OR REPORT WAS PREPARED BY ME OR UNDER MY DIRECT SUPERVISION AND THAT I AM A DULY LICENSED ENGINEER OR LAND SURVEYOR UNDER THE LAWS OF THE STATE OF MINNESOTA.

Daniel L. Sodeberg

DATE 12/15/89 LIC. NO. 17008

UPDATED

Daniel L. Sodeberg

05/11/26

TOTAL AREA = 26,482 ☐

IMPERVIOUS AREA = 14,842 ☐ / 56%

23 - PARKING STALLS
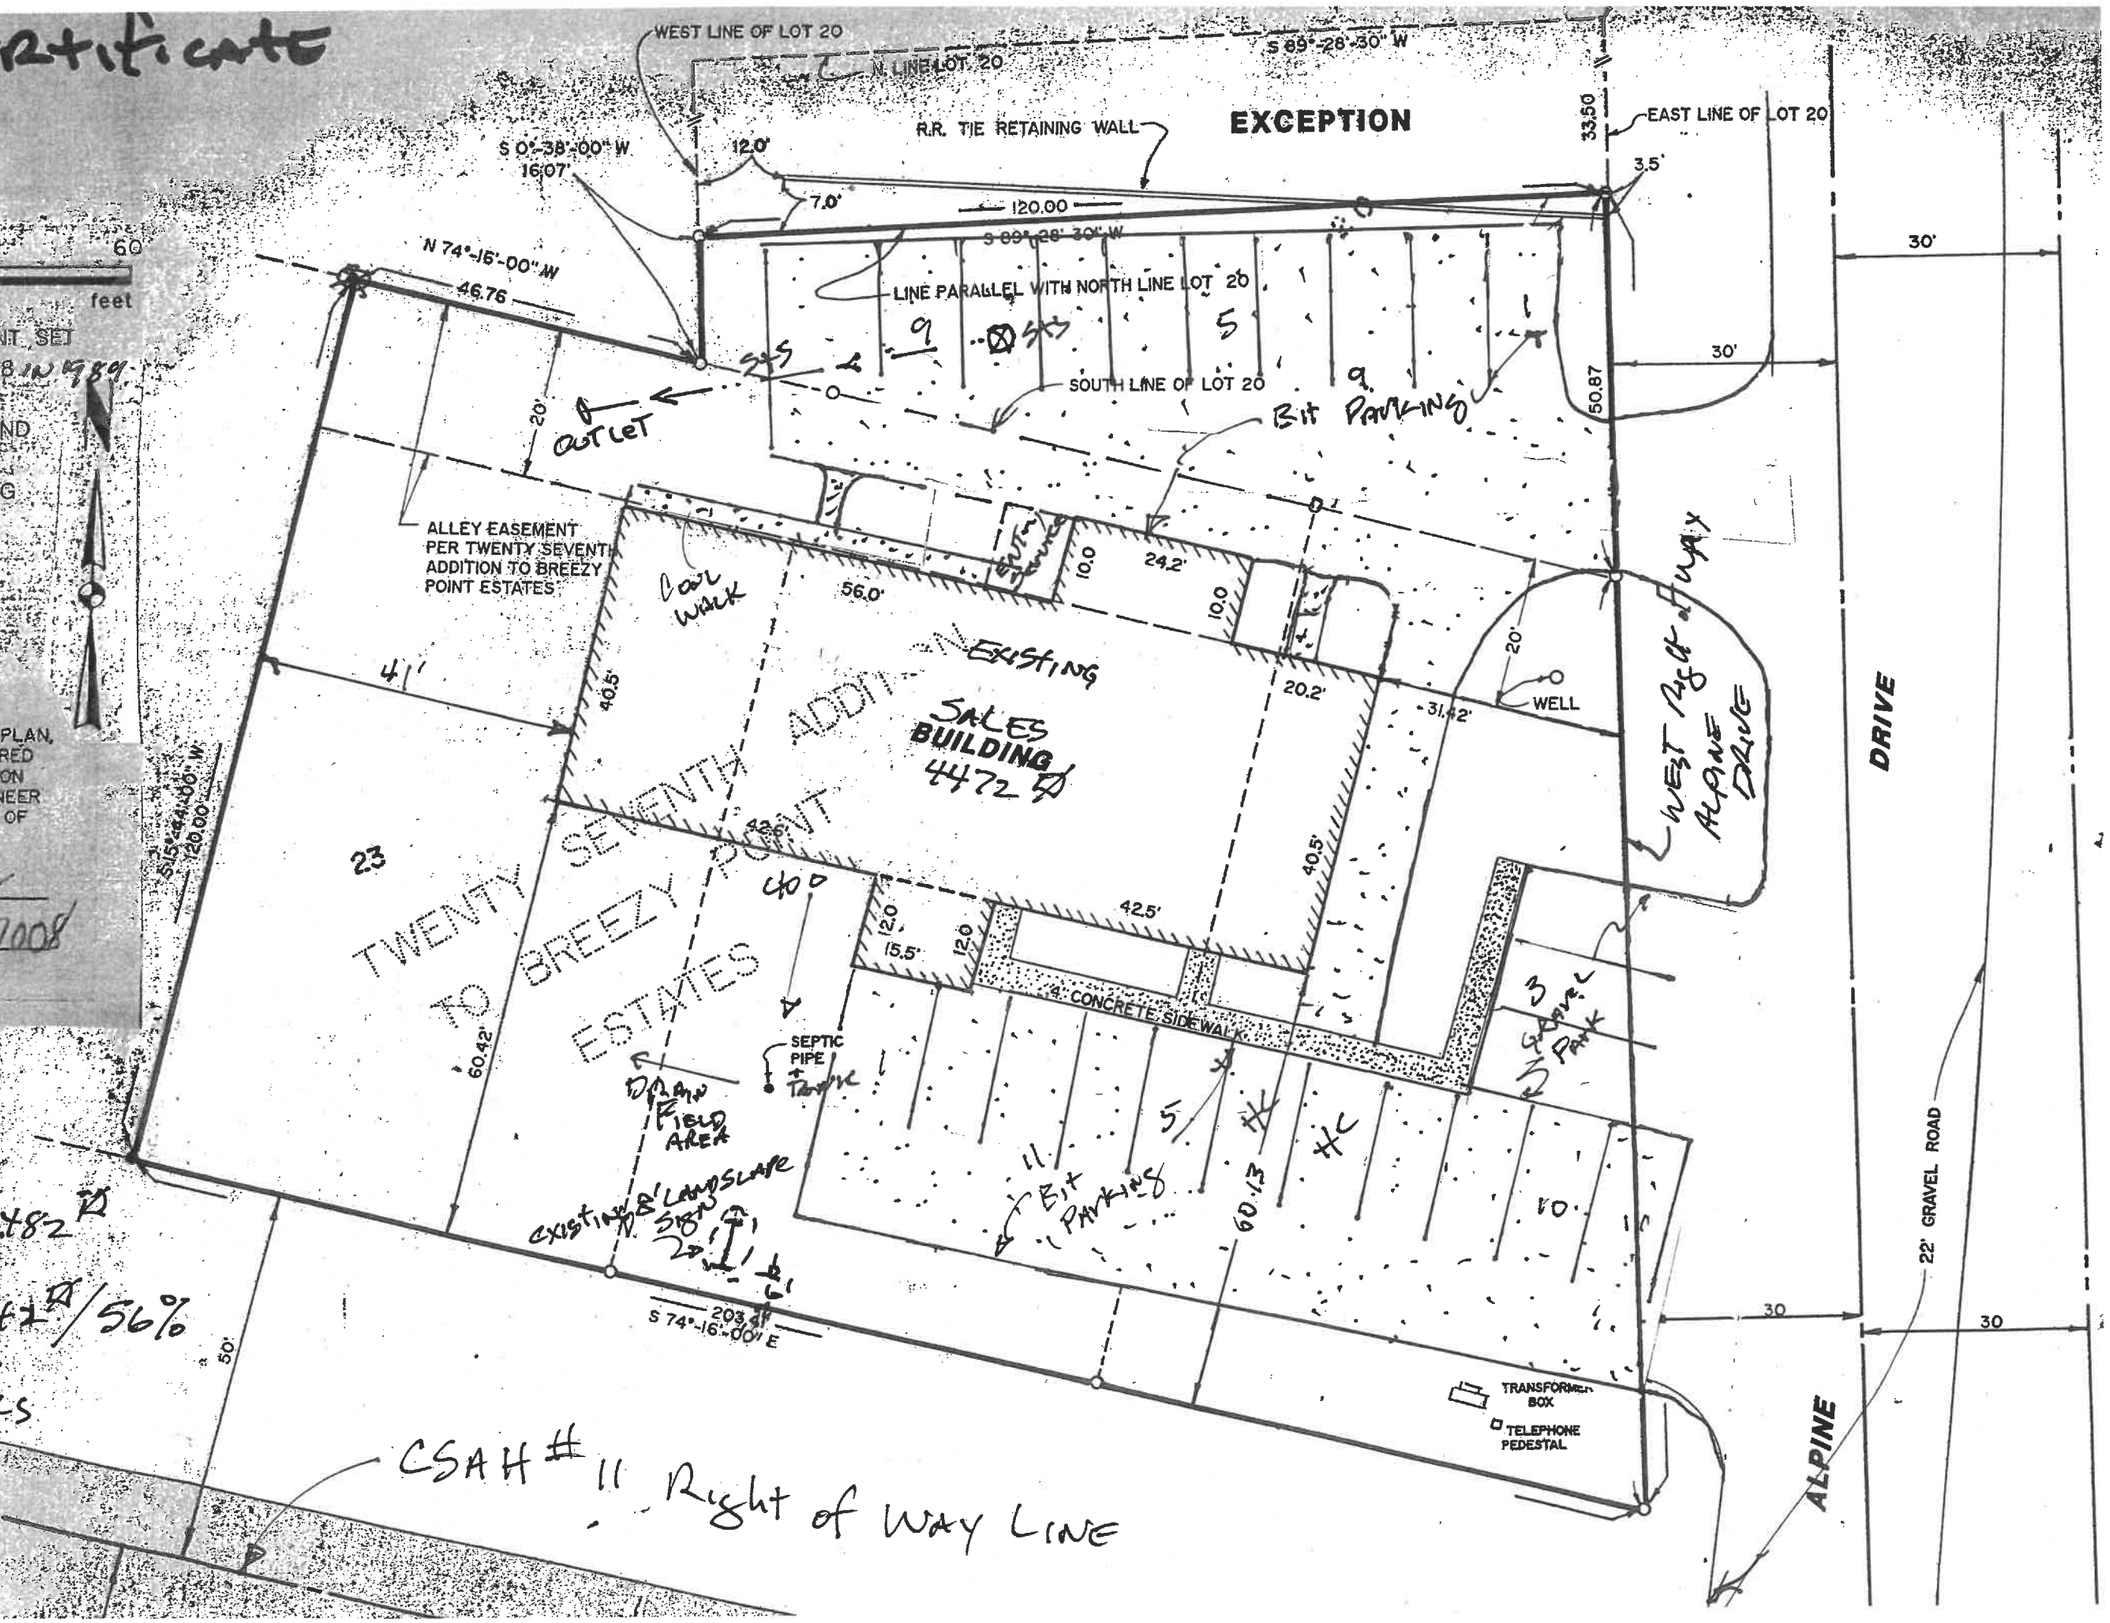
SEE EXHIBIT A FOR DESCRIPTIONS