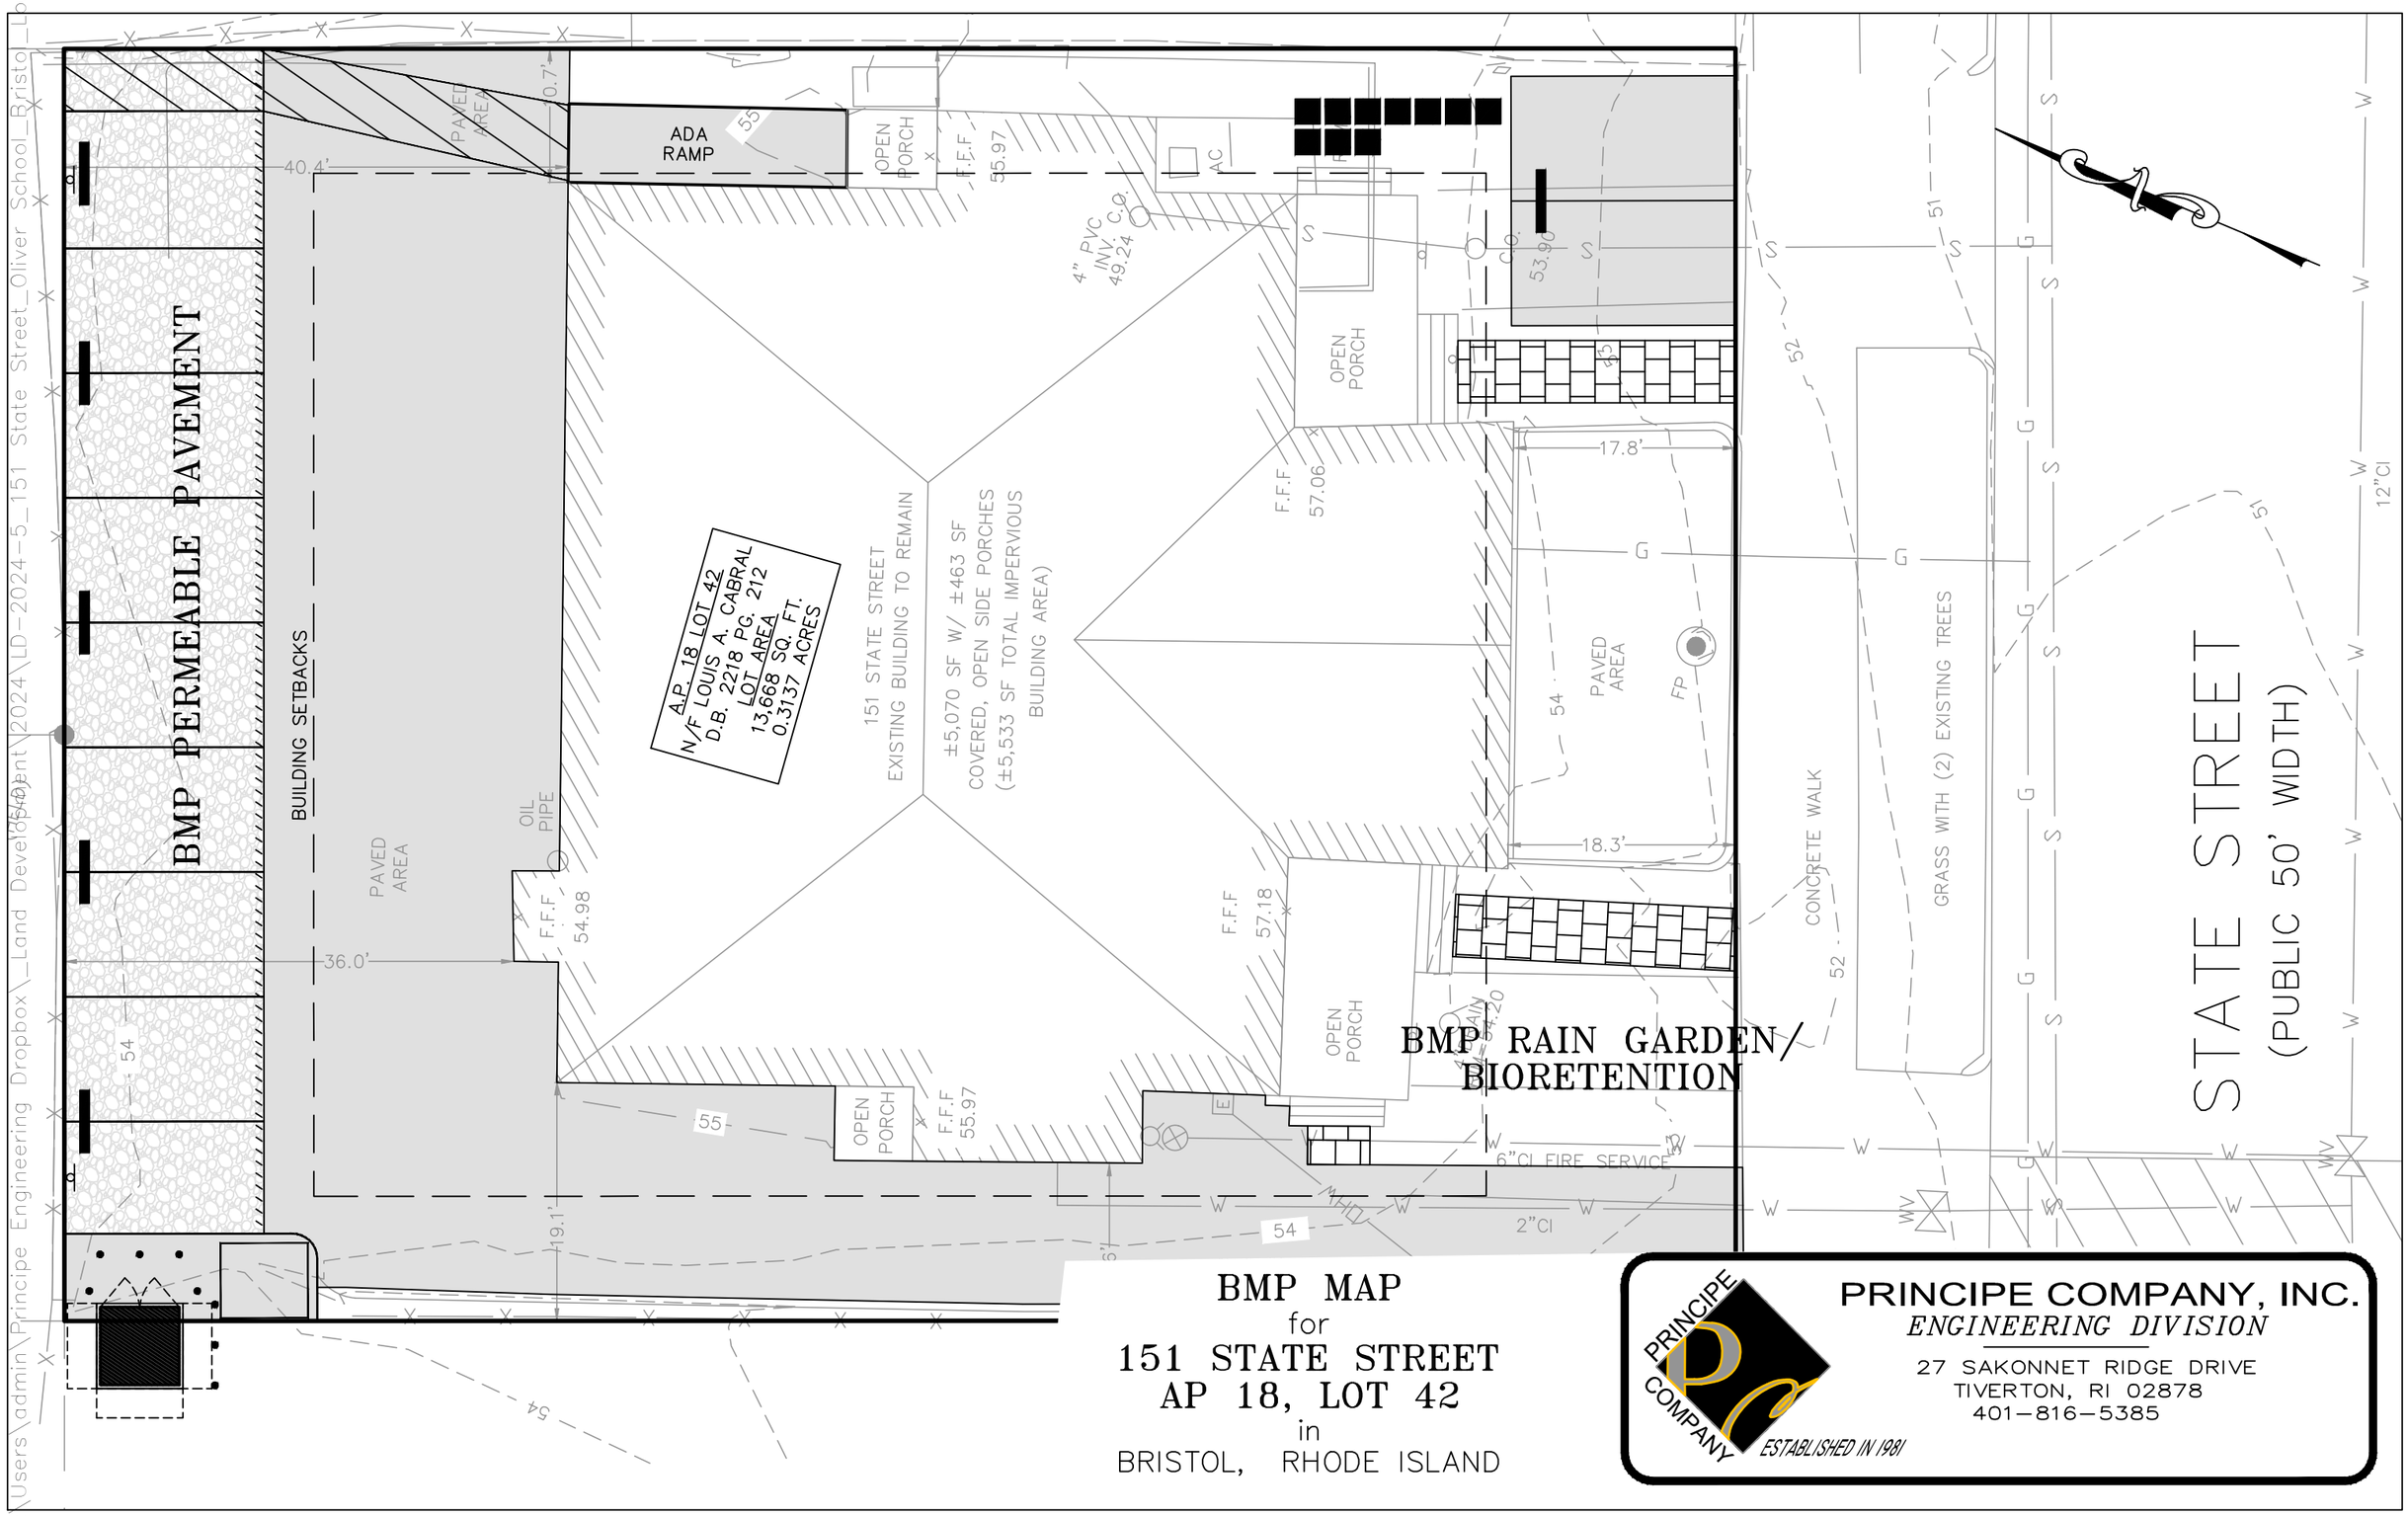

BMP MAP
for
151 STATE STREET
AP 18, LOT 42
in
BRISTOL, RHODE ISLAND

PRINCIPE COMPANY, INC.
ENGINEERING DIVISION
27 SAKONNET RIDGE DRIVE
TIVERTON, RI 02878
401-816-5385
PRINCIPE COMPANY
ESTABLISHED IN 1981

C:\Users\admin\Principe Engineering Dropbox_Land Development\2024\LD-2024-5_151 State Street_Oliver School_Bristol_Lou